



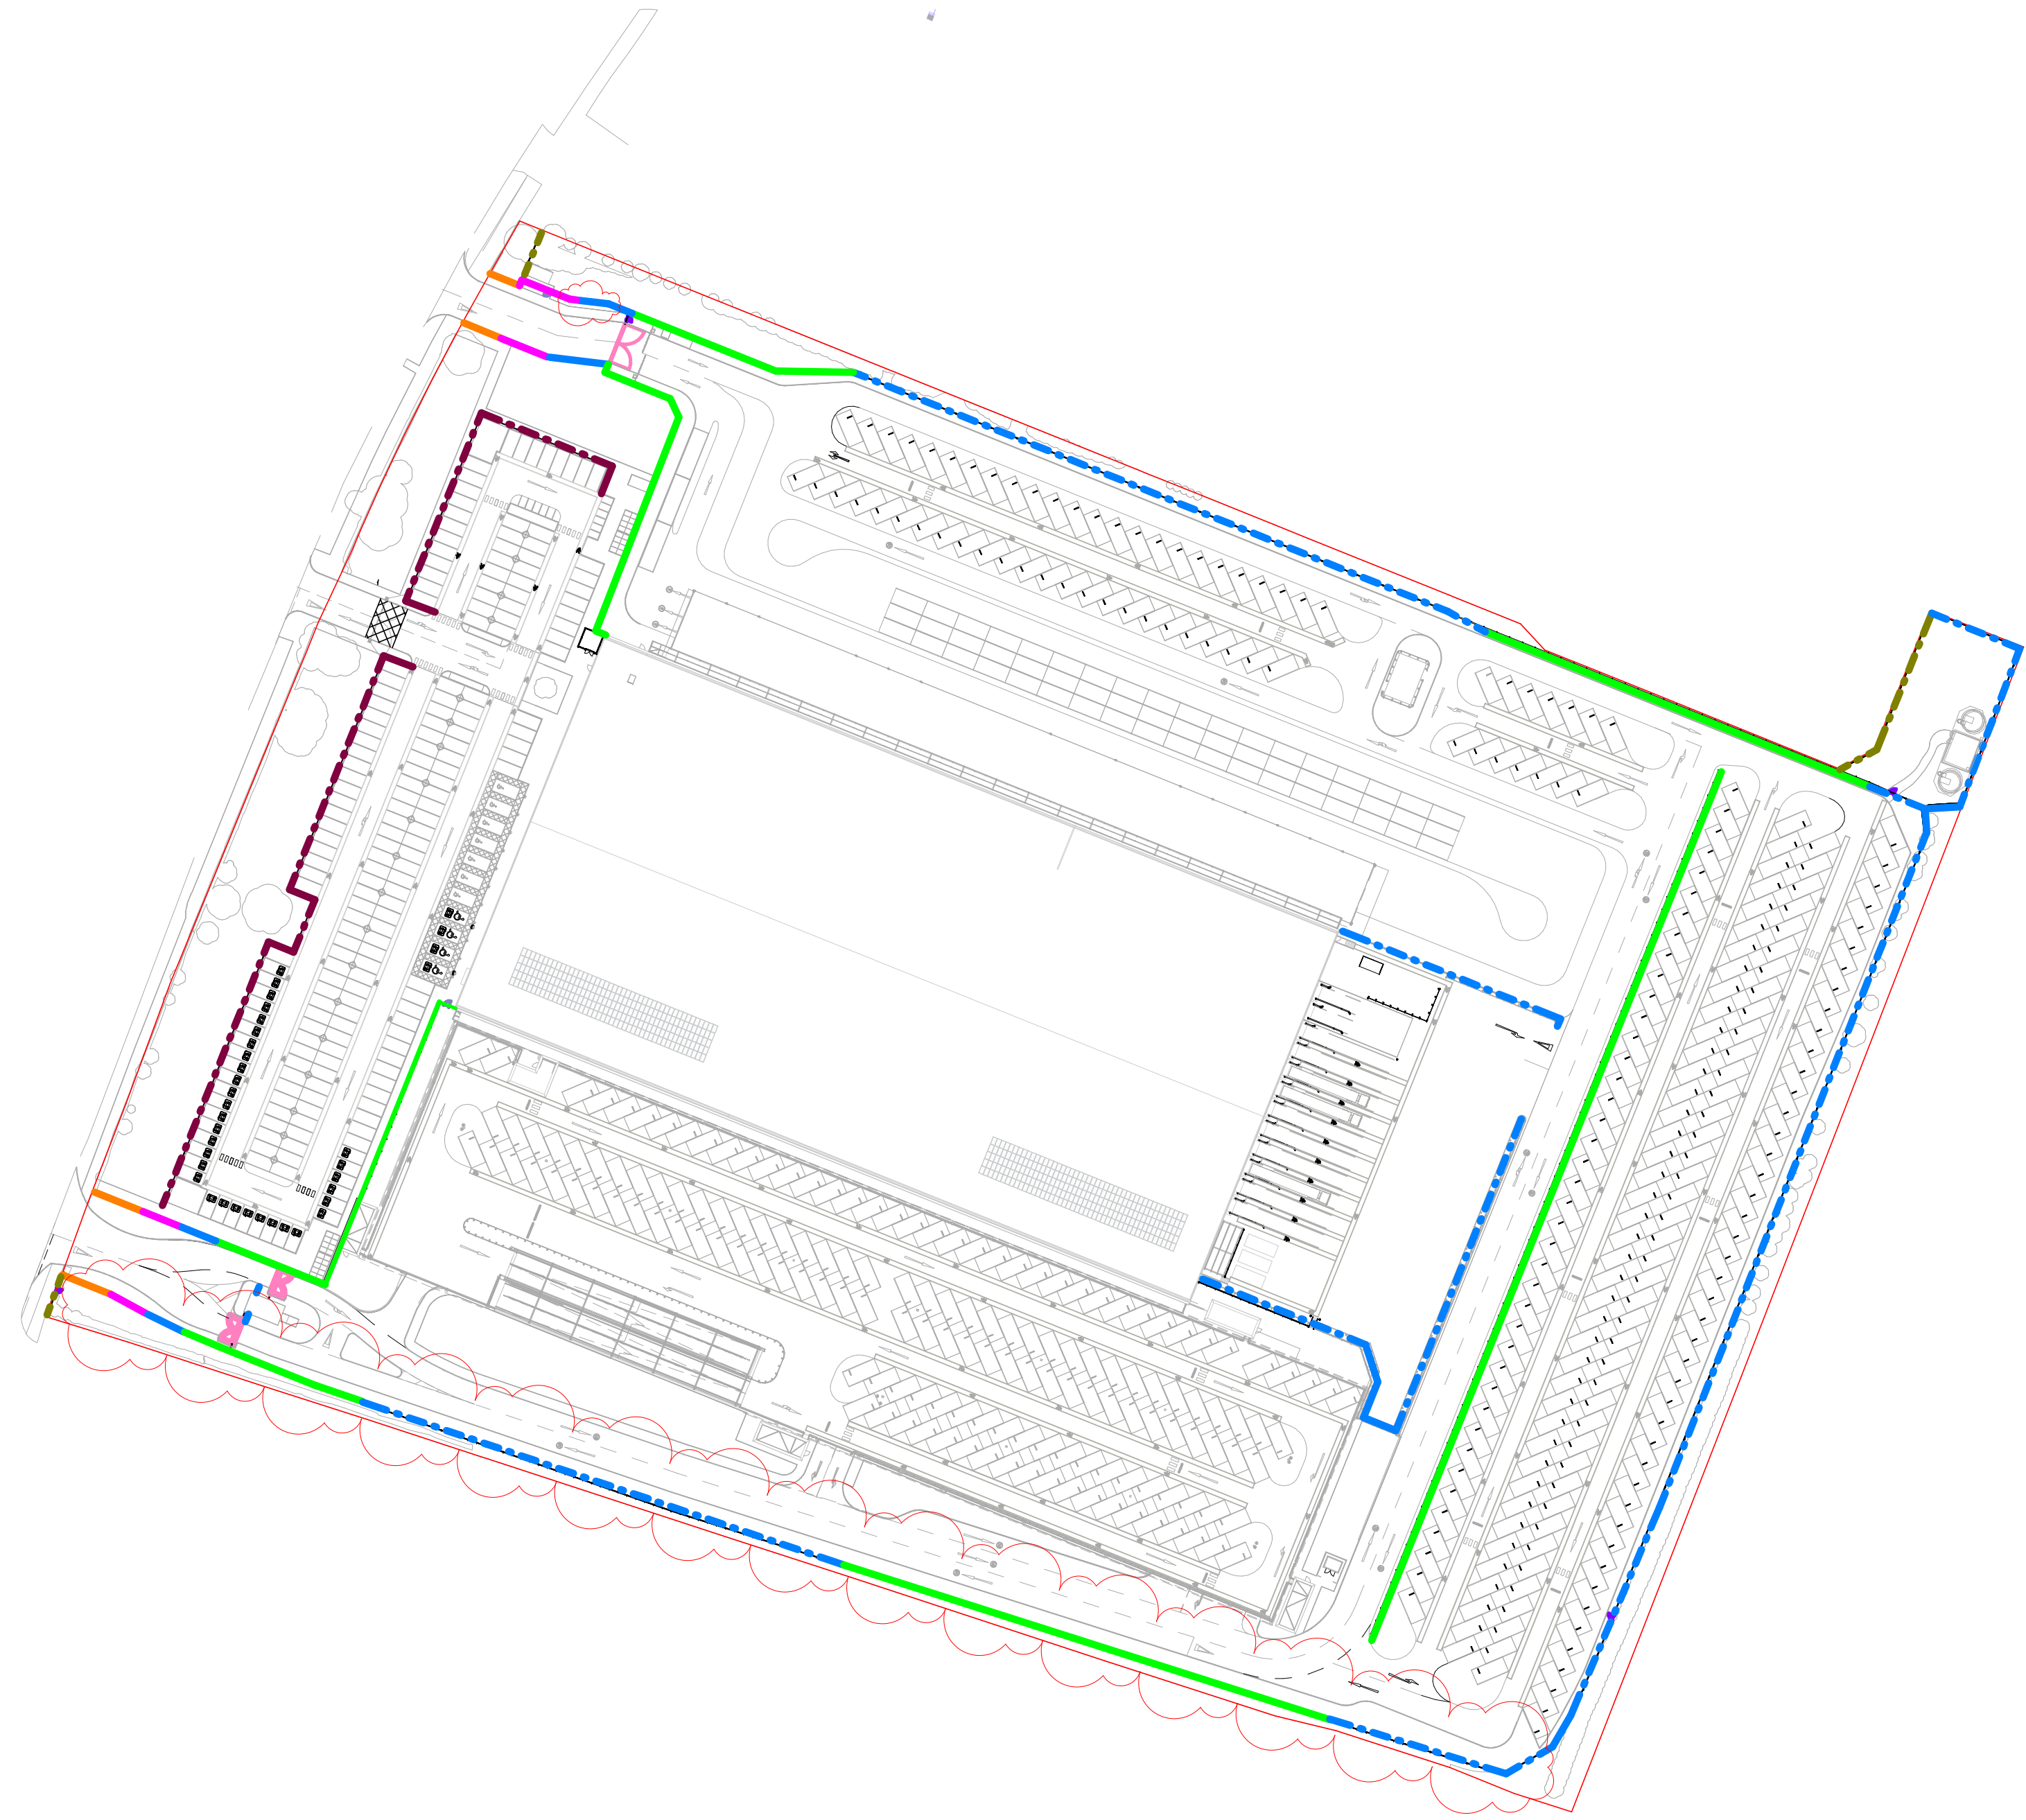

ACOUSTIC FENCE DETAIL
1 : 25

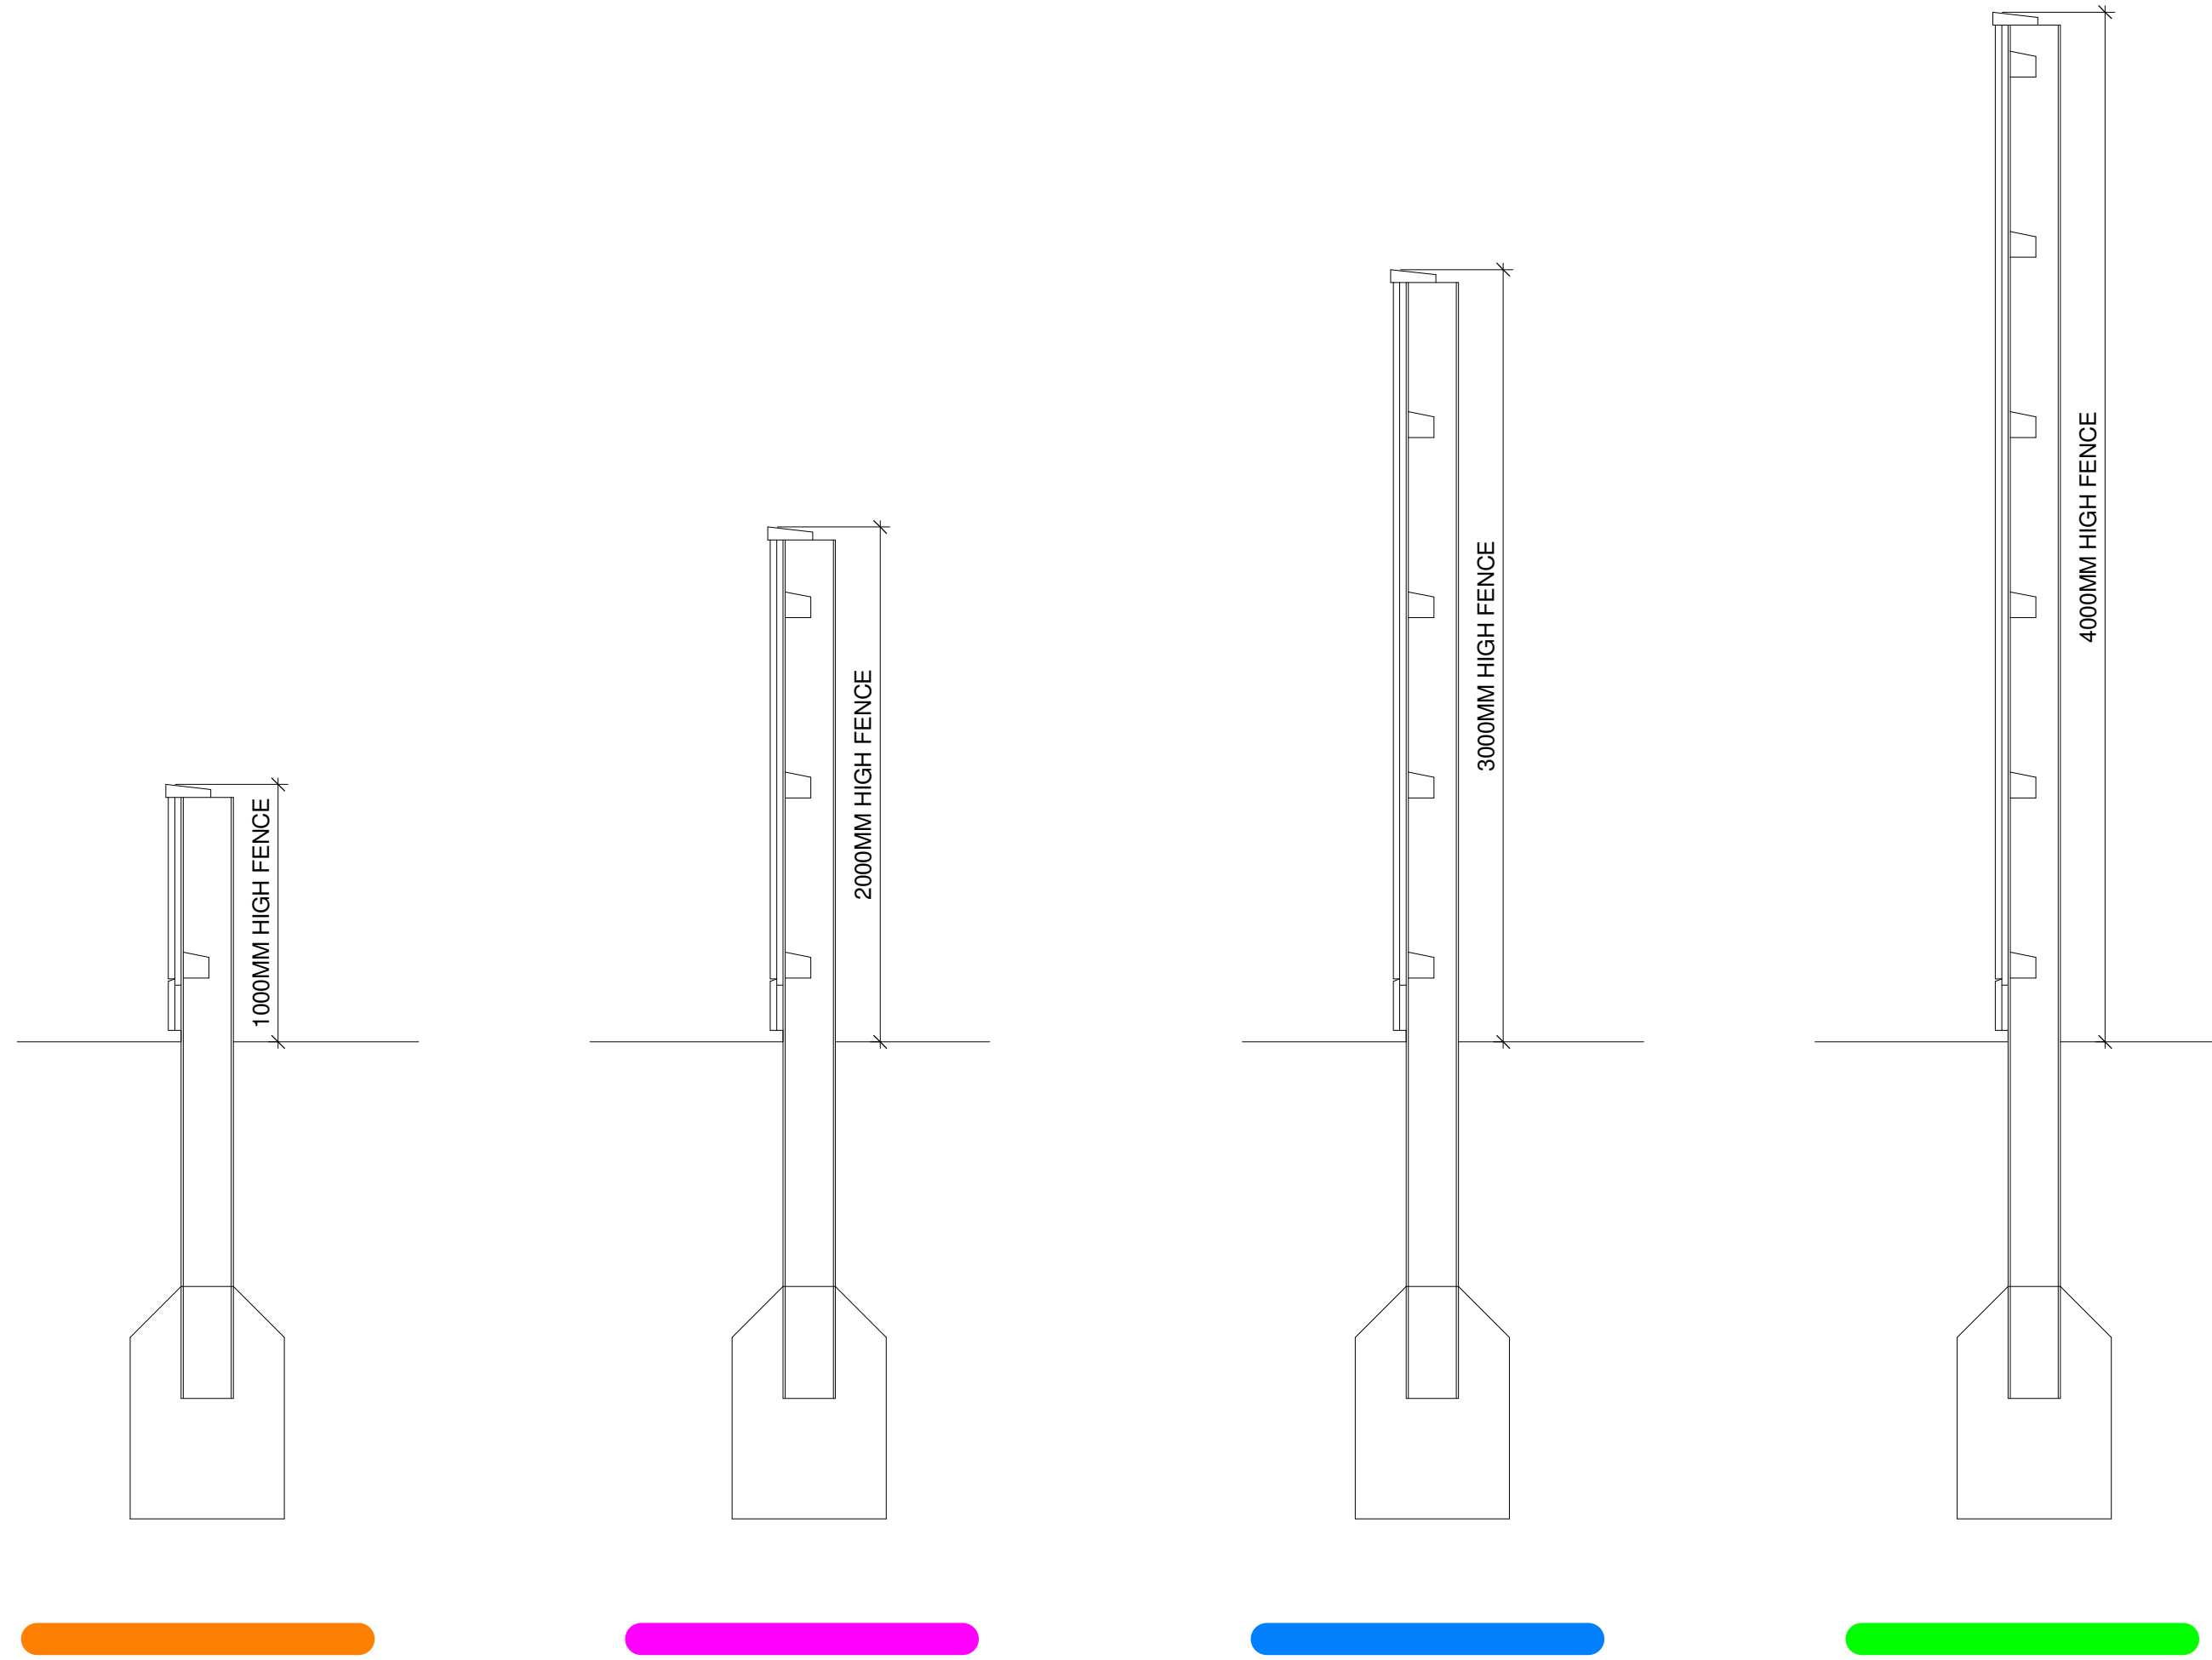

Do not scale this drawing.
Architects are to be notified of any discrepancies.
Contractors must check all dimensions on site.
This drawing is subject to copyright law and is for use on this project only.
This drawing is to be used solely for the information as stated only.
For other information refer to the latest revision of any previous drawings.
To be read in conjunction with relevant design standards/procedures.

This is a colour drawing. In order to ensure any subsequent reproduction is viewed correctly it should be printed in full colour.

10 0 10 20 30 40 50
SCALE 1:1000
m

200 0 200 400 600 800 1000
SCALE 1:25
mm

200 0 200 400 600 800 1000
SCALE 1:20
mm

N

SITE FENCING KEY

ACOUSTIC FENCE 4.0m HIGH

ACOUSTIC FENCE 3.0m HIGH

ACOUSTIC FENCE 2.0m HIGH

ACOUSTIC FENCE 1.0m HIGH

PROPOSED 2.4m HIGH PALADIN FENCE AND GATES (PPC BLACK)

RETAINED EXISTING SITE FENCING

PEDESTRIAN GATE
1 : 20

KNEE RAIL
1 : 20

PALADIN FENCE
1 : 20

DOUBLE SWING GATE
1 : 25

P13 SOUTHERN FENCE REALIGNED 03.01.23 DW CV

P12 FENCE LINE UPDATED TO 10.11.22 E.J DW

P11 FENCE LINE UPDATED TO AVOID 07.11.22 MH DW

P10 GATE BOLTER HOUSE 20.07.22 MH DW

P9 HYDRANT TANK REVISION CLOUD 20.07.22 MH DW

P8 GATE FOR NETWORK RAIL 20.06.22 DW DW

P7 INCORPORATED SMOKE SHELTER MOVED 30.05.22 DW DW

P6 GRAPHICAL ERROR AMENDED 30.05.22 DW DW

P5 PROPOSED HYDRANT TANKS 30.05.22 DW DW

P4 DRAWING UPDATED FOLLOWING 15.03.22 DW DW

P3 PLANNING CONSULTANT COMMENTS 15.03.22 DW DW

P2 PLANNING ISSUE - DRAWING 15.02.22 DW DW

P1 PLANNING ISSUE - DRAWING 22.11.21 CV DW

P0 DESIGN DEVELOPMENT 08.02.21 GK SR

P-1 APPLICATION SITE BOUNDARY 05.02.21 GK OK

P-2 AMENDED 25.01.21 GK RK

P-3 FIRST ISSUE 25.01.21 GK RK

P-4 Rev Description Date Dn Otd

Status

PLANNING

SMR

SMALLEY MARSEY RISPIN

ARCHITECTS

Floor 2 The Exchange Station Parade Harrogate HG1 1TS

01423 707 757 admin@smrarchitects.co.uk

Project

HAVANT, NEW LANE

Client

HAVANT PROPERTY INVESTMENT LLP

Drawing Title

PROPOSED BOUNDARY TREATMENTS PLAN

Proj Ref

Origin

Zone

Level

Type

Role

Num

Status

Rev

7379 - SMR

- 00

- ZZ

- DR

- A

- 2008

- S4

- P13

SMR Job Ref

Sheet

Scale

Drawn

7379-00-2008

A0

NOTED

GK