



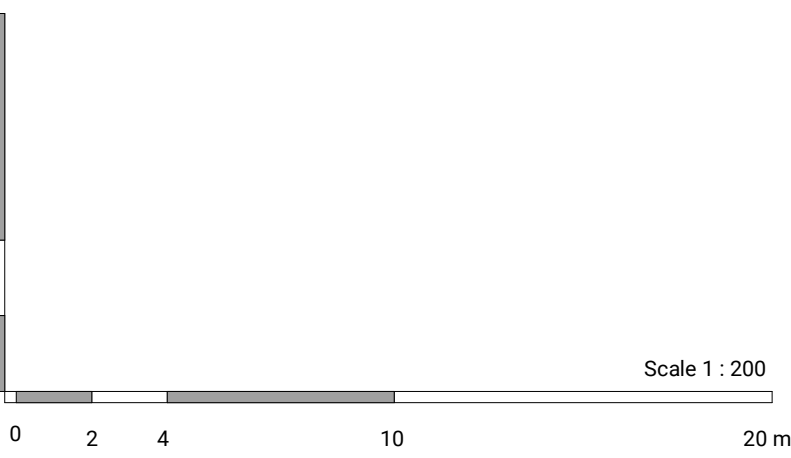

Proposed Site Elevation
1 : 200

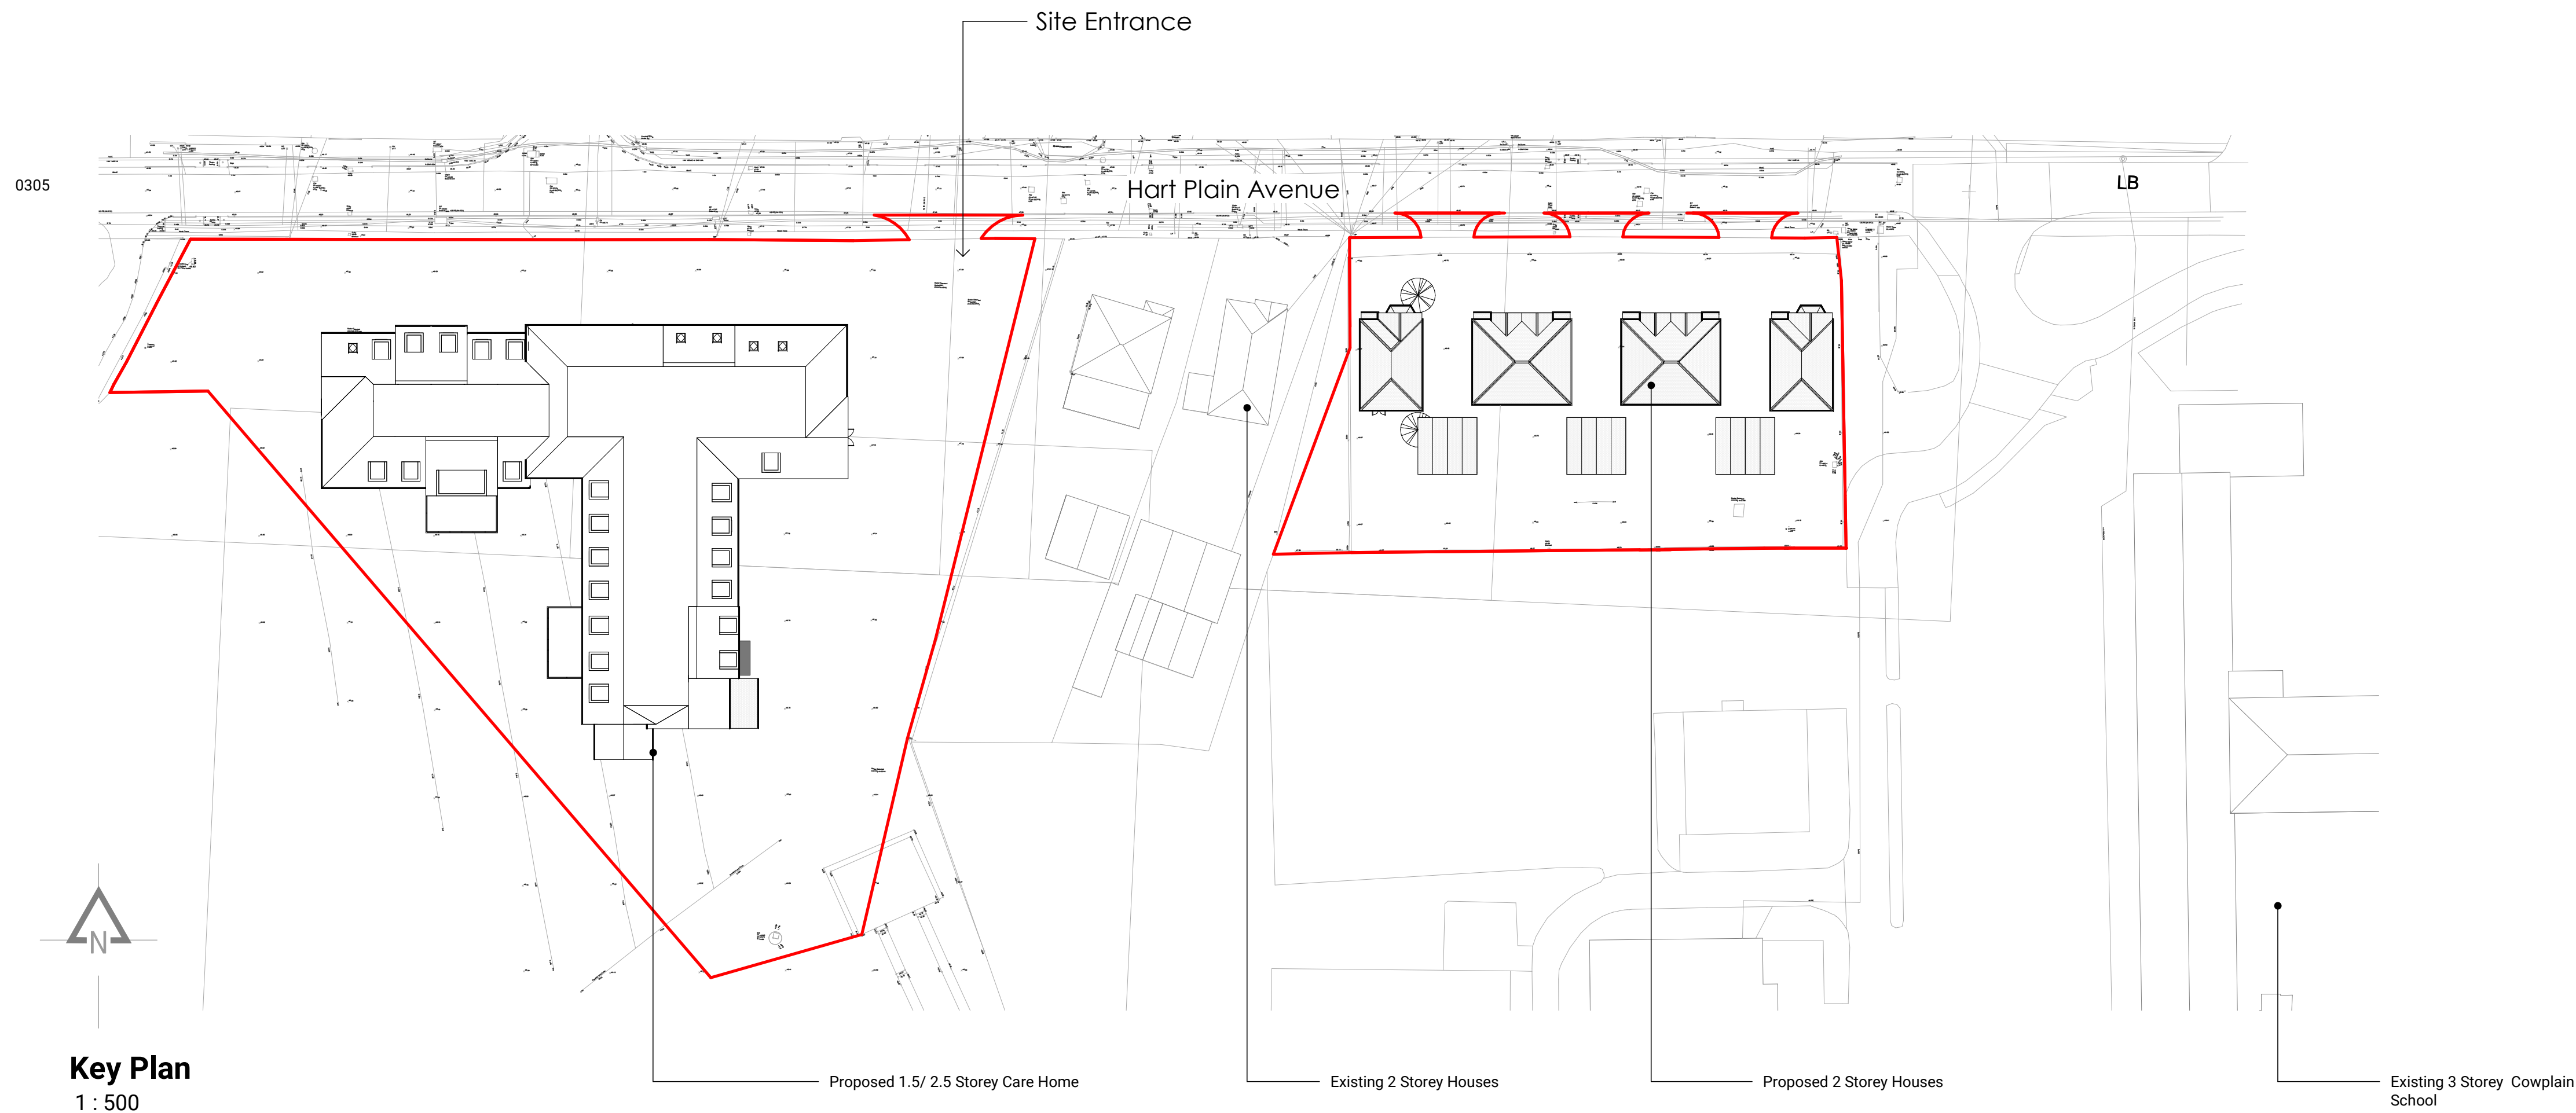

Key Plan
1 : 500

P01	First Issue		
P02	Revised to incorporate planning officers comments	EH	14.09.21
P03	Updated to reflect new carehome layout	EH	02.03.22
P04	Updated to reflect operators comments	EH	15.06.22
P05	Planning Issue	EH	28.06.22
P06	Roof raised forming a roof well to hide A&HP	EH	15.08.22
P07	Western dwelling mirrored to avoid overlooking to 4th estate/gadised to gables as per comments	JM	28.02.23

REV.	AMENDMENTS	DWN	DATE
------	------------	-----	------

PLANNING
vestar*
architecture + design

1 SOUTHFIELD GRANGE APPLETON ROEBUCK YORK YO23 7EH
www.vestar.co.uk hello@vestar.co.uk

CLIENT



PROJECT
Land at Cowplain Community School
Hart Plain Avenue
Waterlooville
PO8 8RY

DRAWING TITLE
Proposed Site Elevation

SCALE @ A0	DATE	DRAWN	CHECKED
As indicated	21.07.2021	EH	JD

DRAWING NUMBER	REVISION	SUITABILITY
4528-WRD-XX-ZZ-DR-A-0305	P07	S3