


KEY



- PHASE 8 SITE BOUNDARY
- TEMPORARY ON-SITE HARD STANDING AREA

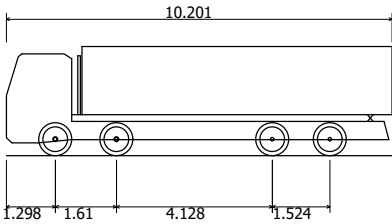

Large Tipper
Overall Length 10.201m
Overall Width 2.495m
Overall Body Height 2.890m
Min Body Ground Clearance 0.341m
Track Width 2.471m
Lock to lock time 6.00s
Kerb to Kerb Turning Radius 11.550m

A TEMPORARY SUB-BASE CONSTRUCTION WILL BE PROVIDED EITHER SIDE OF THE SURFACED ACCESS INTO THE SITE TO ALLOW CONSTRUCTION TRAFFIC TO TURN DEPOSIT AND TURN AROUND WHILST THE DEVELOPER CONSTRUCTS THE SITE COMPOUND AND WELFARE PROVISION

TEMPORARY ON-SITE HARD STANDING AREA

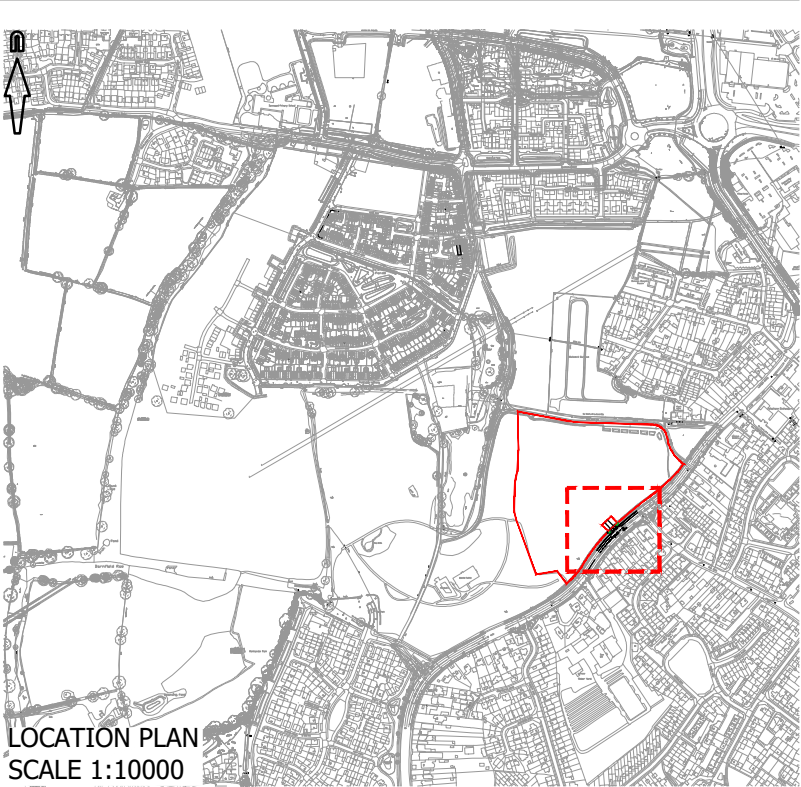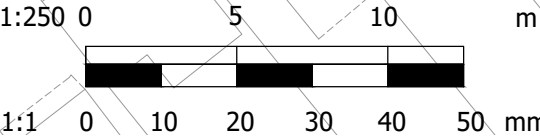

© Mayer Brown Limited Copyright. The drawings, information and data recorded in this document ("the information") is the property of Mayer Brown. This document and the information are solely for the use of the authorised recipient and this document may not be used, copied or reproduced in whole or part for any purposes other than which it was supplied by Mayer Brown. Mayer Brown makes no representation, undertakes no duty and accepts no responsibilities to any third party who may use or rely upon this document or the information.

A3 ORIGINAL

© Crown Copyright and database rights 2023 Ordnance Survey 0100031673



FOR INFORMATION
NOT FOR CONSTRUCTION

D	RLB REVISED.	RHA	14/03/2023
C	RLB REVISED.	WD	11/01/2023
B	RLB REVISED.	WD	11/01/2023
A	LARGE TIPPER IS TRACKED	PA	16/12/2022

rev.	amendment	checked	date
------	-----------	---------	------



Mayer Brown Limited Lion House
Oriental Road Woking Surrey GU22 8AR
Telephone 01483 750 508 Fax 01483 750 437
wokingoffice@mayerbrown.co.uk www.mayerbrown.co.uk

client
grainger plc Investing in homes since 1912

project
BEREWOOD, WATERLOOVILLE
PHASE 8 PARK VIEW

scale 1:500 drawn by NT checked by WD

date JAUNARY 2023 cad file VT_07

title
SITE ACCESS
LARGE TIPPER VEHICLE ACCESS/EGRESS

drawing number GTWVILLE_P8/VT/07 rev. D