




GENERAL NOTES

1. This plan has been prepared for the submission and approval under Town and Country Planning only.
2. Fuel installation to be fully compliant with all relevant current Licensing and Environmental Standard and Regulations.
3. Any advertisement shown is subject to a separate application.
4. Site levels to be detailed by engineer

GENERAL SITE NOTES


BUILDING MATERIALS

Refer to Proposed Building Elevations Sheet.

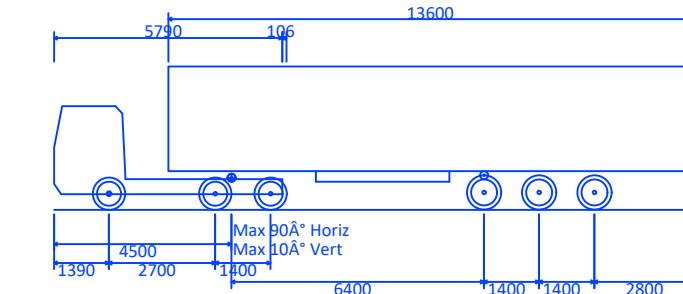


Max Legal Articulated Vehicle (16.5m)	
Overall Length	16500mm
Overall Width	2500mm
Overall Body Height	3632mm
Min Body Ground Clearance	396mm
Max Track Width	2500mm
Lock to Lock Time	6.00 sec
Kerb to Kerb Turning Radius	6870mm

TANKER TRACKING

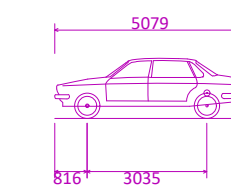

Large Car (2006)	
Overall Length	5079mm
Overall Width	1872mm
Overall Body Height	1525mm
Min Body Ground Clearance	310mm
Max Track Width	1831mm
Lock to Lock Time	4.00 sec
Kerb to Kerb Turning Radius	5900mm

CAR VEHICLE TRACKING

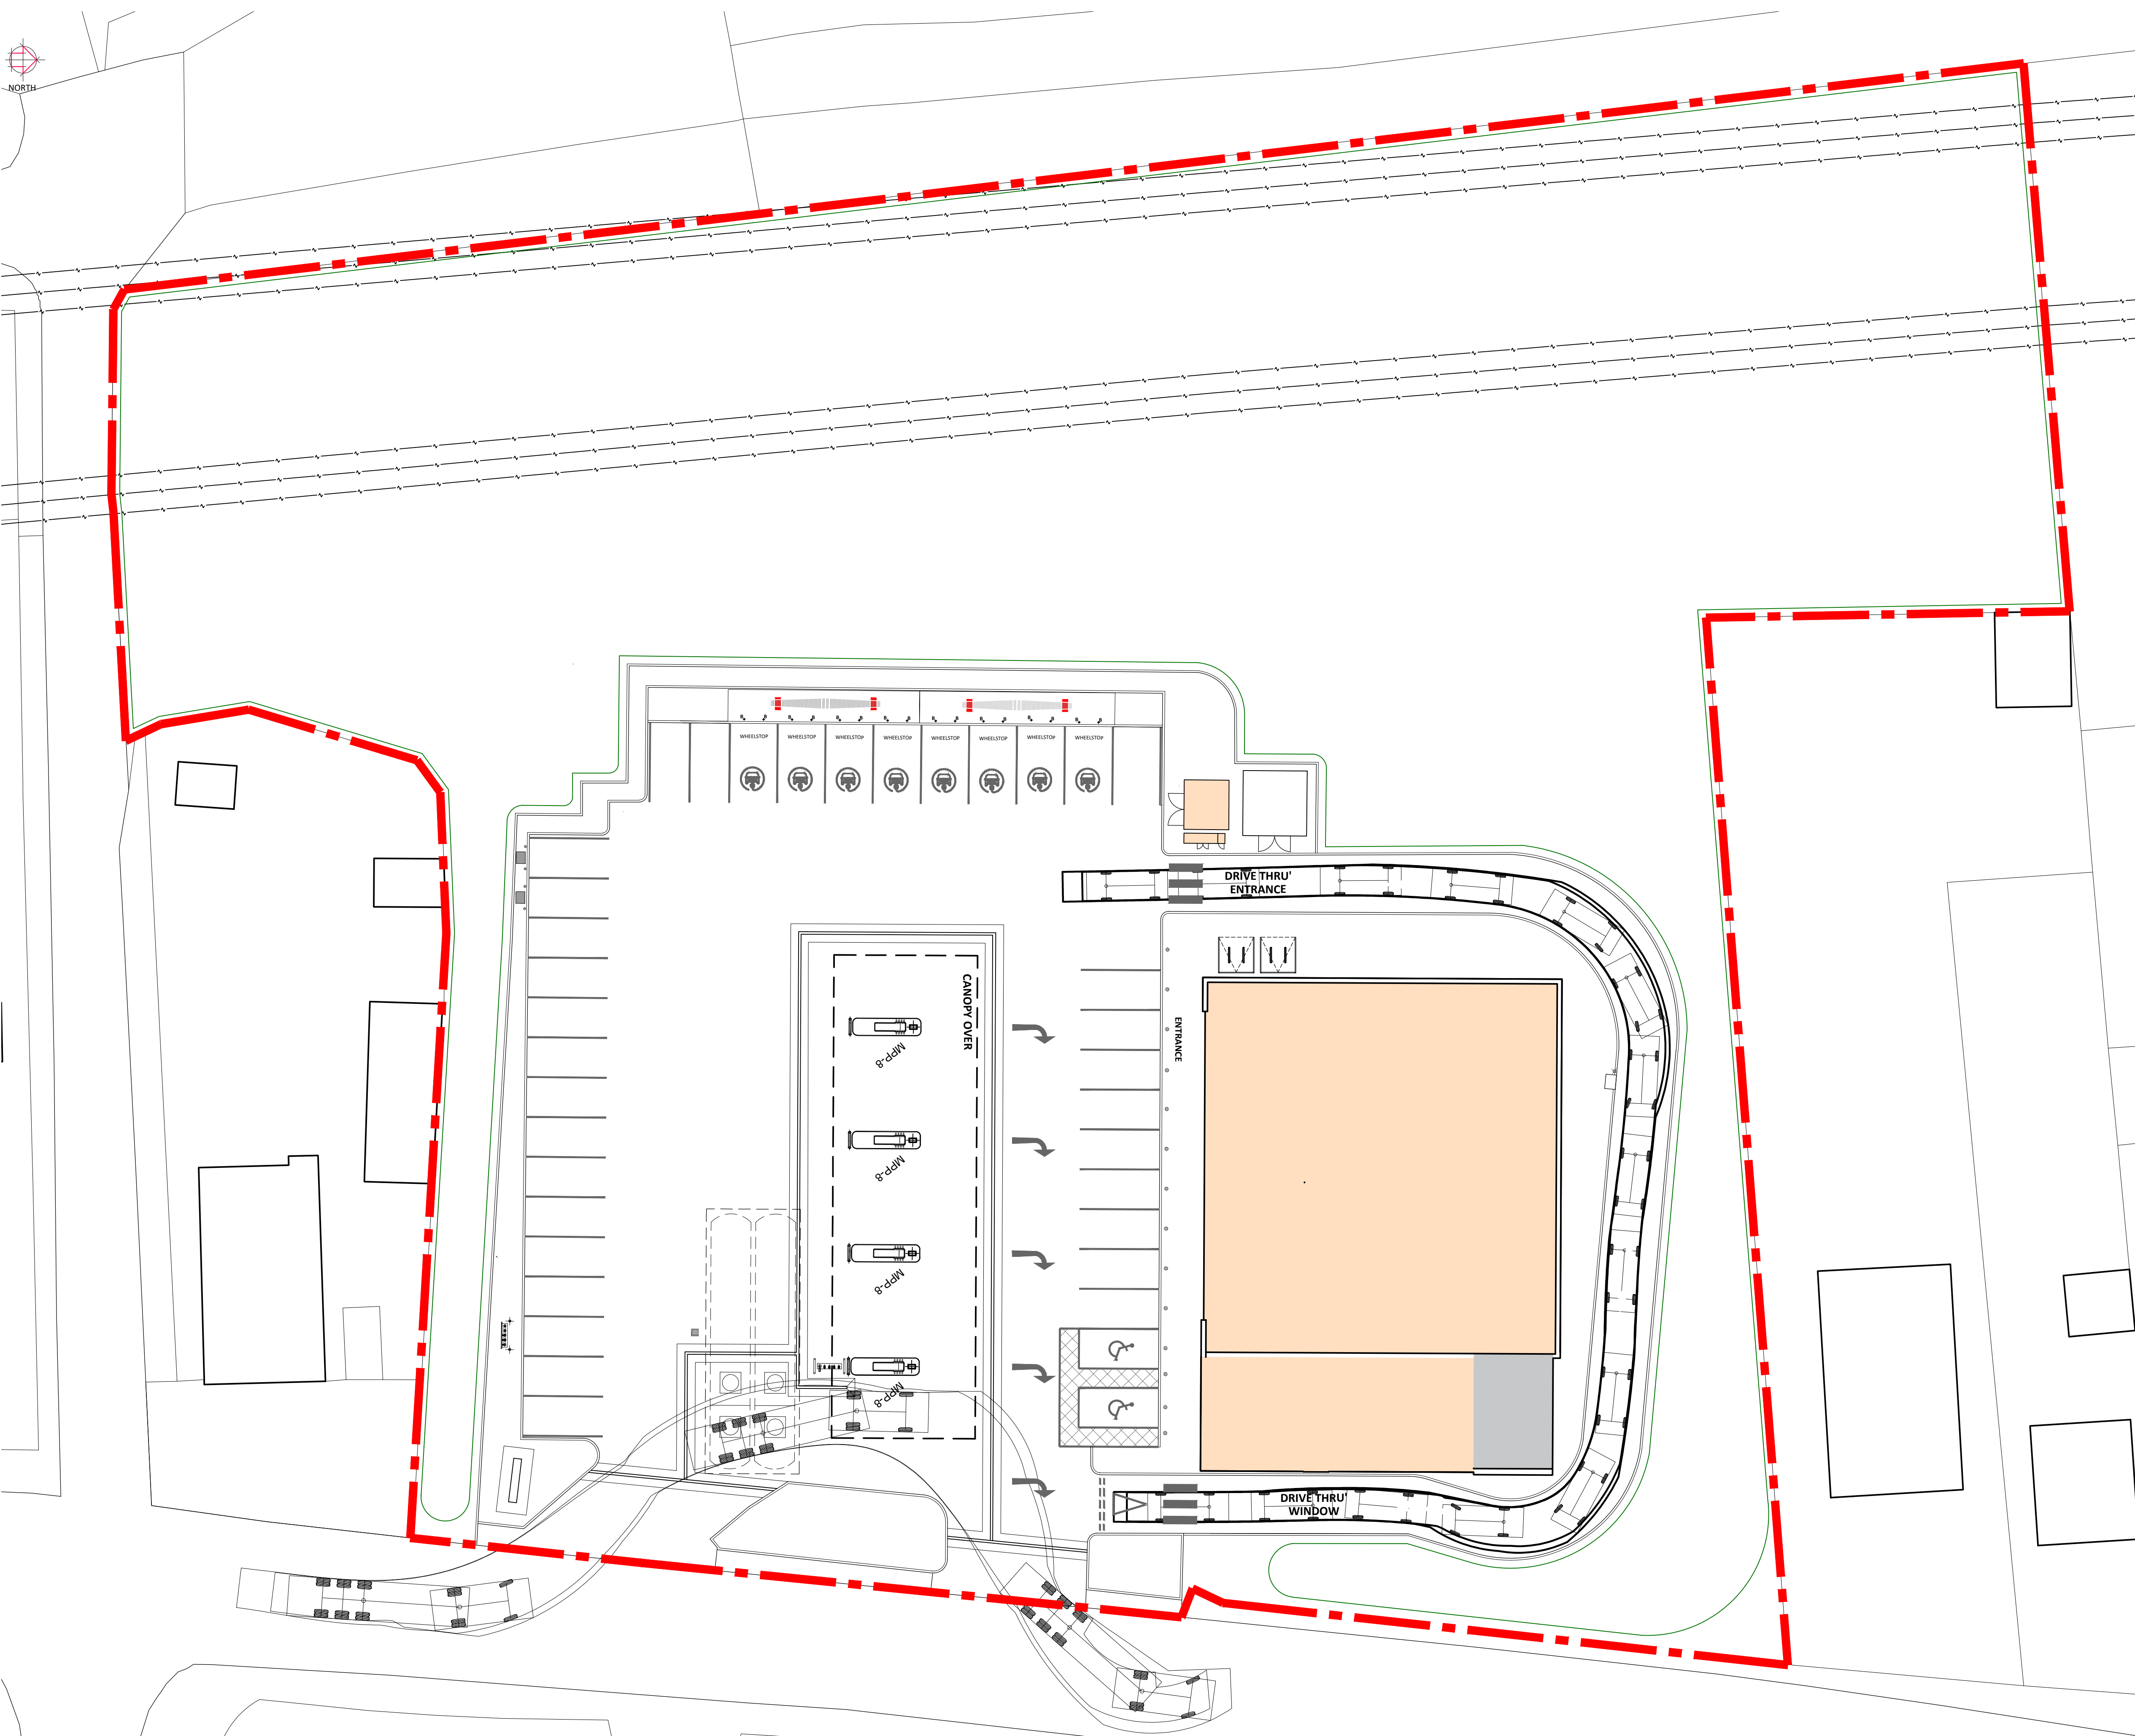

PLANNING

PROJECT	
Euro Garages	
181 A3023 Havant Road	
Hayling Island PO11 0LG	
TITLE	
Proposed Tracking Layout	
CLIENT	
Euro Garages	
JENNINGS DESIGN	
8 Feast Field, Horsforth, Leeds, West Yorkshire, LS18 4TL	
www.jennings-design.com 01274 395422 office@jennings-design.com	
Drawn:	Check:
GE	HJ
Scale:	Date:
1:200 @ A1	Jan '23
Plan Number:	
221034 - 105	
0 10 20	
SCALE - METRES - 1:200	