



Appendix D – Existing Drainage Layout

0 5 10 15 20 25 30

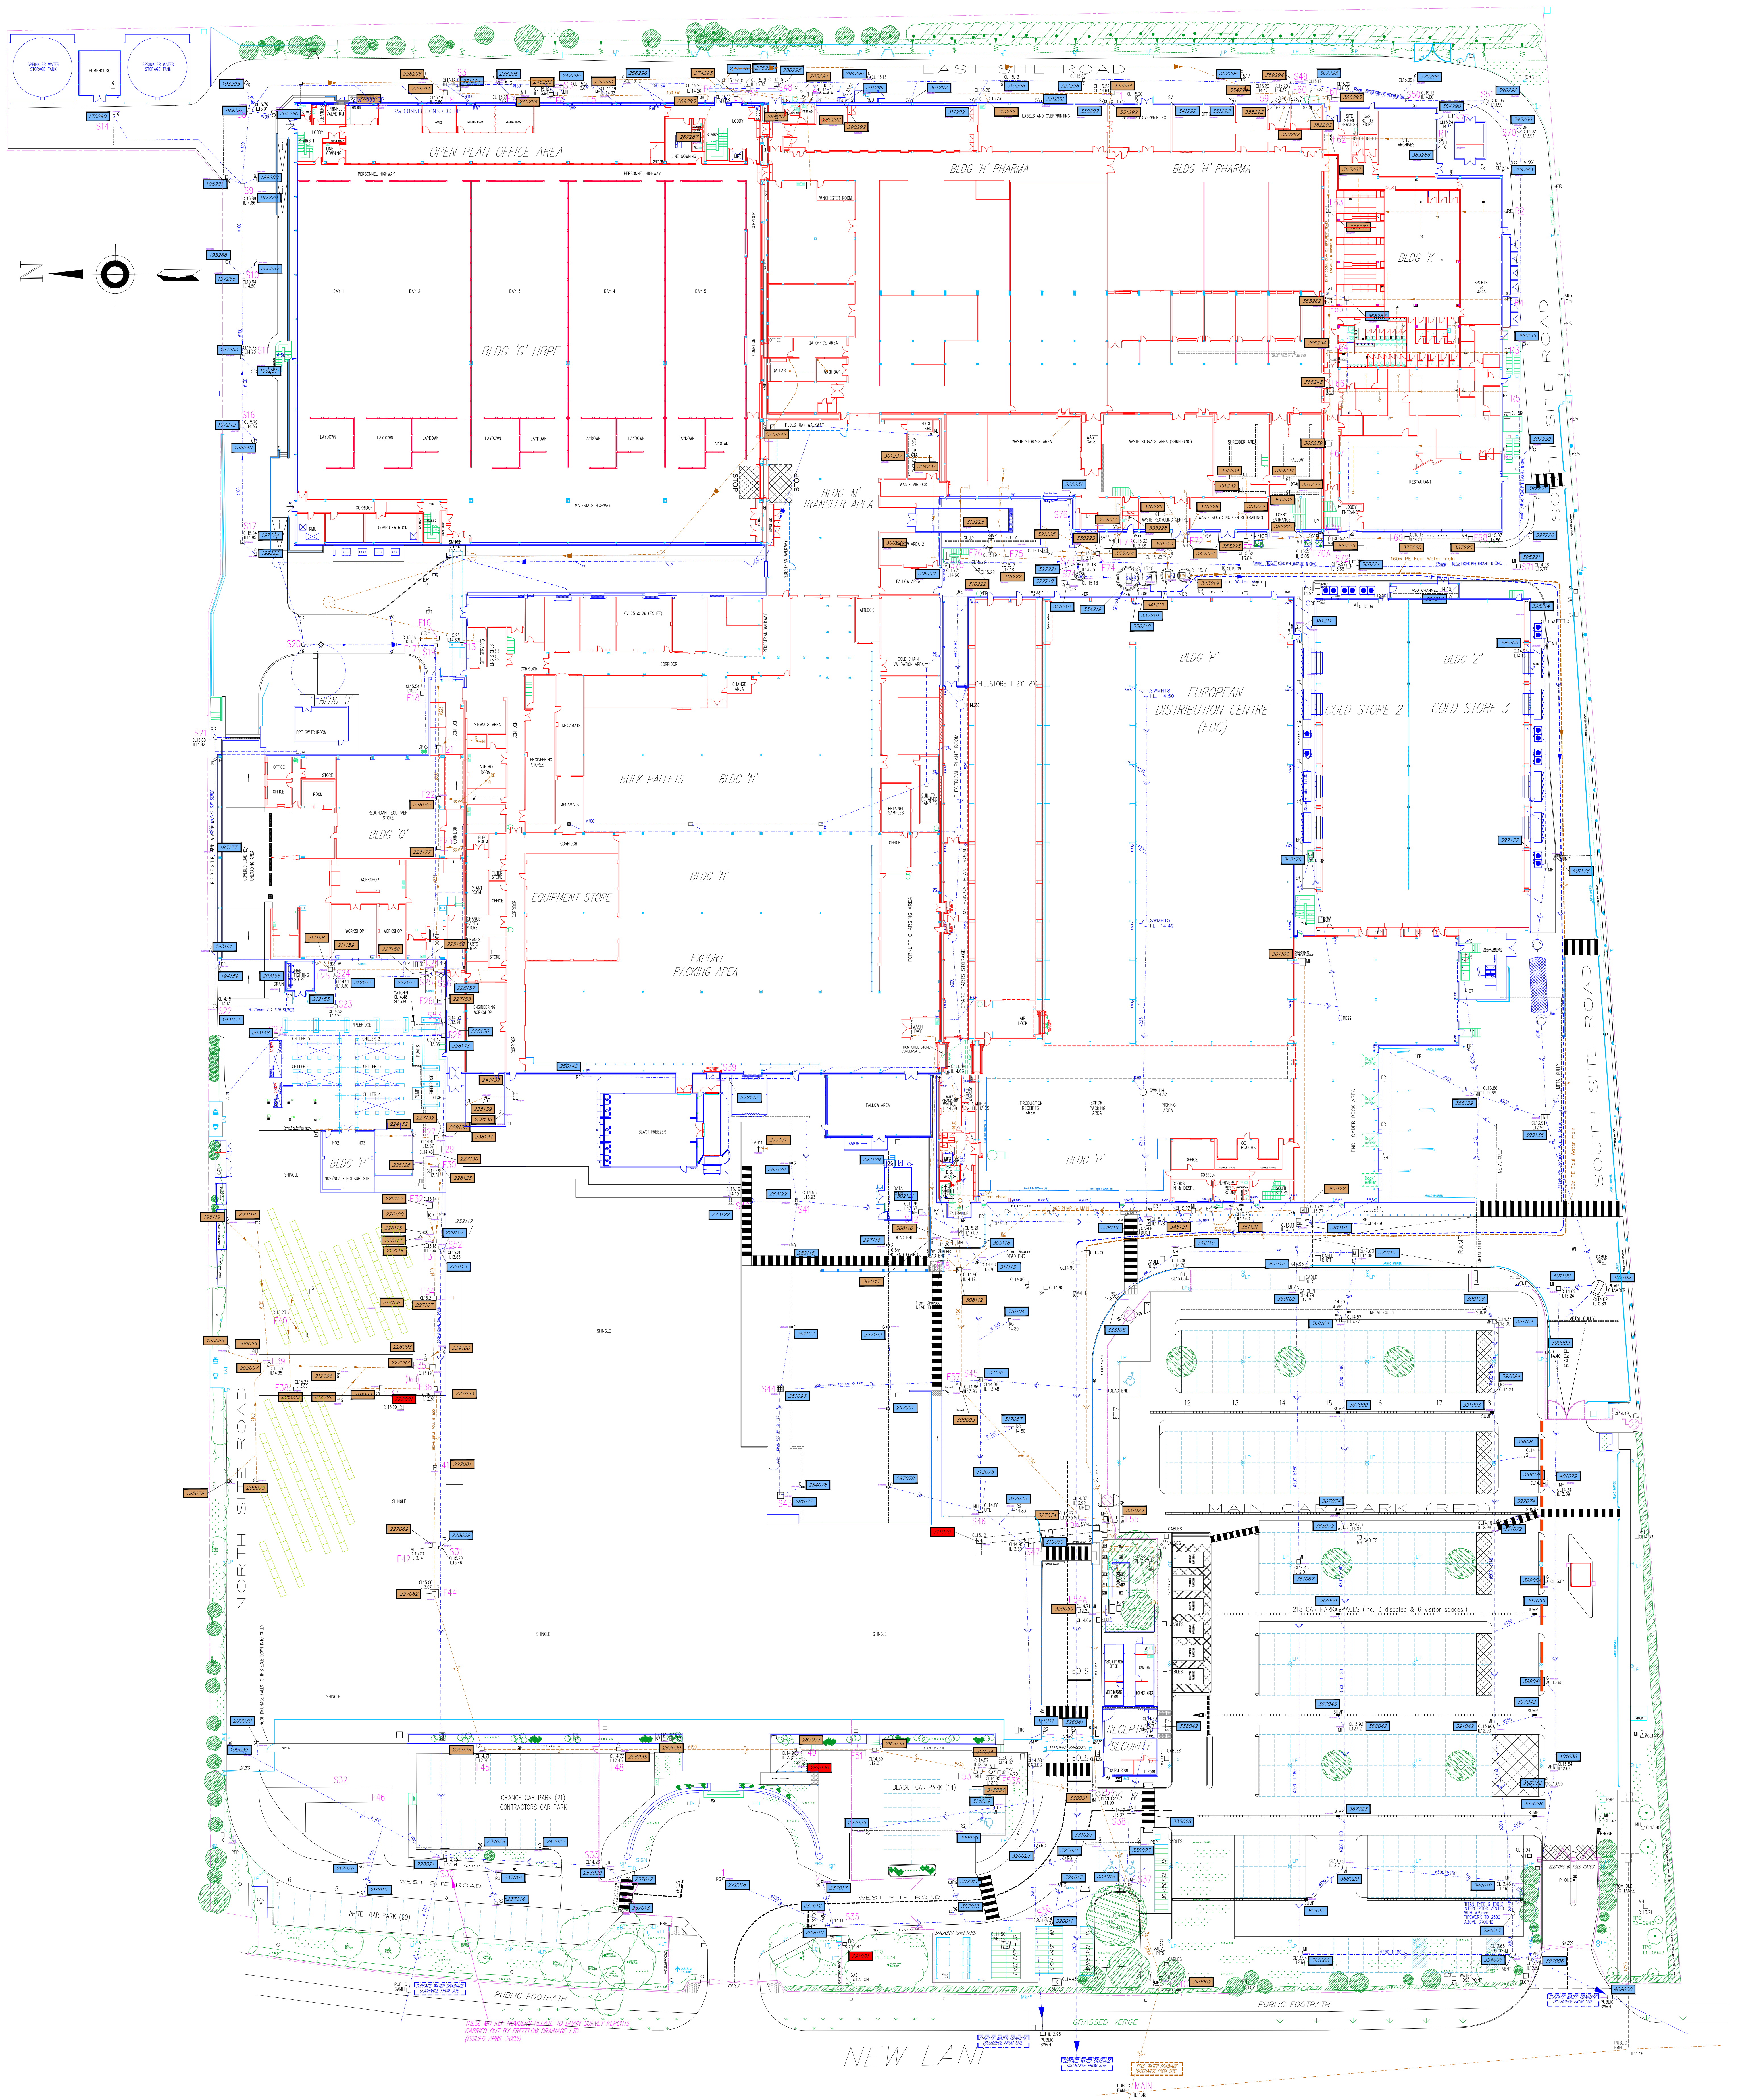

Appendix E – Catchment Plan

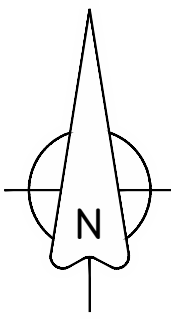

GENERAL NOTES

- DO NOT SCALE THIS DRAWING. WORK ONLY TO FIGURED DIMENSIONS.
- FOR ALL RELEVANT NOTES, REFER TO STRUCTURAL AND CIVIL ENGINEERING PERFORMANCE SPECIFICATION.
- ANY DISCREPANCIES ARE TO BE REPORTED TO PINNACLE CONSULTING ENGINEERS IMMEDIATELY.
- THIS DRAWING IS TO BE READ IN CONJUNCTION WITH ALL OTHER RELEVANT ENGINEERS, ARCHITECTS AND SUB-CONTRACTORS DRAWINGS AND DETAILS.

LEGEND

	SITE BOUNDARY
	CATCHMENT A: 16,355m ² IMPERMEABLE AREA
	CATCHMENT B: 11,621m ² IMPERMEABLE AREA
	CATCHMENT C: 6,238m ² IMPERMEABLE AREA
	CATCHMENT D: 11,950m ² IMPERMEABLE AREA
	CATCHMENT E: 11,715m ² IMPERMEABLE AREA
	CATCHMENT F: 1,081m ² IMPERMEABLE AREA



POS	UPDATED SITE LAYOUT	SC	SG	09/02/21
POS	UPDATED SITE LAYOUT	SC	SG	09/02/21
POS	UPDATED SITE LAYOUT	SC	SG	29/01/21
POS	UPDATED CLIENT NAME	IL	SG	22/02/20
POS	FIRST ISSUE	IL	SG	21/01/21
REV	DESCRIPTION	BY	CHK	DATE

CLIENT
HAVANT PROPERTY
INVESTMENT LLP

PROJECT
HAVANT
32 NEW LANE

DRAWING TITLE
PROPOSED CATCHMENT PLAN

PINNACLE
CONSULTING ENGINEERS

ALCHEMY,
BESSEMER ROAD,
WELWYN GARDEN CITY,
HERTS.
ALT 1HE: TELEPHONE: 01707 527 630 DUBLIN
NORWICH LONDON DUBLIN THE HAGUE

DRAWING STATUS			
INFORMATION			
SCALE: A0	DATE	DRAWN BY	CHECKED
1:500	JAN '21	SC	SG
DWG NO	REVISION		
C200810-PIN-XX-XX-DR-C-204	P05		

COPYRIGHT PINNACLE