


Rev	Date	Drawn	Checked
A	17/08/21	SD	
B	23/08/21	PH	
C	16/02/21	PH	
D	18/02/21	PH	
E	22/02/22	PH/D	
F	08/03/22	PH	
G	06/06/22	PH	
H	07/06/22	PH	
I	21/10/22	PH	
J	19/01/23	PH	
K	16/11/22	PH	
L	19/01/23	PH	
M	03/02/23	PH	

- Legend
- Allocated Space
 - Unallocated Space
 - Visitor Space
 - Garage Space (Inc. Cycle Parking)
 - Cycle Parking within Shed
 - Communal Cycle Store

Project: LAND OFF ST GEORGES AVENUE HAVANT

Drawing Title: SITE LAYOUT PARKING PLAN

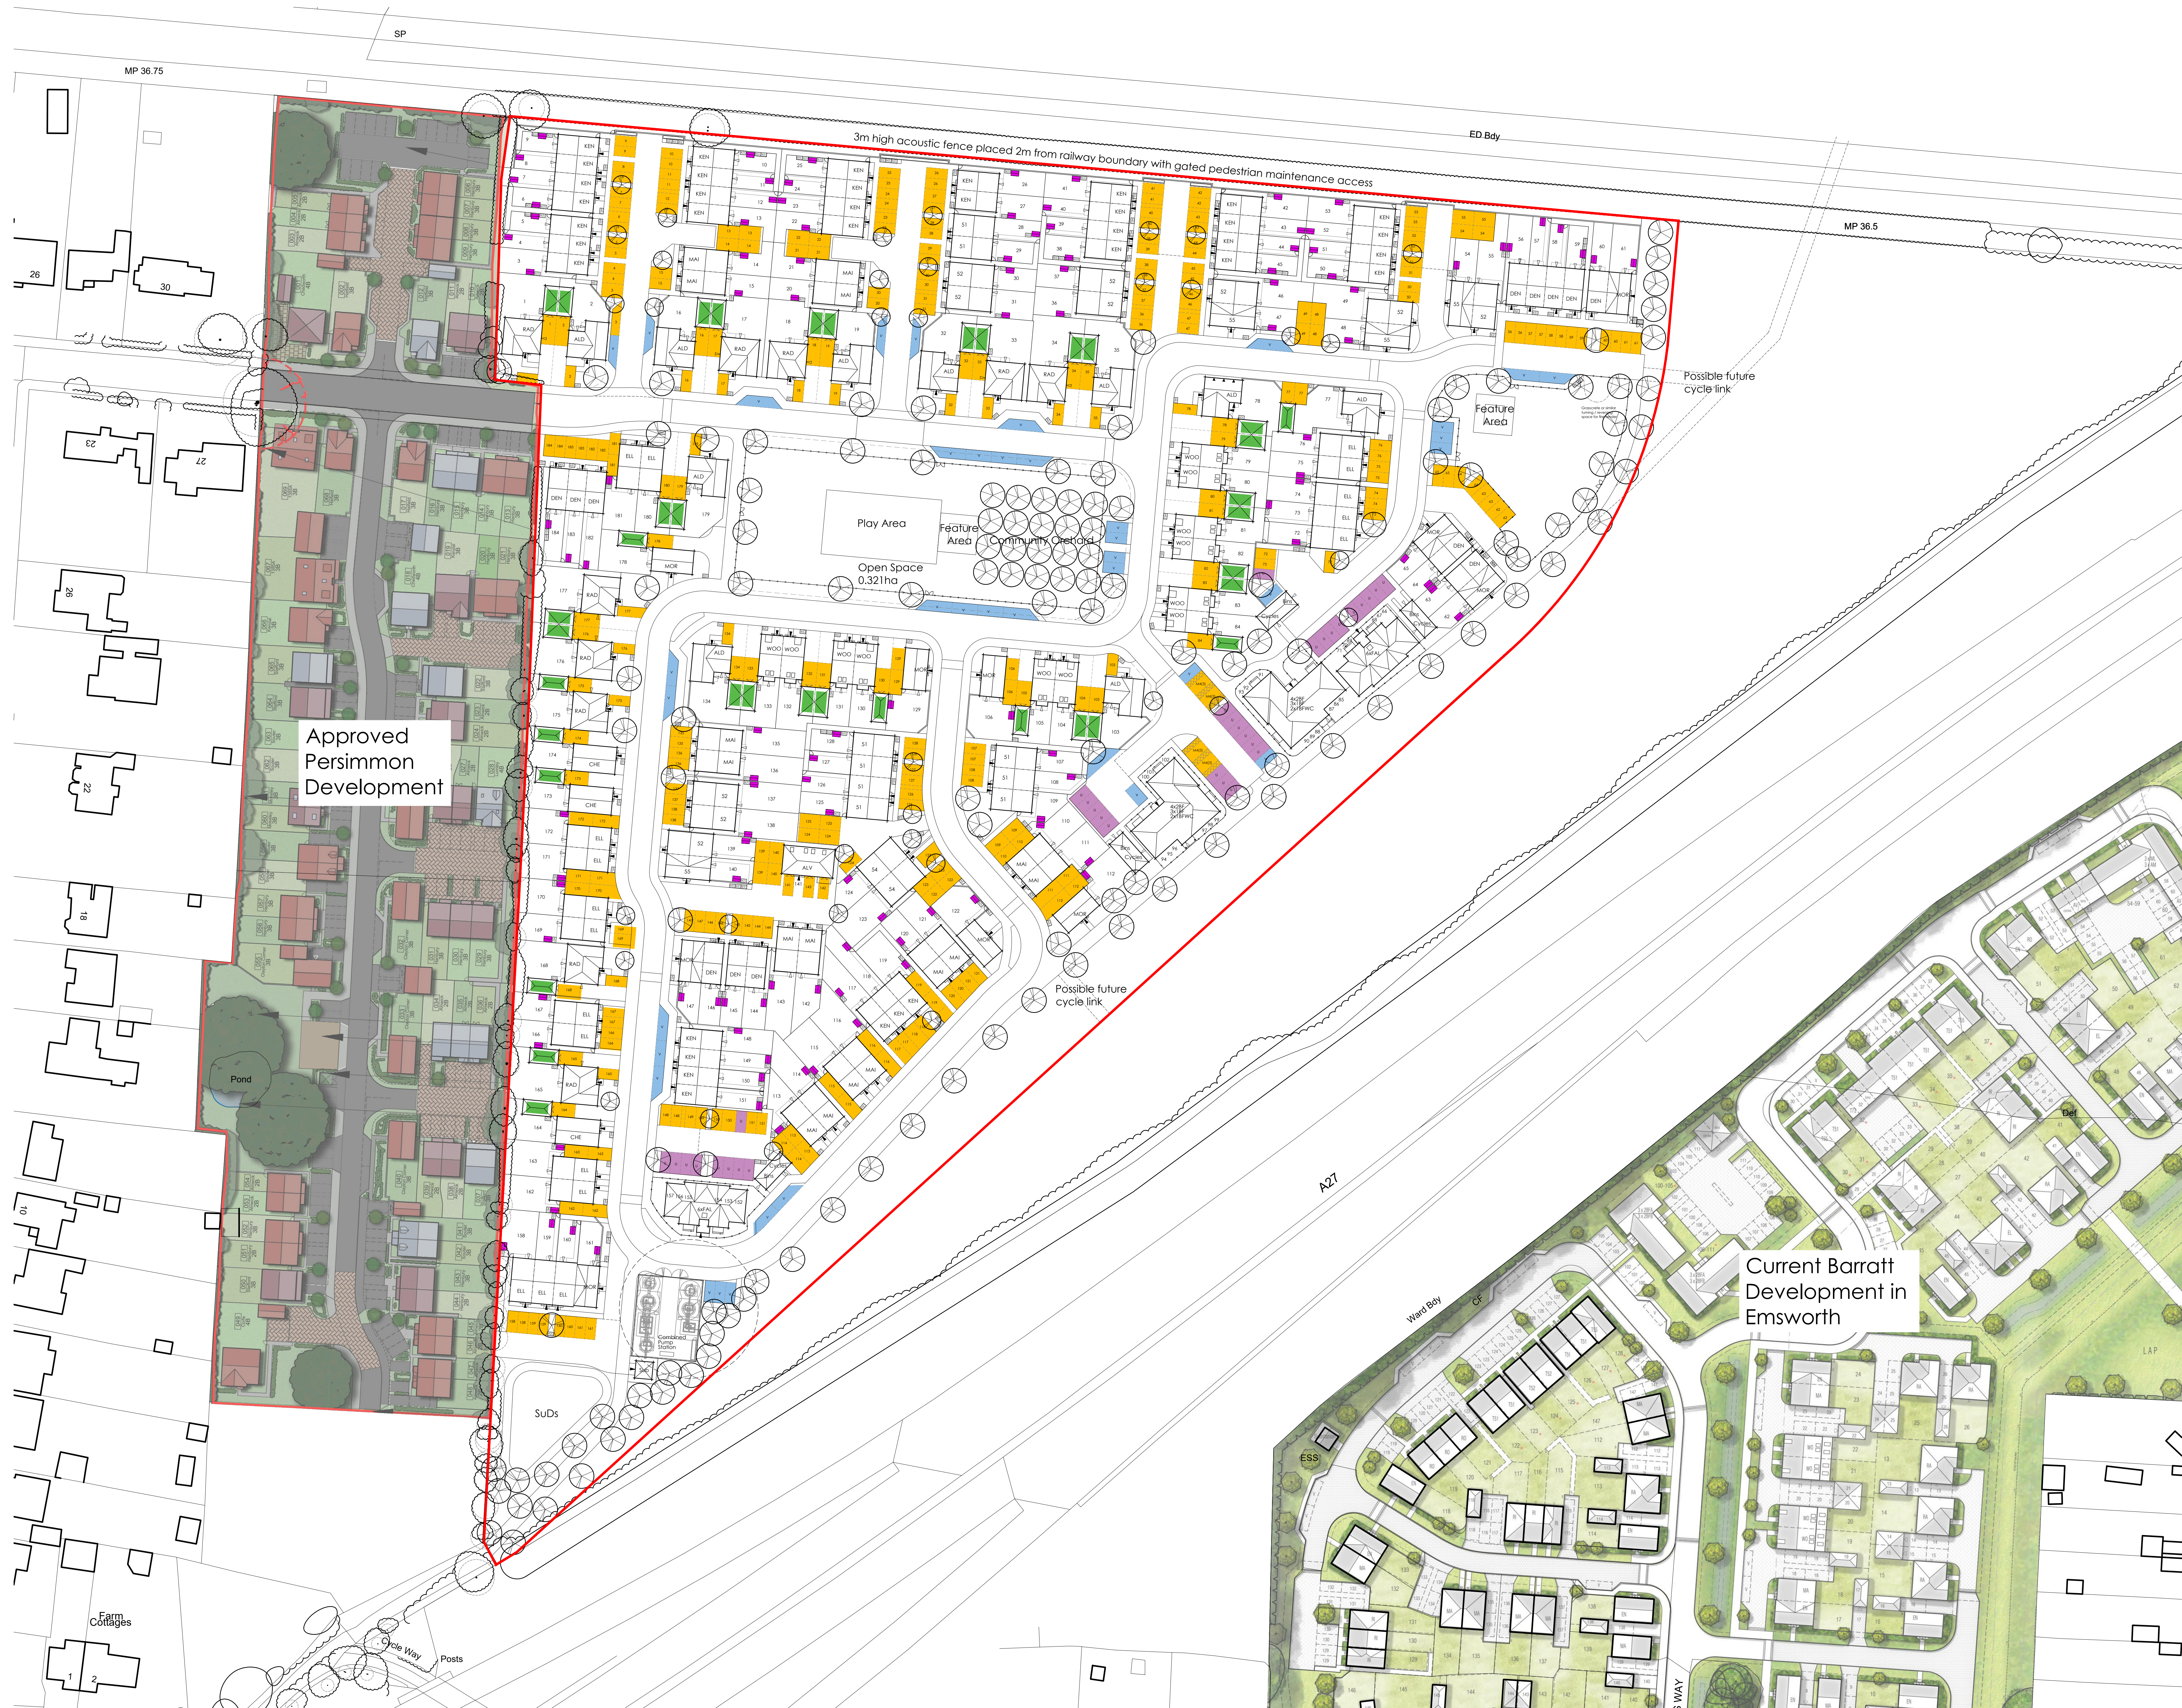

Doc No: PLN-11106 Rev: M