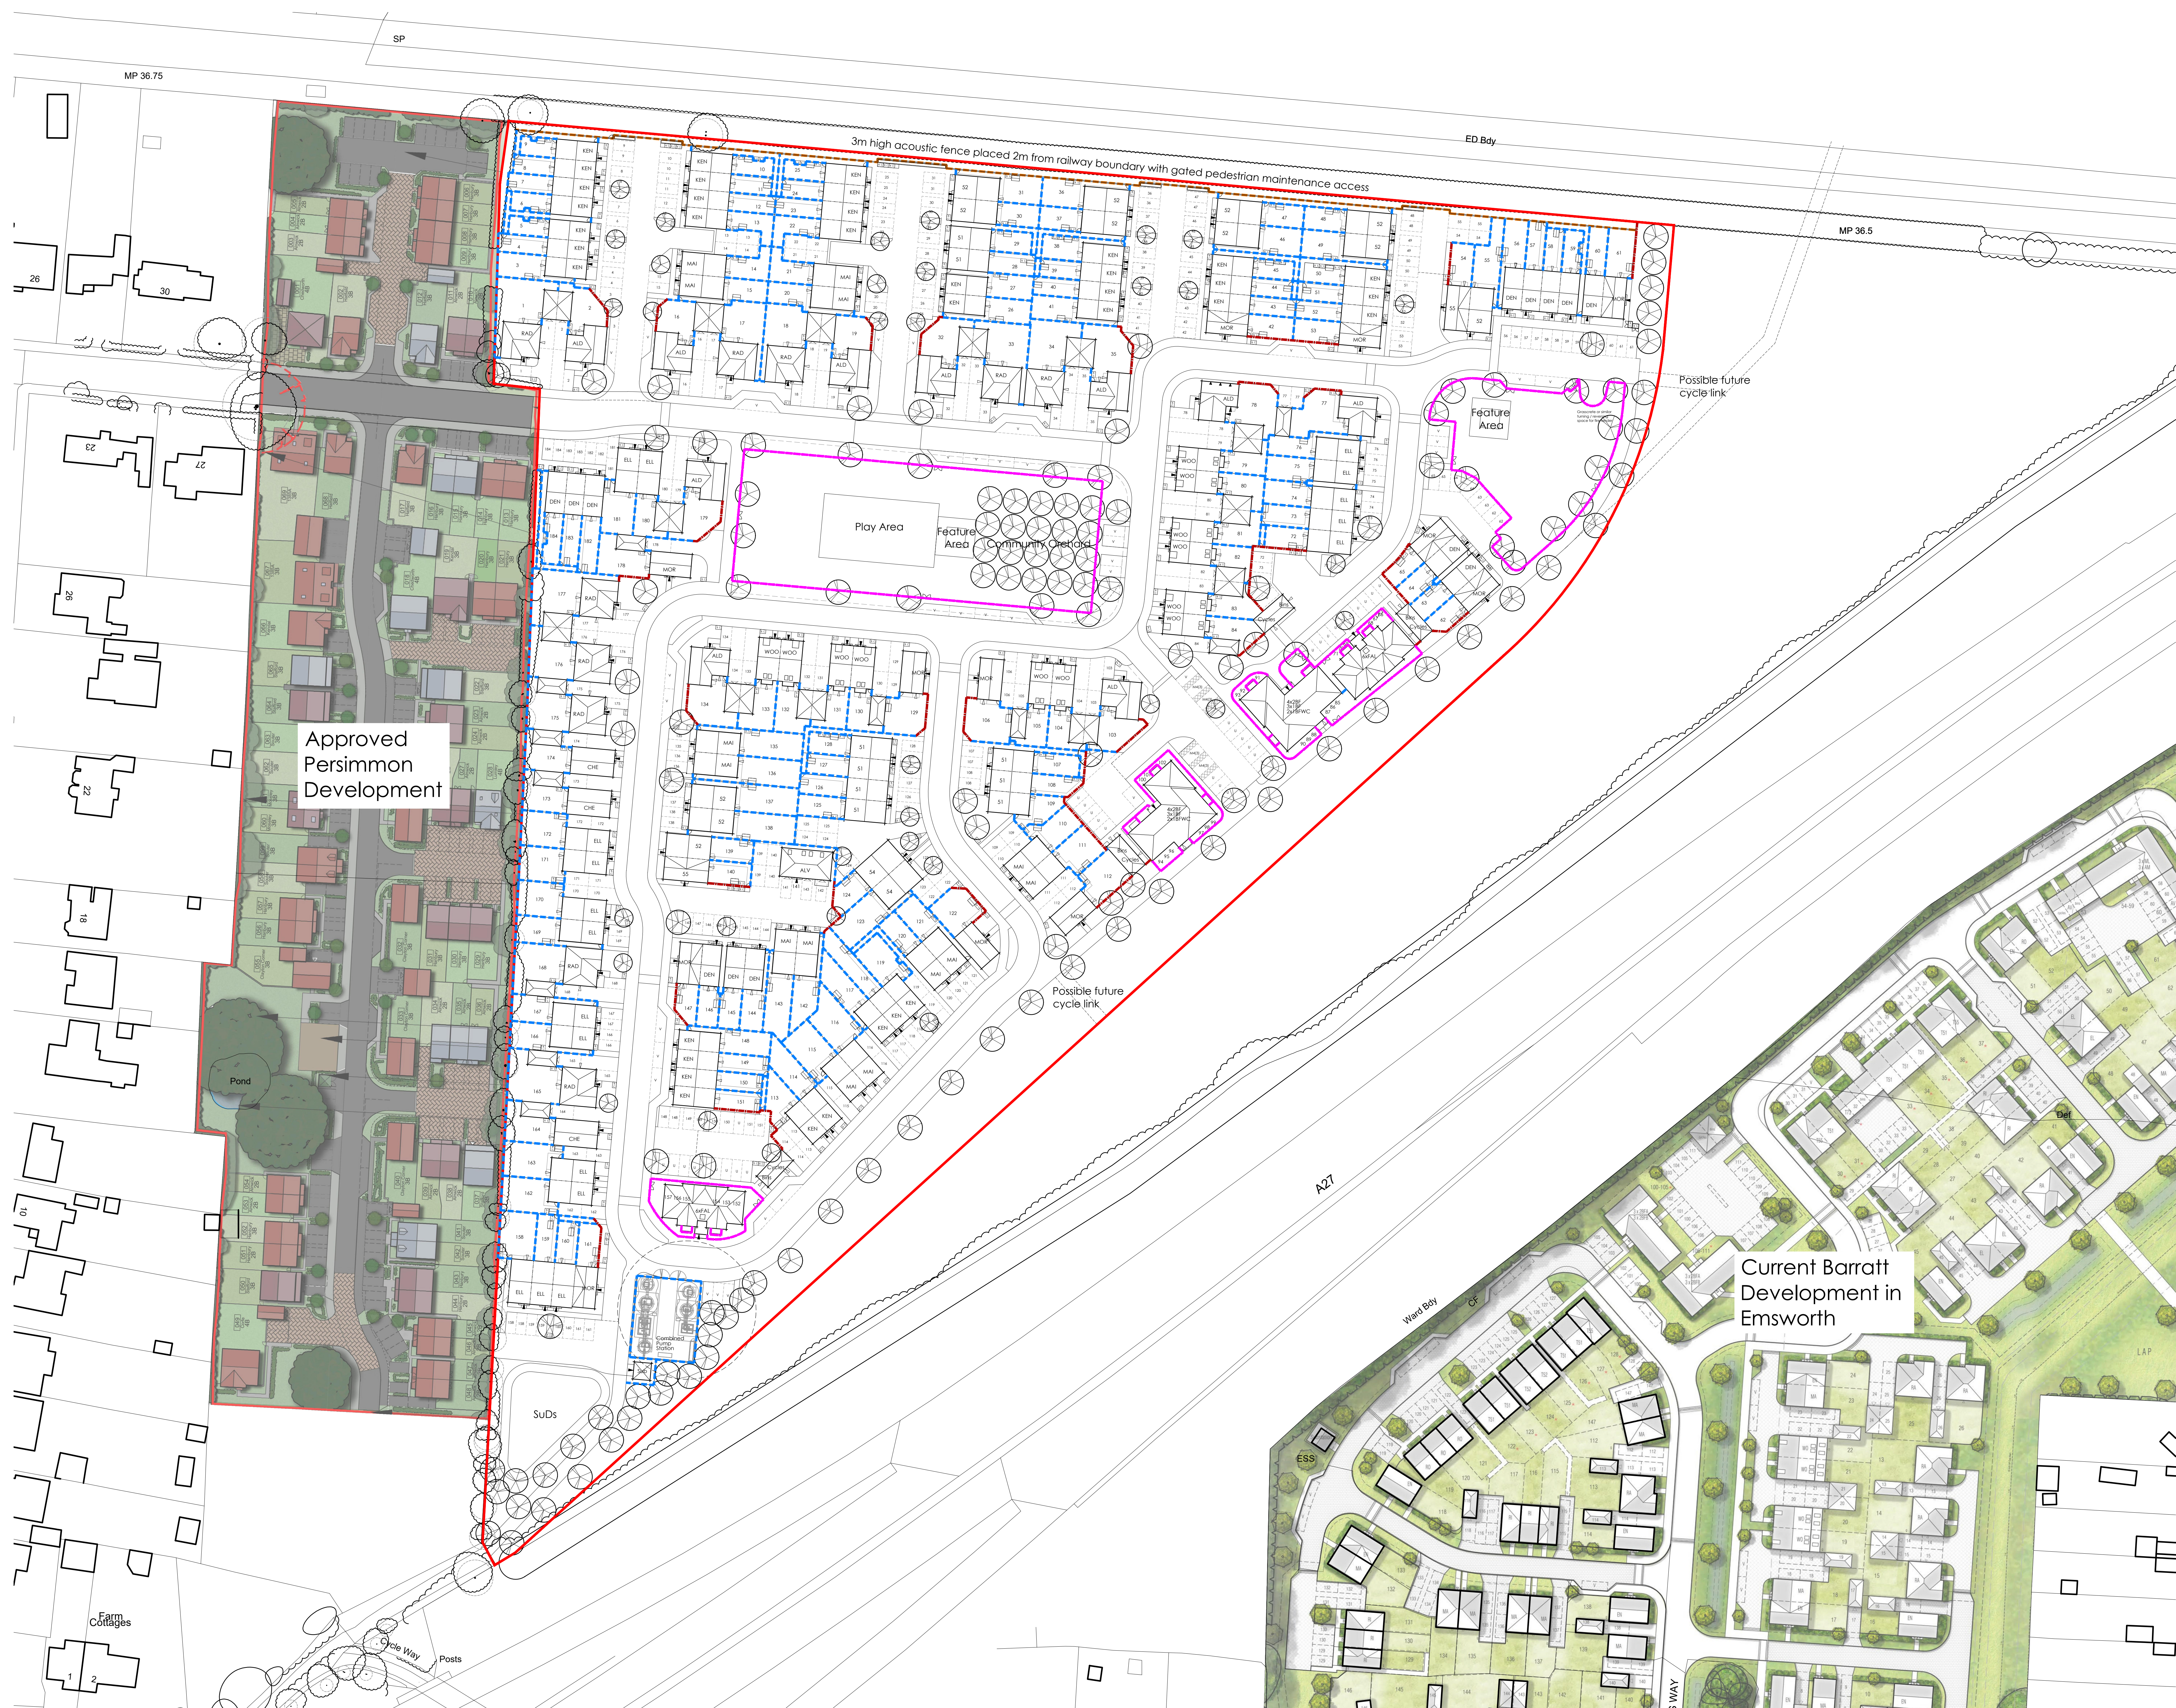


© The drawings of this site are prepared for the use of the client and are not to be used for any other purpose without the written consent of the client. The drawings are the property of the client and are not to be used for any other purpose without the written consent of the client. The drawings are the property of the client and are not to be used for any other purpose without the written consent of the client.

Rev	Date	Drawn	Checked
A	17/08/21	SD	
B	23/08/21	PH	
C	16/02/21	PH	
D	18/02/21	PH	
E	22/02/22	PH/D	
F	08/03/22	PH	
G	06/06/22	PH	
H	07/06/22	PH	
I	21/10/22	PH	
J	19/01/23	PH	
K	16/11/22	PH	
L	19/01/23	PH	
M	03/02/23	PH	
N	05/05/23	PH	

- Legend
- 1.8m Close Boarded / Panel Fence
 - 1.8m Brick Pier & Timber Panel Wall
 - 3m Acoustic Fence
 - 1.2m Hoop Topped Metal Railings

Project: LAND OFF ST GEORGES AVENUE HAVANT

Drawing Title: SITE LAYOUT BOUNDARY TREATMENT PLAN



Doc No: PLN-13111 Rev: N