


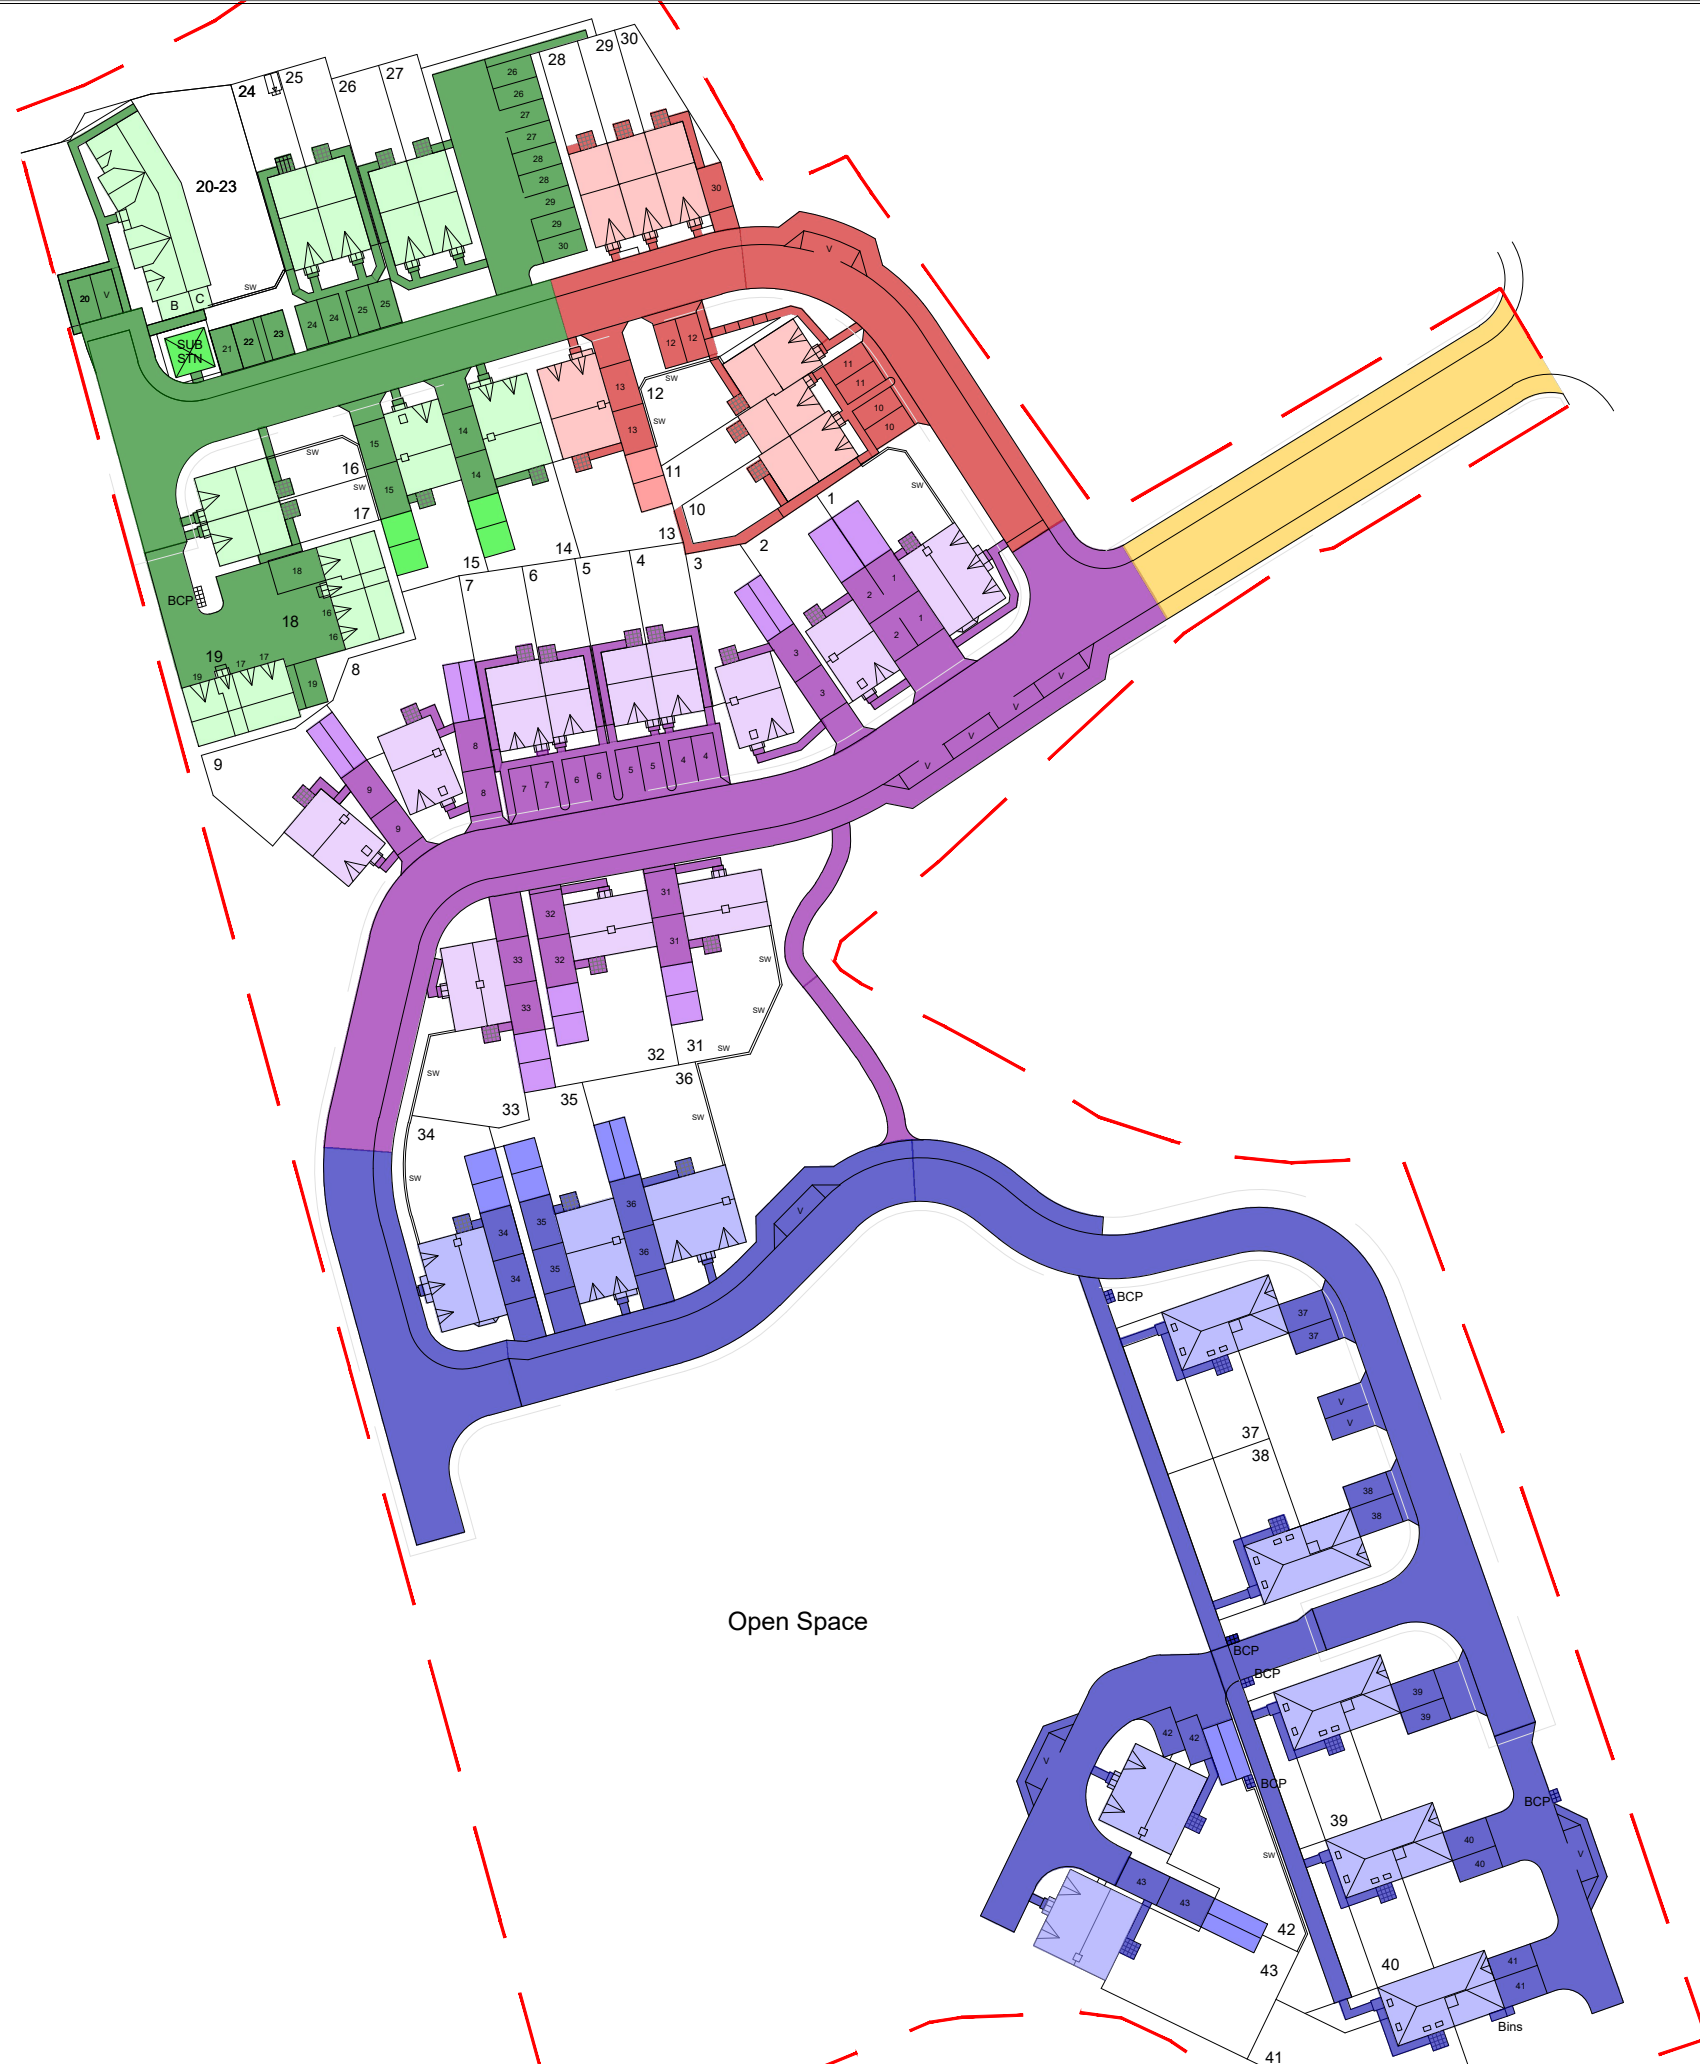

SYSTEM 1

Area A

900m² House Areas (includes 10% Urban Creep)

110m² Garage Areas

2620m² External Areas

3630m² TOTAL

SYSTEM 2

Area B

785m² House Areas (includes 10% Urban Creep)

66m² Garage Areas

1,361m² External Areas

2,212m² TOTAL

Area C

406m² House Areas (includes 10% Urban Creep)

23m² Garage Areas

774m² External Areas

1,203m² TOTAL

Area D

751m² House Areas (includes 10% Urban Creep)

180m² Garage Areas

1,800m² External Areas


2,731m² TOTAL

Area E

482m² External Areas

482m² TOTAL

6,628m² SYSTEM 2 TOTAL AREA

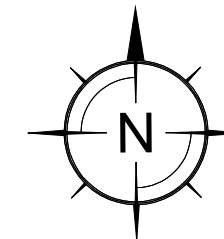

TITLE Proposed Impermeable Areas

SCALE	Not to scale	PROJECT No.	23246
REPORT TYPE	RM	DRG. No.	04 A