
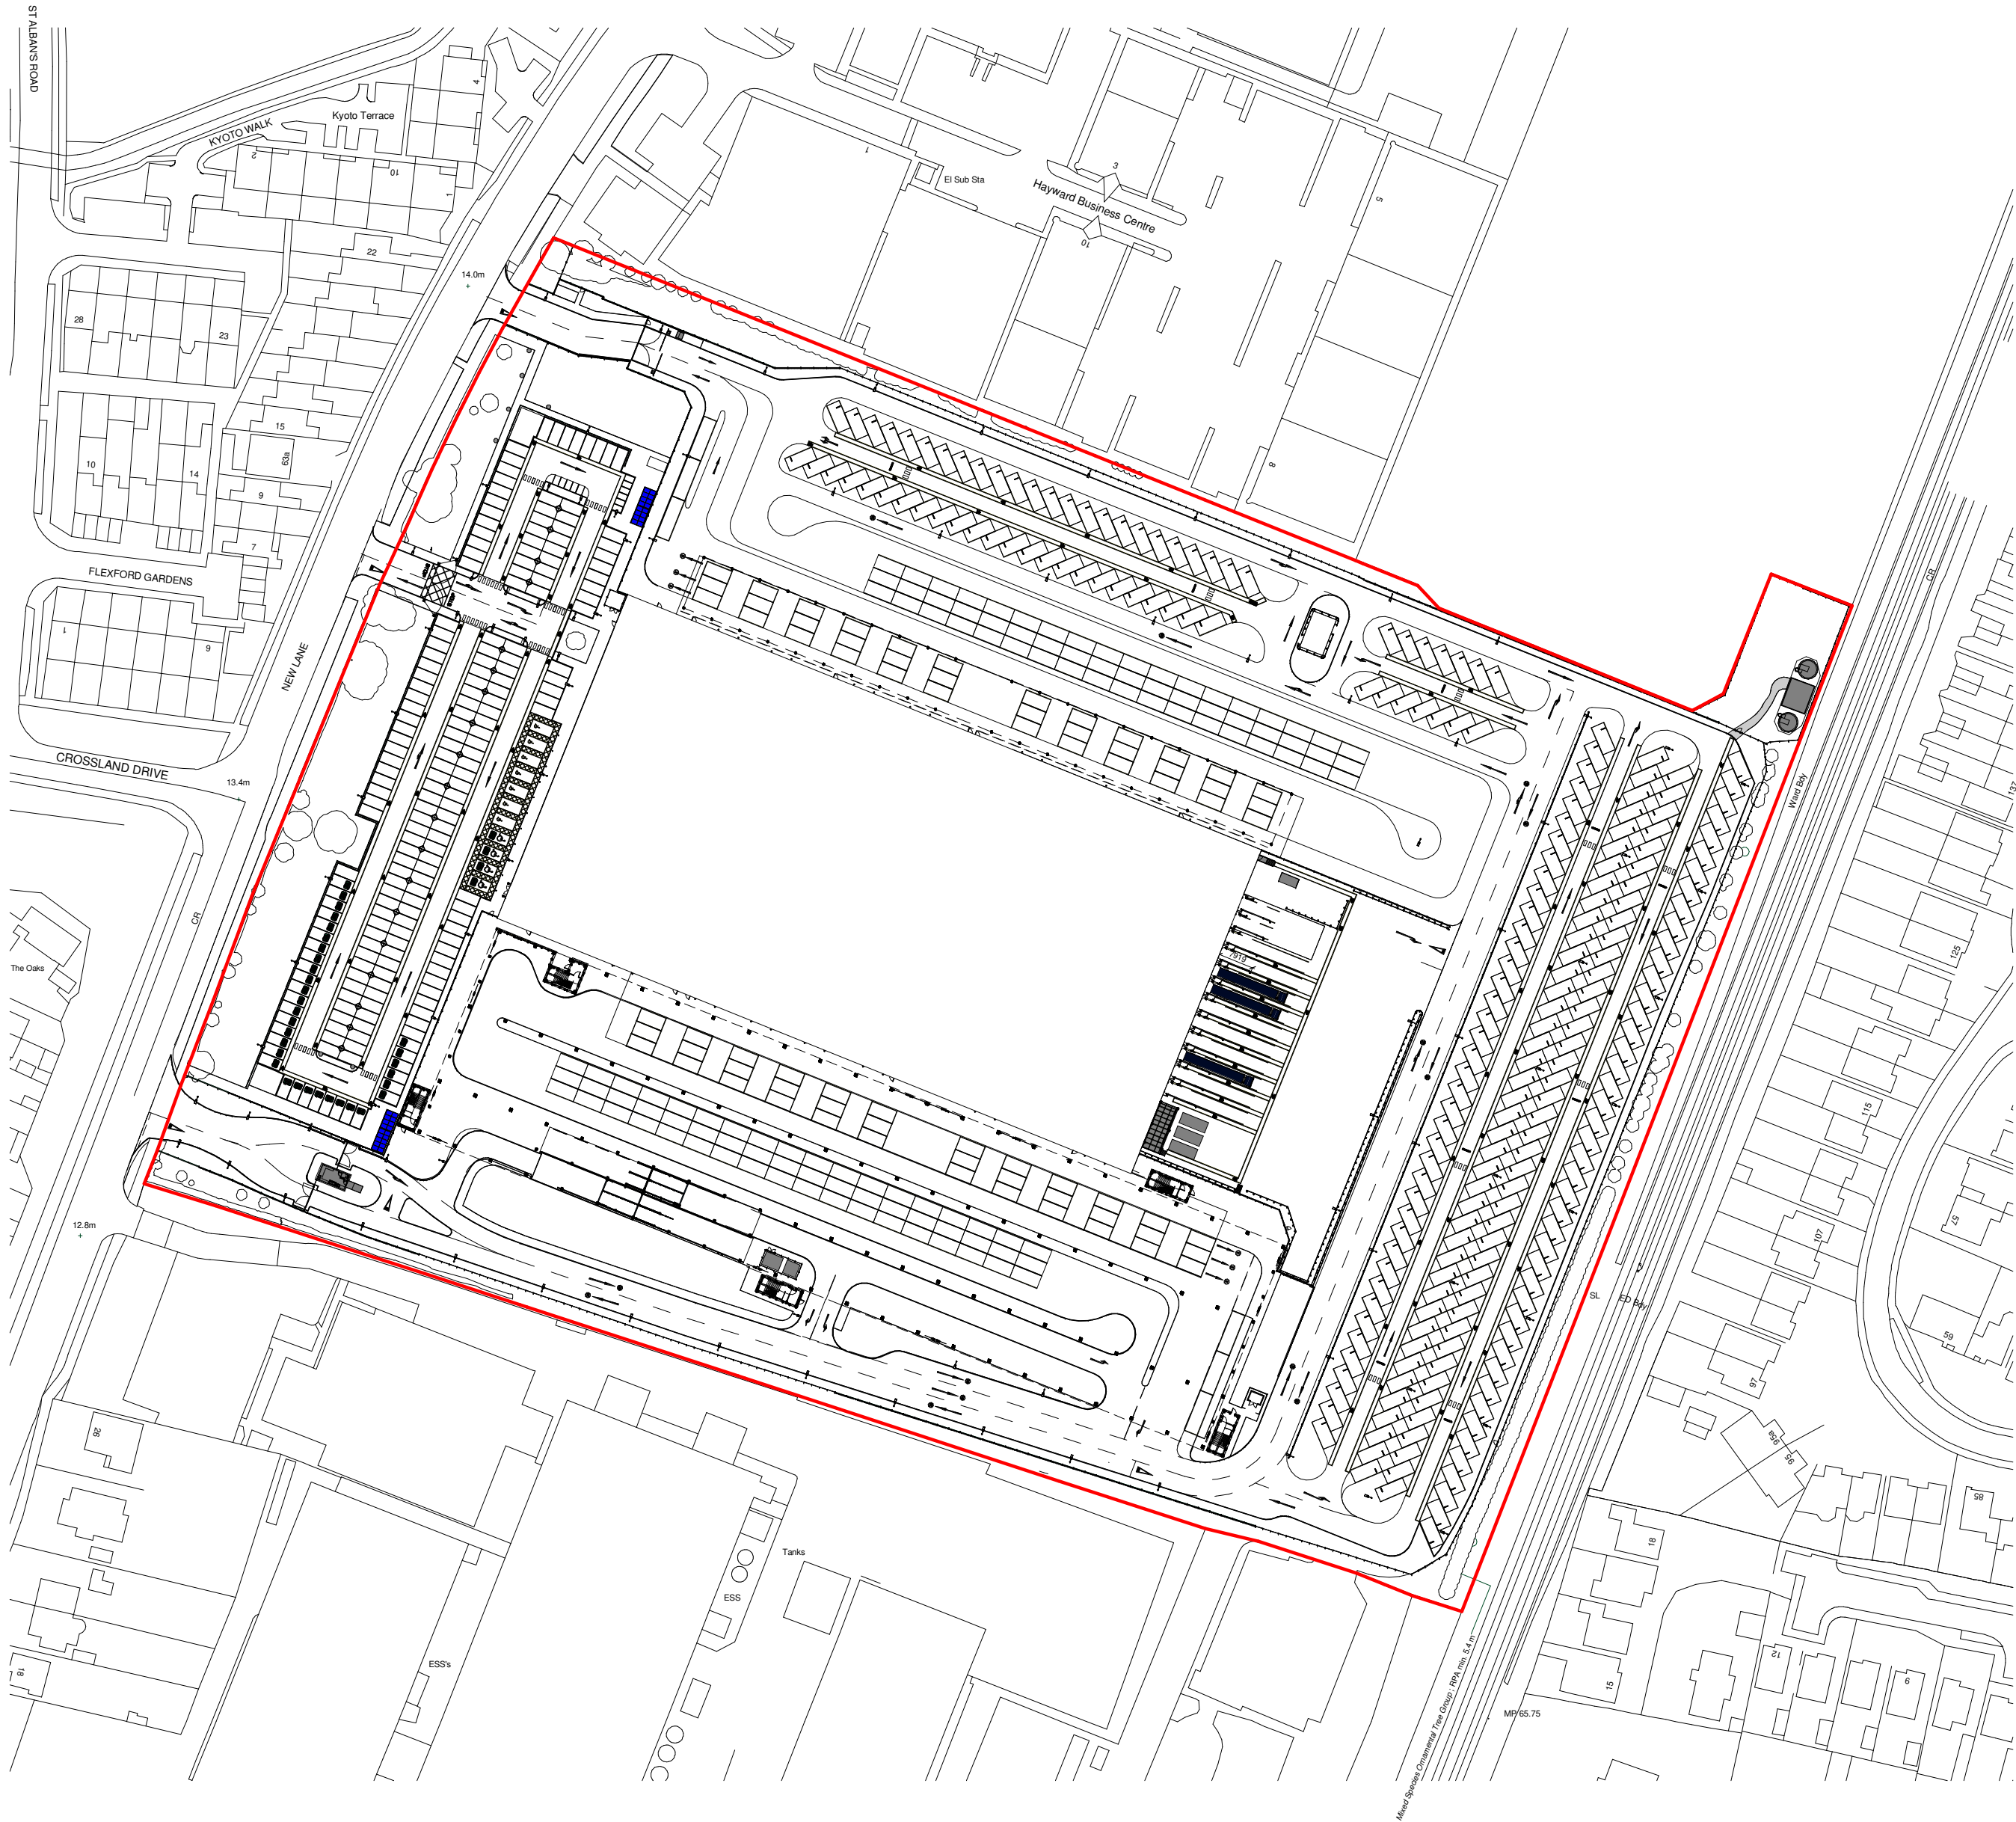


Architects are to be notified of any discrepancies.
Contractors must check all dimensions on site.
This drawing is subject to copyright laws and is for use on this project only.
This drawing is to be used solely for the information as titled only.
For other information refer to the latest revision of any cross referenced drawings.
To be read in conjunction with relevant design standards/protocols

This is a colour drawing. In order to ensure any subsequent reproduction is viewed correctly it should be printed in full colour.

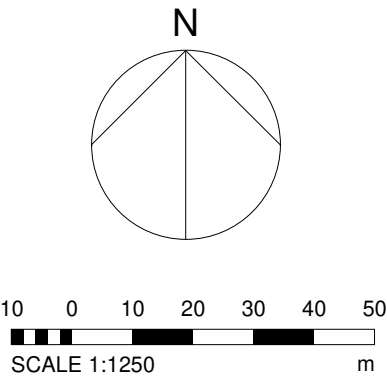

Site Location Plan
1 : 1250

P2	PLANNING DRAWINGS AMENDED TO ALIGN WITH REVISED PROPOSED EXTERNAL SIGNAGE PLAN	07.12.22	TH	RM
P1	FIRST ISSUE	07.11.22	TH	RM
Rev	Description	Date	Drm	Ckd

Status

PLANNING

SMR

SMALLEY MARSEY RISPIN

ARCHITECTS

Floor 2 - The Exchange Station Parade Harrogate HG1 1TS
01423 707 757 admin@smrarchitects.co.uk

Project

DPO1 - HAVANT, NEW LANE

Client



Drawing Title

SITE LOCATION PLAN

Proj Ref	Origin	Zone	Level	Type	Role	Num	Status	Rev
DPO1 - SMR	- 00	- ZZ	- DR	- A	- 2301	- S4	- P2	
SMR Job Ref	Sheet	Scale	Drawn					
7379-00-2301	A2	1 : 1250	TH					