
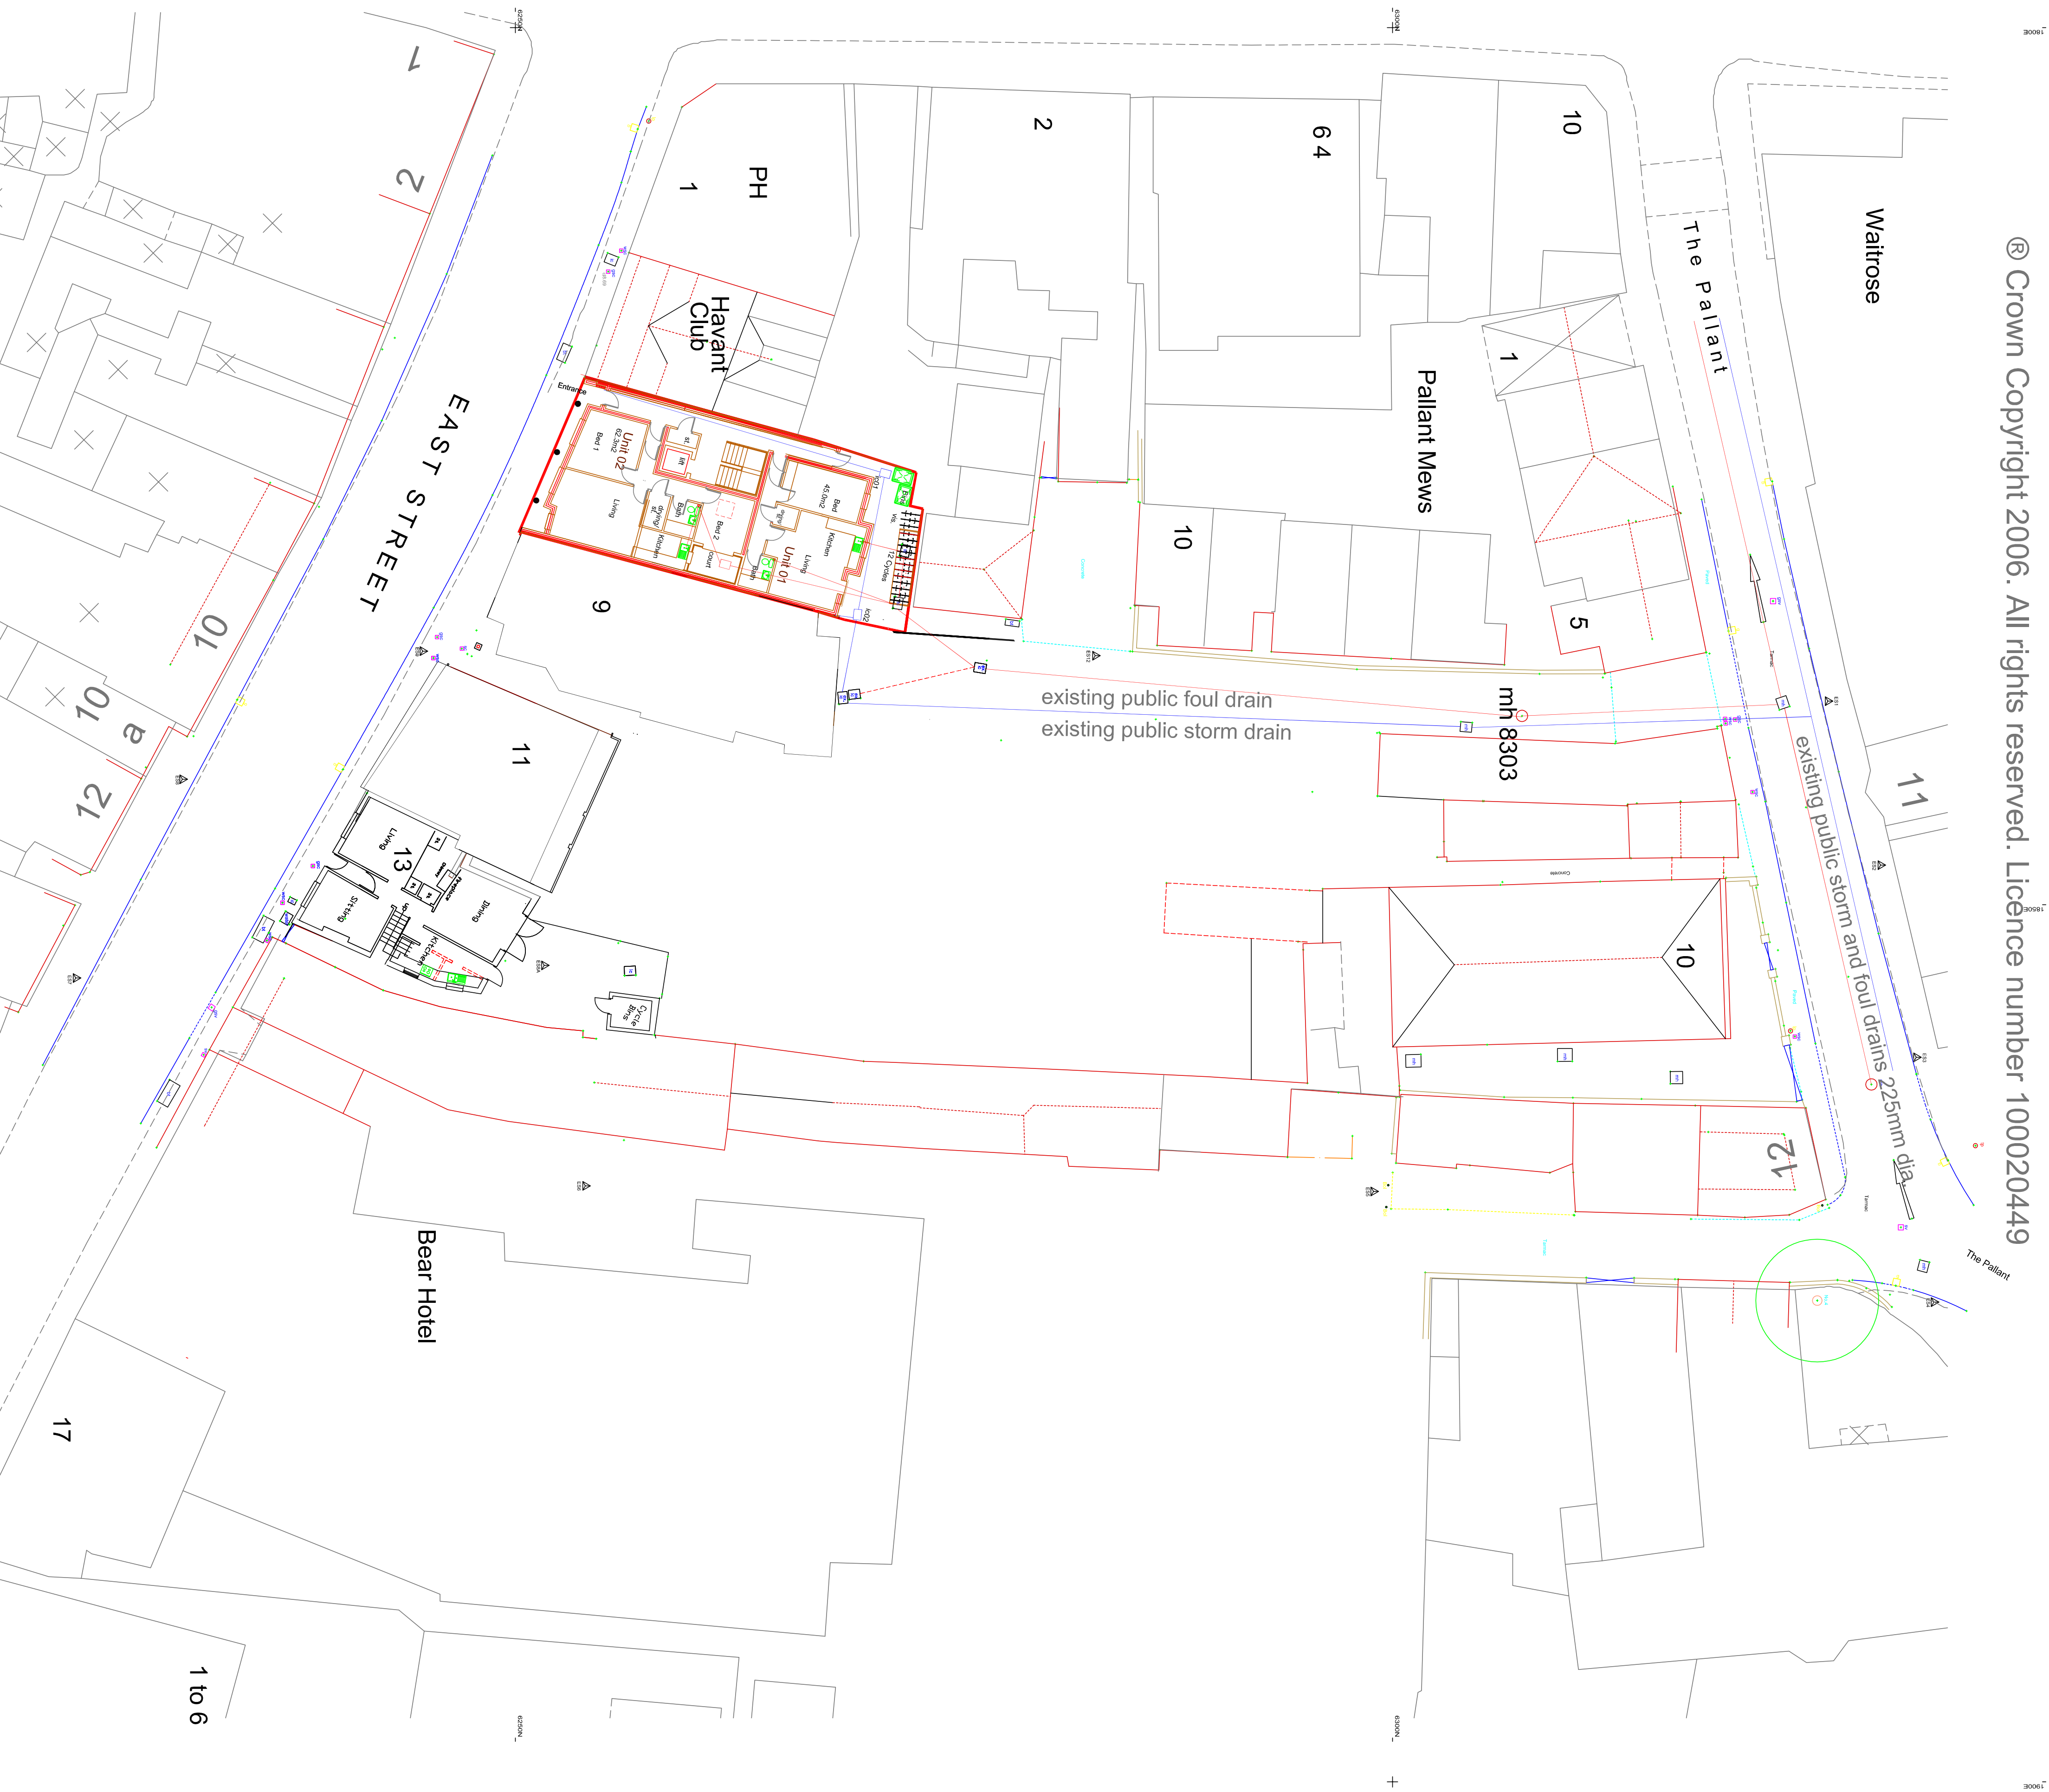


KEY

- New Foul Water Drainage System
- New Surface Water Drainage System

MANHOLE SCHEDULE					Fall 1 in 60		
SI/MH	CL	IL	Depth		FWMH	CL	IL
IC 01	8.65	8.40	450		MH 01	8.65	8.45
IC 02	8.65	8.32	530	to existing LA			470
							to existing LA

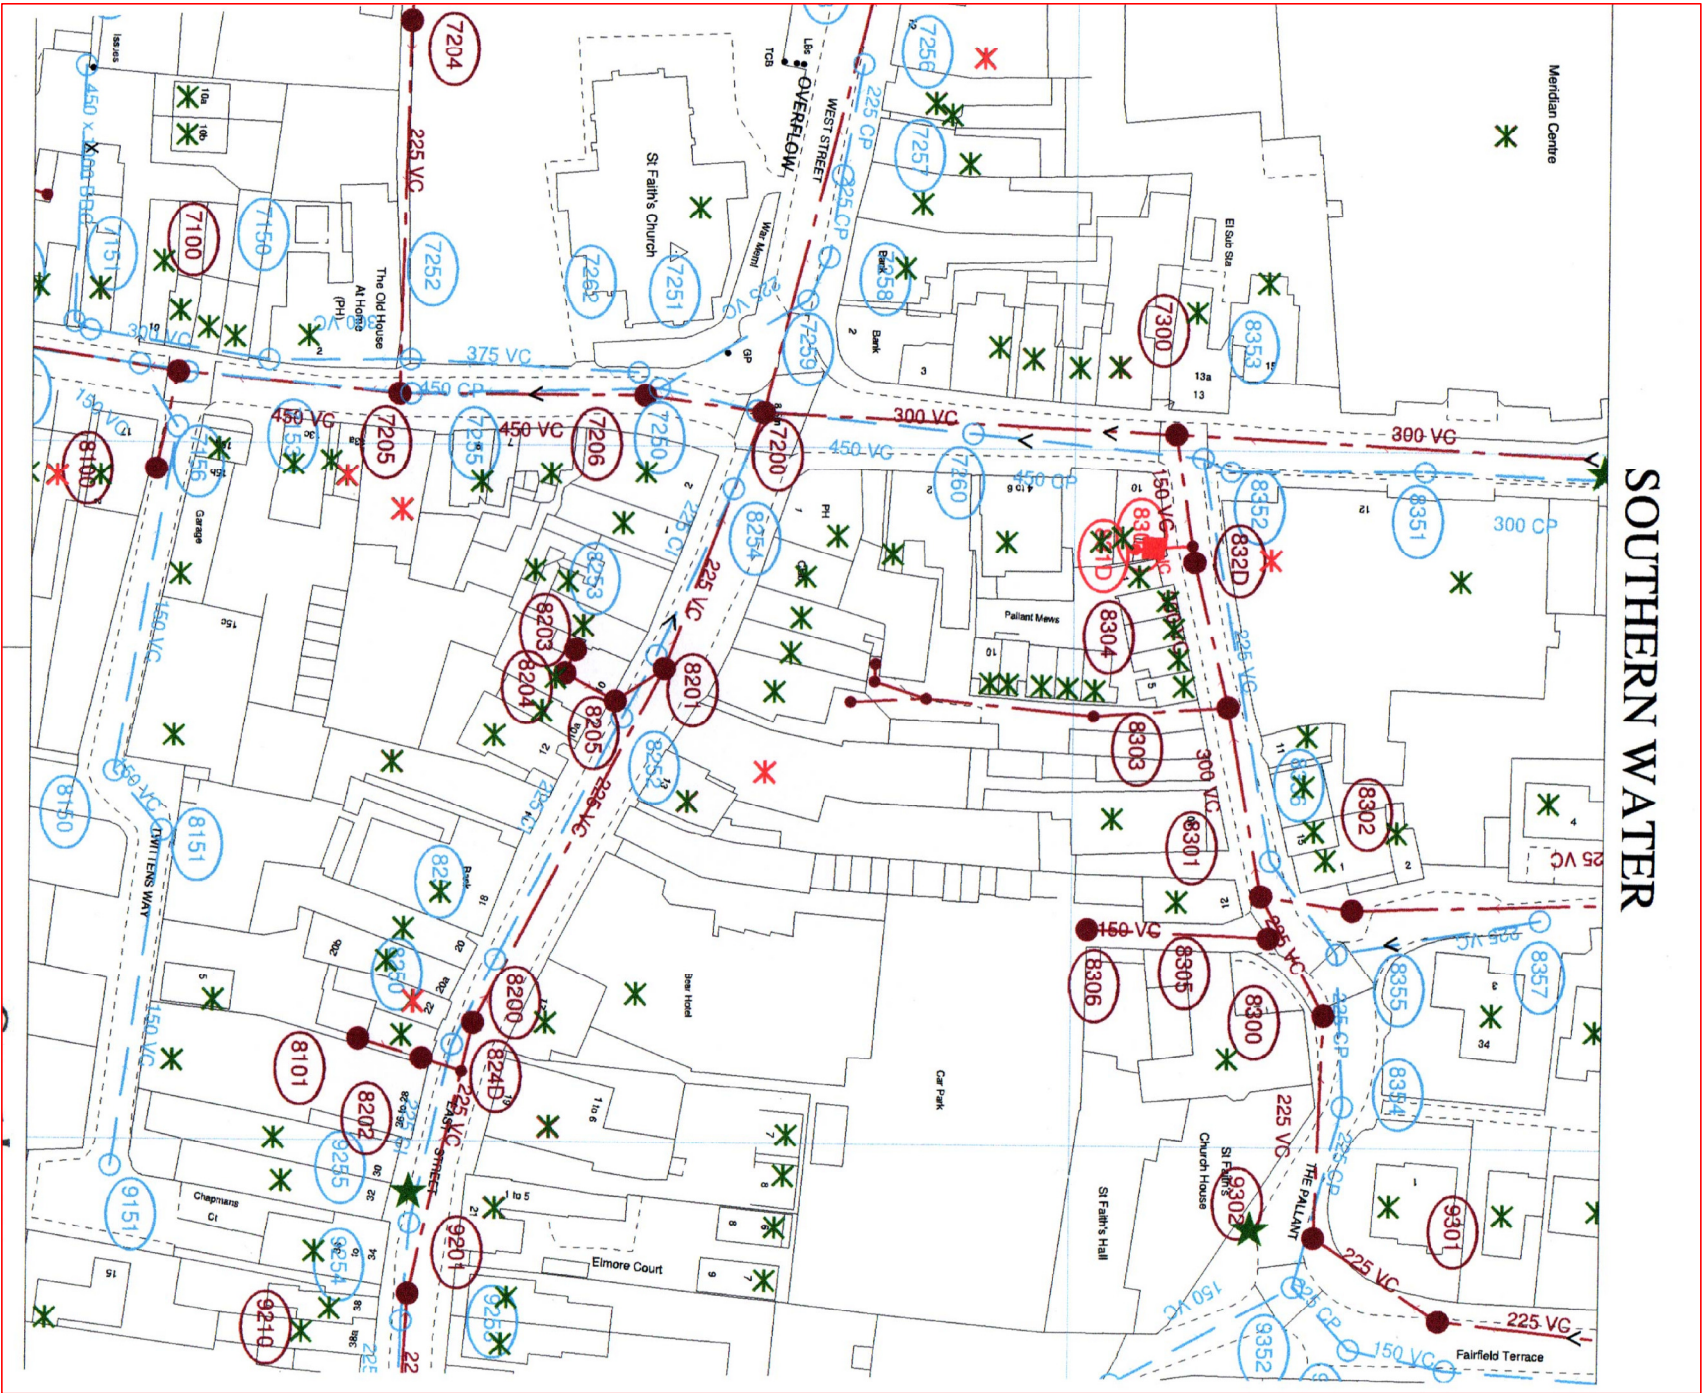

SCALE 1/200

DATE Sept. 20

AUTHOR PG

TITLE 4 no. 2 Bed Apartments + 4 no. 1 Bed Apartments

DETAIL 5 - 7, East Street, Havant

DRAWING NO. 20/10/D01

PETER GALLMAY PARTNERSHIP

pgp ARCHITECTS

HAVANT

TEL: 02392 483153

FAX: 07808 483362

E-MAIL: peter@pgpartners.co.uk