


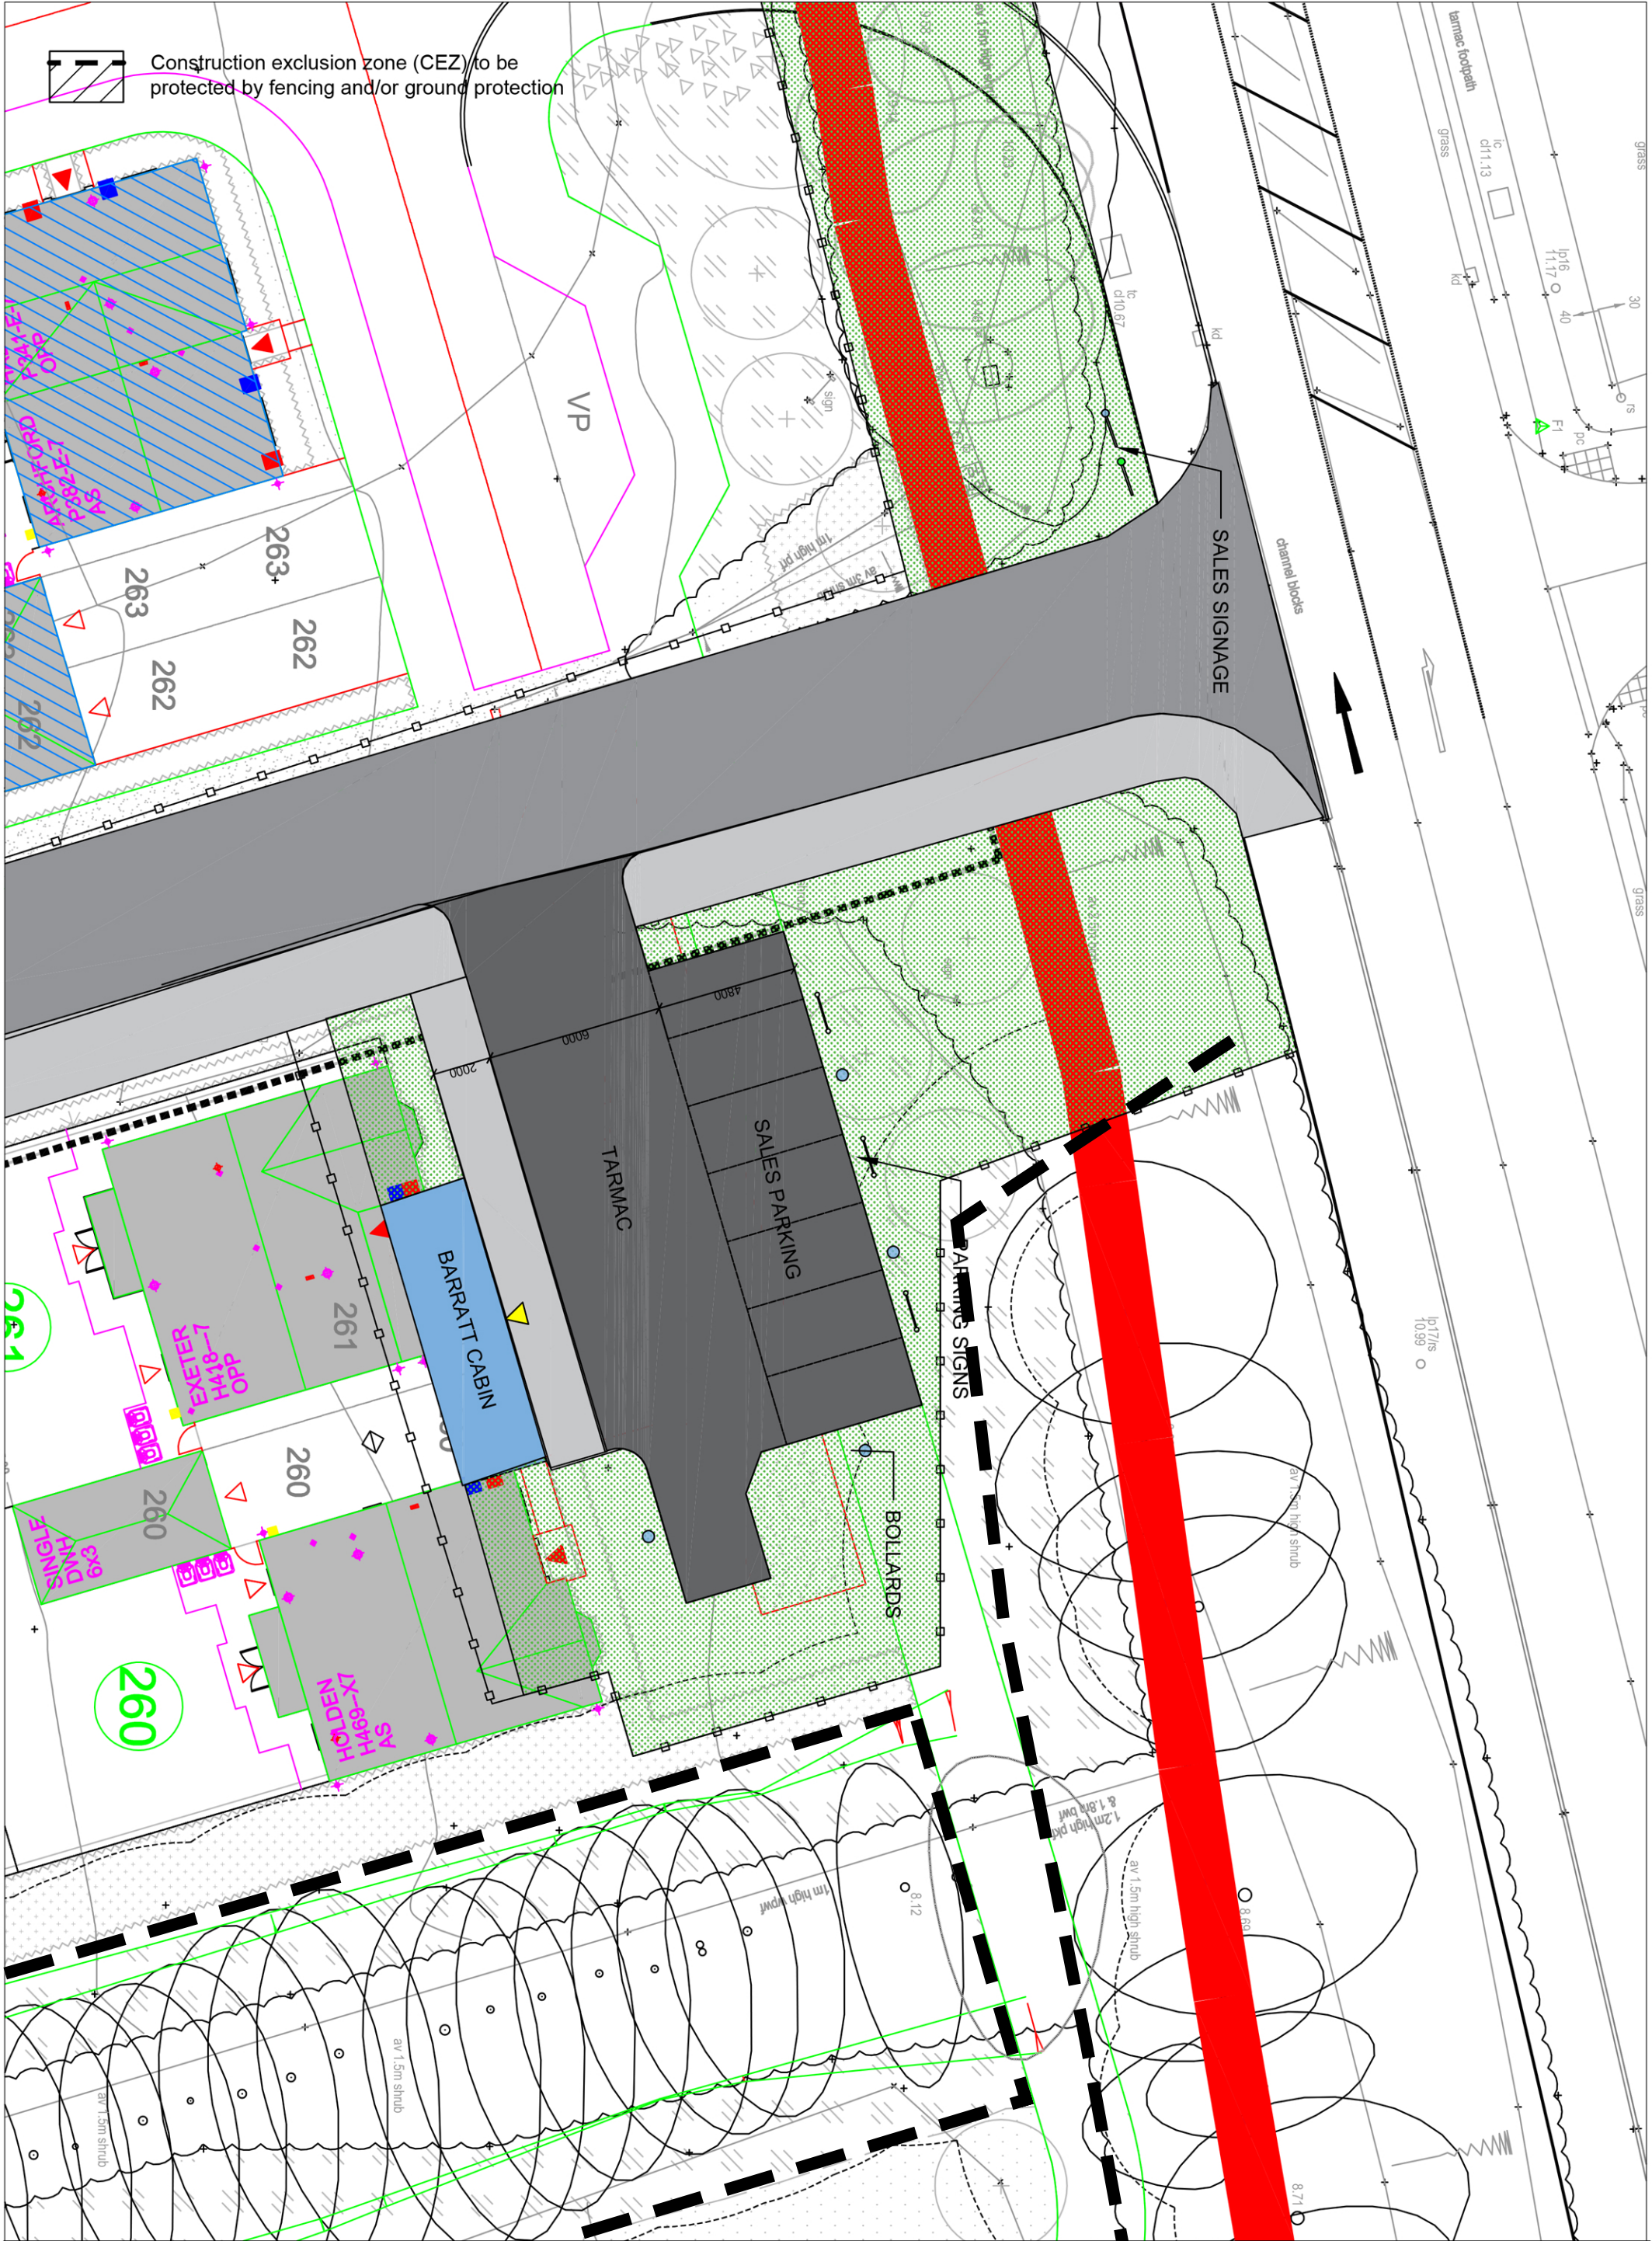

Construction exclusion zone (CEZ) to be protected by fencing and/or ground protection

Site Name: Harbour Place, Bedhampton

Date: 14.02.20

Drawn: ML

Checked: DS

Scale: 1:200 @ A3



Proposed Temporary Sales Layout

Rev: Description: Date:



DAVID WILSON HOMES

WHERE QUALITY LIVES