



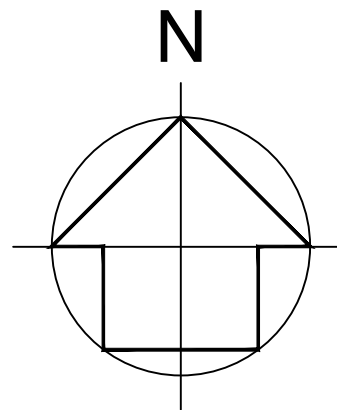

INDICATIVE ONLY

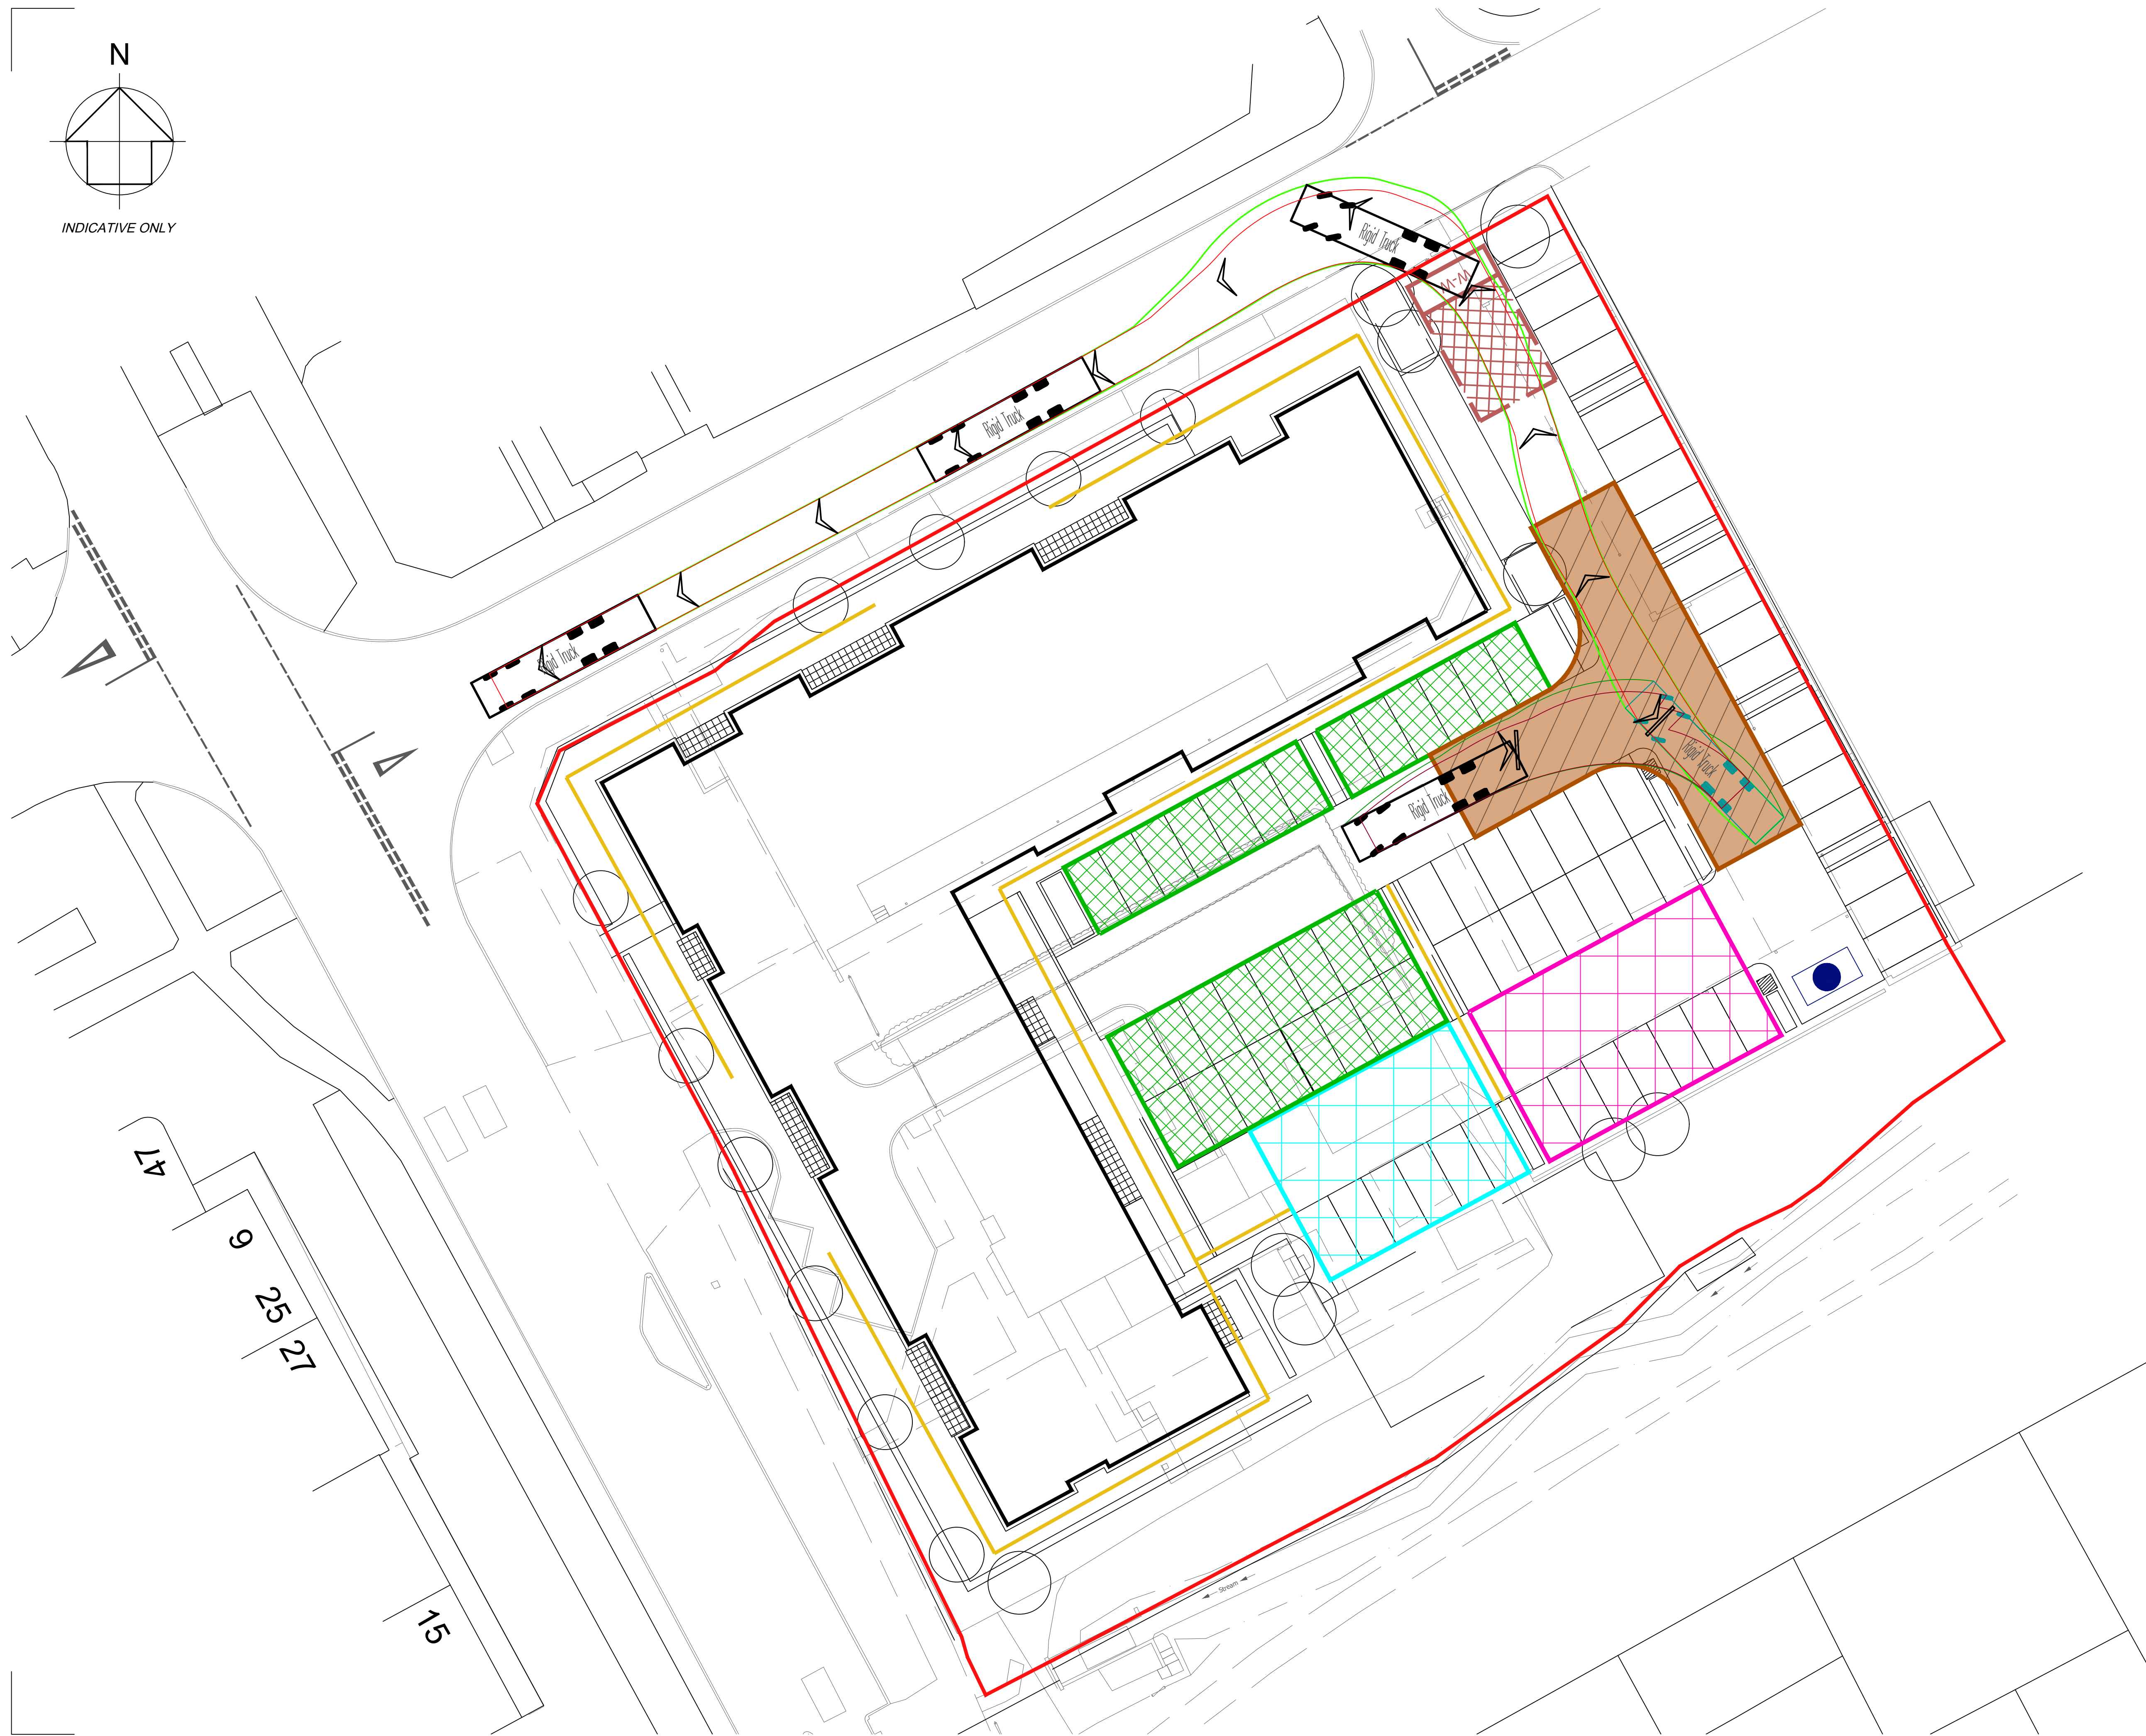

NOTES

This drawing is the copyright of ARCH Associates Limited. It may not be copied, altered or reproduced without their written authority. This drawing must not be scaled. IF IN DOUBT ASK.


Key:

- Pedestrian Walkway
- Wheel Wash
- Car Parking
- Material Storage
- Compound
- Silo Position
- Site Boundary
- Turning Head

VEHICLE TRACKING LEGEND

- VEHICLE BODY OUTLINE IN A FORWARD MANOEUVRE
- VEHICLE BODY OUTLINE IN A REVERSE MANOEUVRE
- VEHICLE WHEEL OUTLINE IN A FORWARD MANOEUVRE
- VEHICLE WHEEL OUTLINE IN A REVERSE MANOEUVRE

VEHICLE SPECIFICATIONS

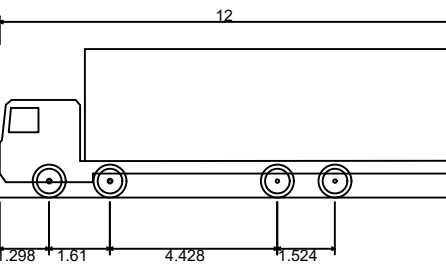

Rigid Truck
Overall Length 12.000m
Overall Width 2.500m
Overall Body Height 3.928m
Min Body Ground Clearance 0.412m
Track Width 2.471m
Lock to lock time 6.00s
Kerb to Kerb Turning Radius 11.900m

P01	02.02.23	PRELIMINARY ISSUE FOR COMMENT	SPB
Rev.	Date	Description	By



01489 890004
admin@archassociates.co.uk
www.archassociates.co.uk

Client
FOREMAN HOMES
Architect

Project title
DUNSBURY WAY,
LEIGHT PARK,
HAVANT.

Drawing title
SWEEP PATH ANALYSIS
RIGID TRUCK
SITE EXIT

Scale	Paper size	Date	Drawn by	Checked by	Status
1:200	A1	JAN 2023	BLB	SPB	S2

Name
Project code / No. | Originator | Zone | Level | Type | Role | Number | Revision
FHL012 - AAL-00-XX-DR-C-0101-P01