



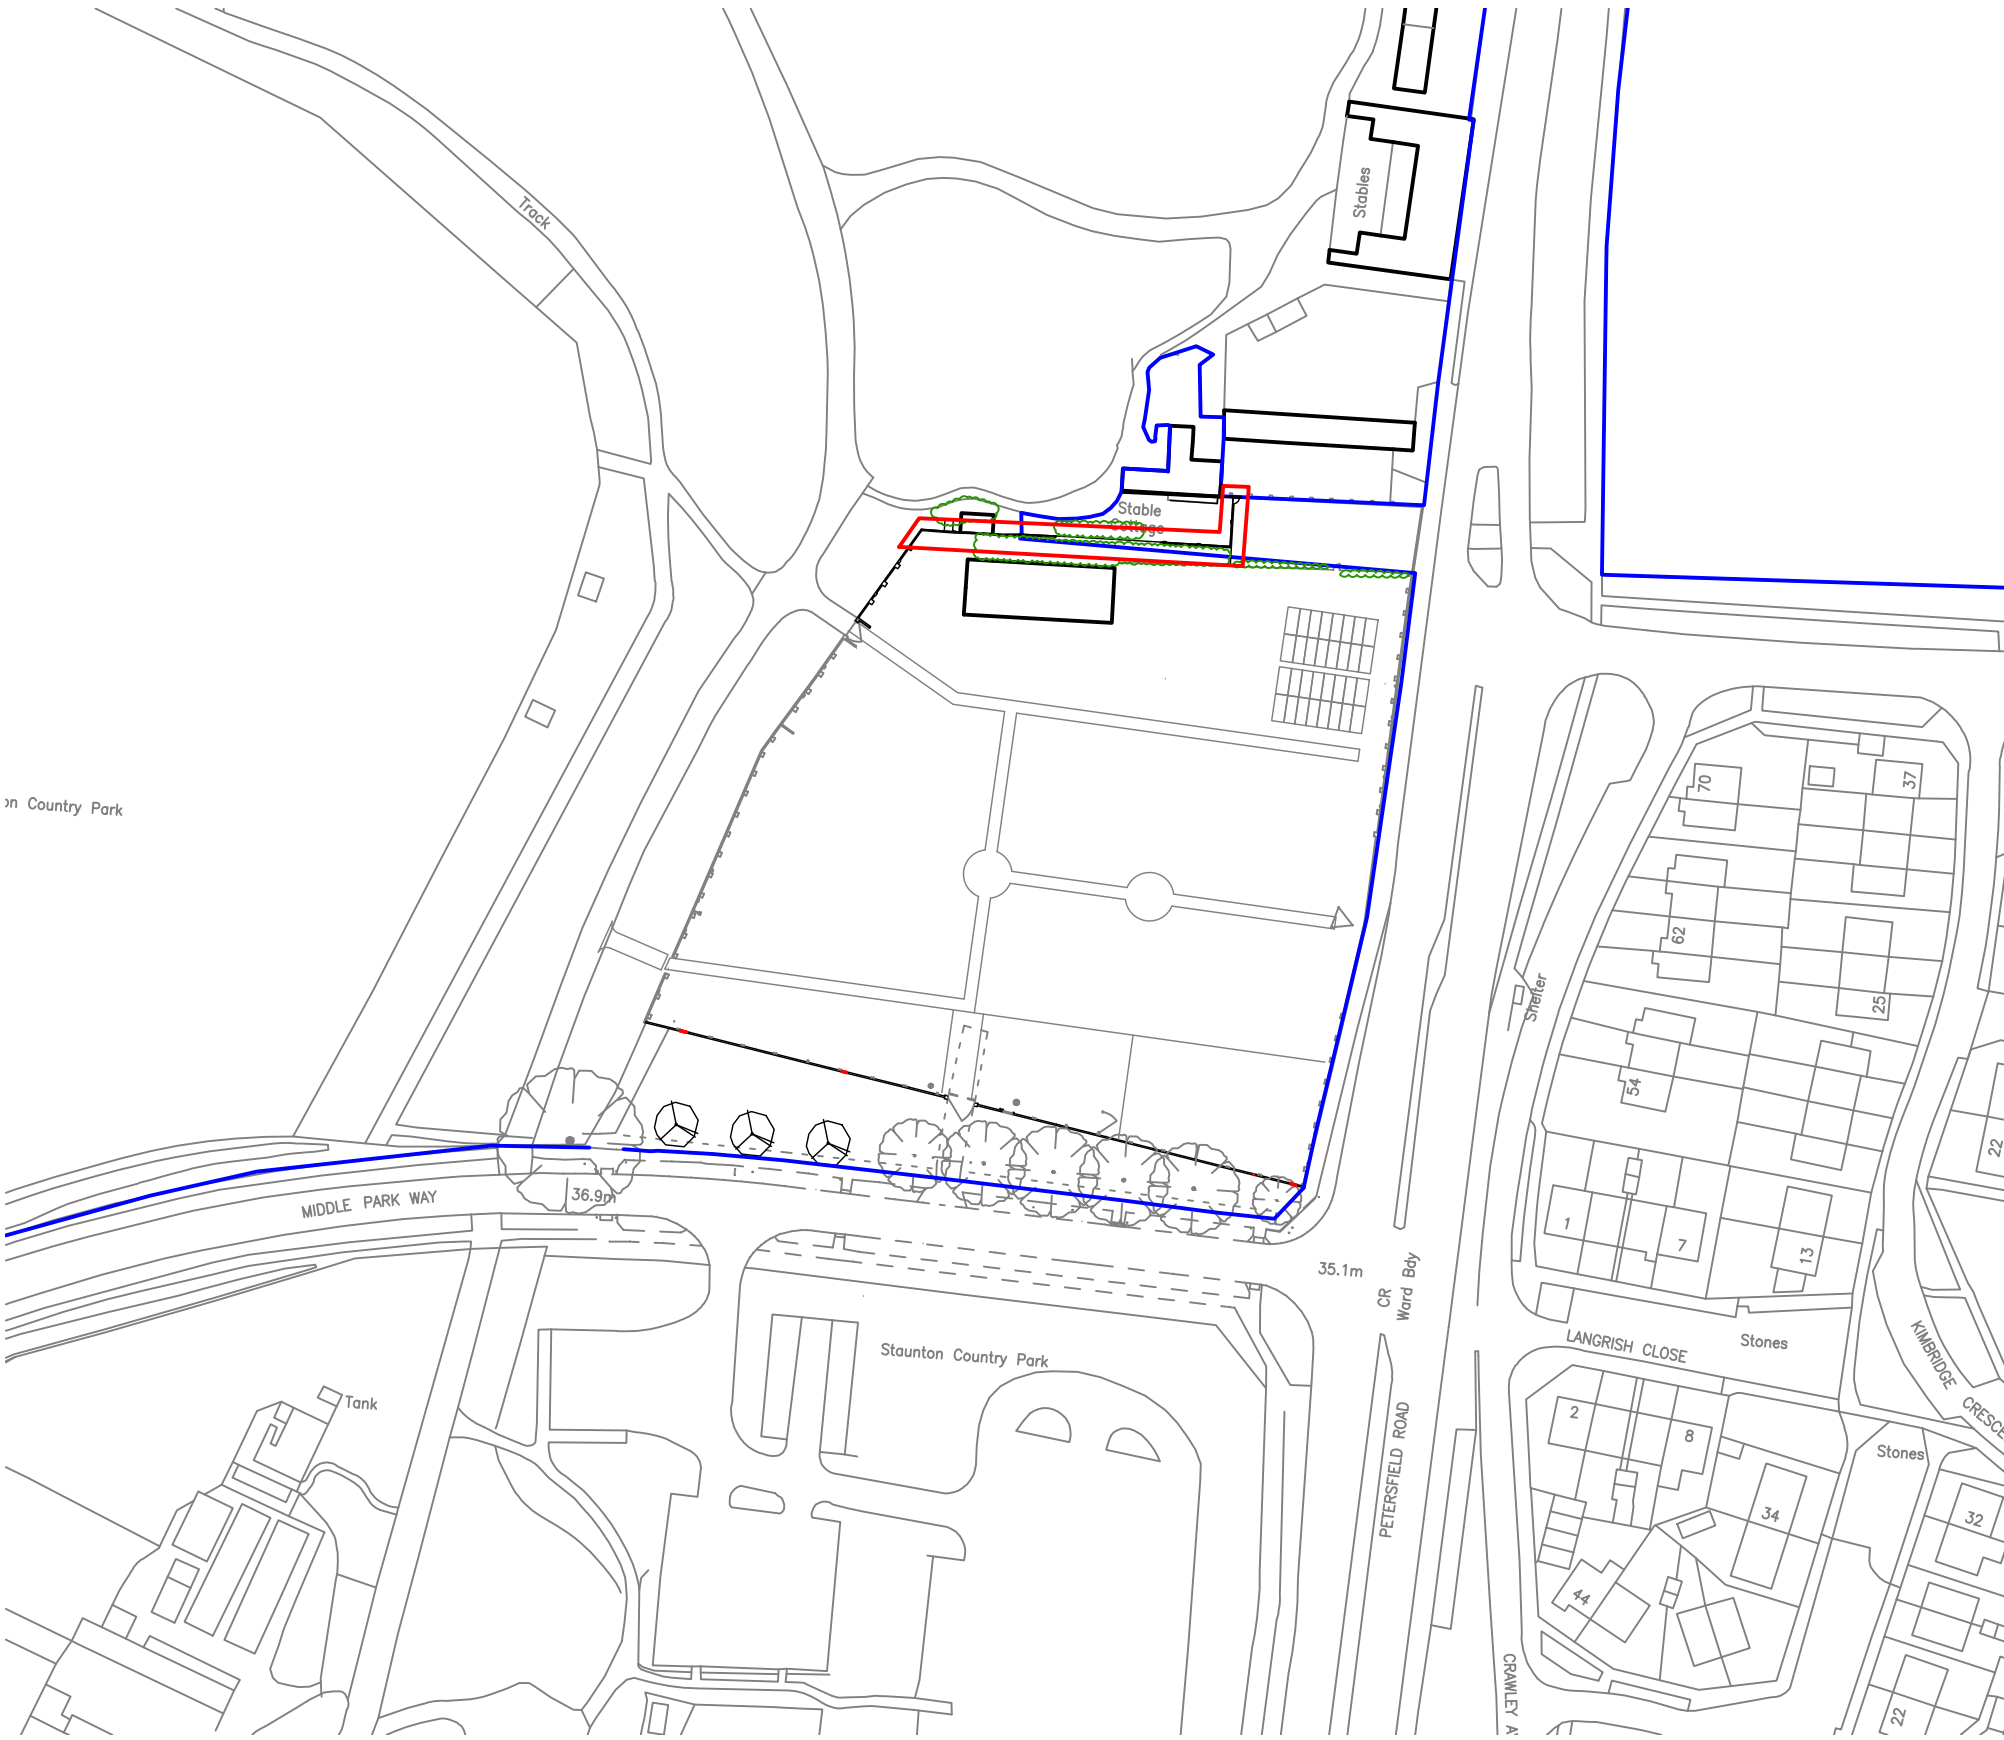

01: Site Location Plan
1:1250 @ A1

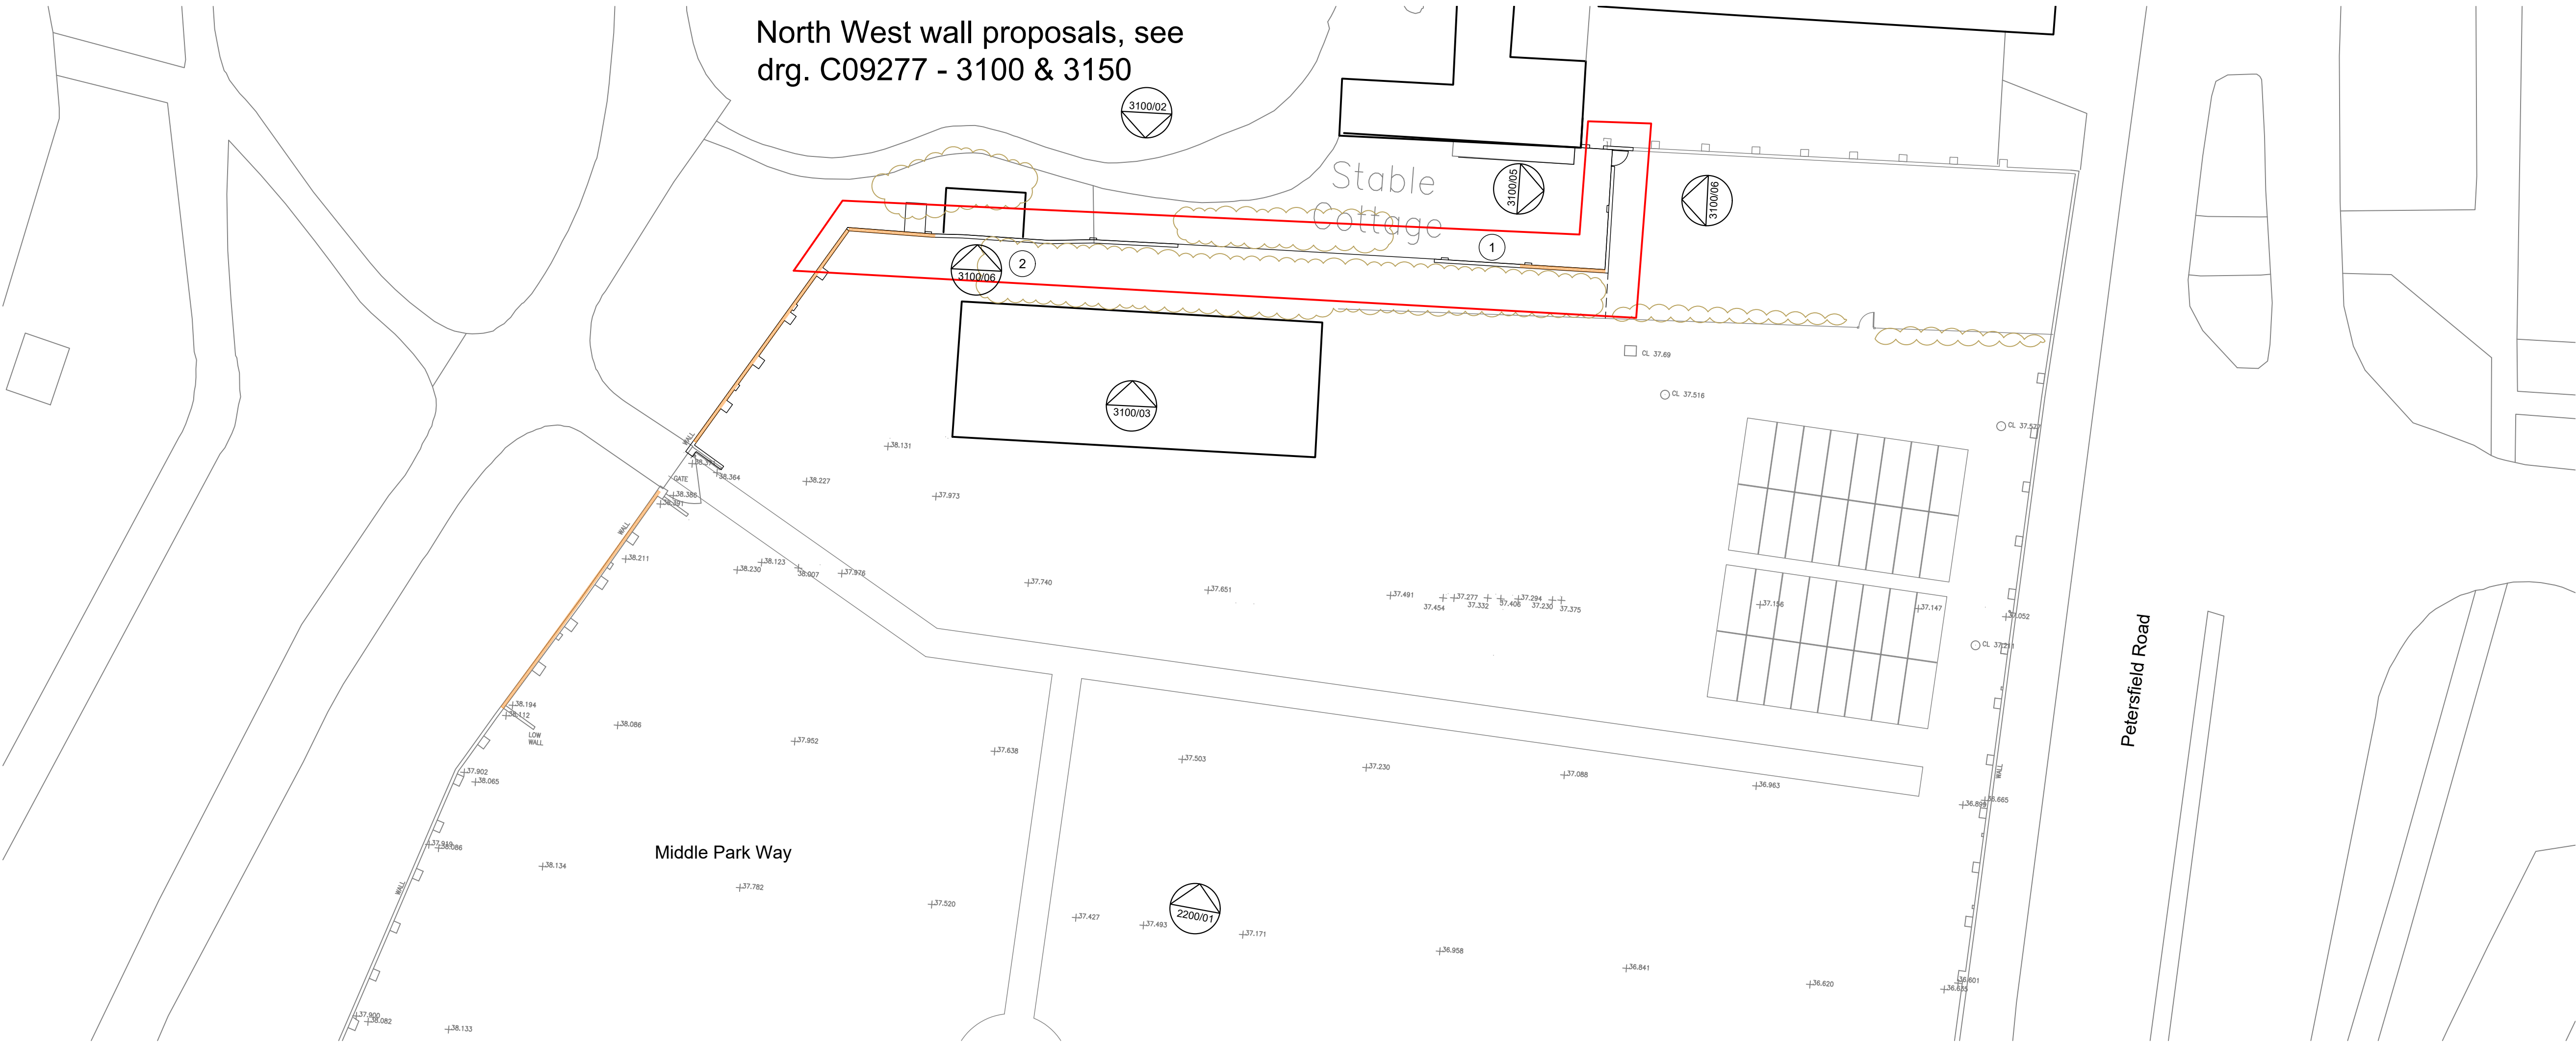

02: Block Plan
1:250 @ A1



① — Stable Cottage garden wall, in need of vegetation clearance and stabilising



② — North west wall, in need of vegetation clearance, including fallen tree, and then the leaning wall will require raking shore to avoid future collapse.

General Notes

1. This drawing is © copyright Hampshire County Council 2019. No unauthorised reproduction of any kind is permitted.

2. No dimensions to be scaled from this drawing. Verify all dimensions prior to construction. Immediately report any discrepancies on the document to the Architect/Contract Administrator. This document shall be read in conjunction with associated models, specifications and related consultant's documents.

3. Drawing to be read with all relevant Architectural, Interiors, Structural, M&E, Drainage/Public Health, Landscape, Civils and Interiors drawings and specifications.

4. This map is reproduced from Ordnance Survey material with the permission of Ordnance Survey on behalf of the controller of Her Majesty's Stationery Office © Crown copyright. Unauthorized reproduction infringes Crown Copyright & may lead to prosecution or civil proceedings (100019180) 2019.

L1	A2 Listed Building Consent	22/02/2021	SA	js
Rev	Description	Date	By	Chkd
HCC Property Services, Three Minsters House, 75 High Street, Winchester SO23 8UL tel: (01962) 847801				
PROJECT NAME Staunton Country Park - SRI 2607 Wall Repair				
SHEET NAME				
Location and Block Plan North West Wall				
SCALE VAR @ A1	DRAWN SA	CHKD JS	APRV XXX	
DRAWING No. project code - originator - volume - level - type - role - number version				
C09277-HCC-ZZ -1101 L1 00				
SUITABILITY code description				
A2 APPROVED FOR PLANNING STAGE				