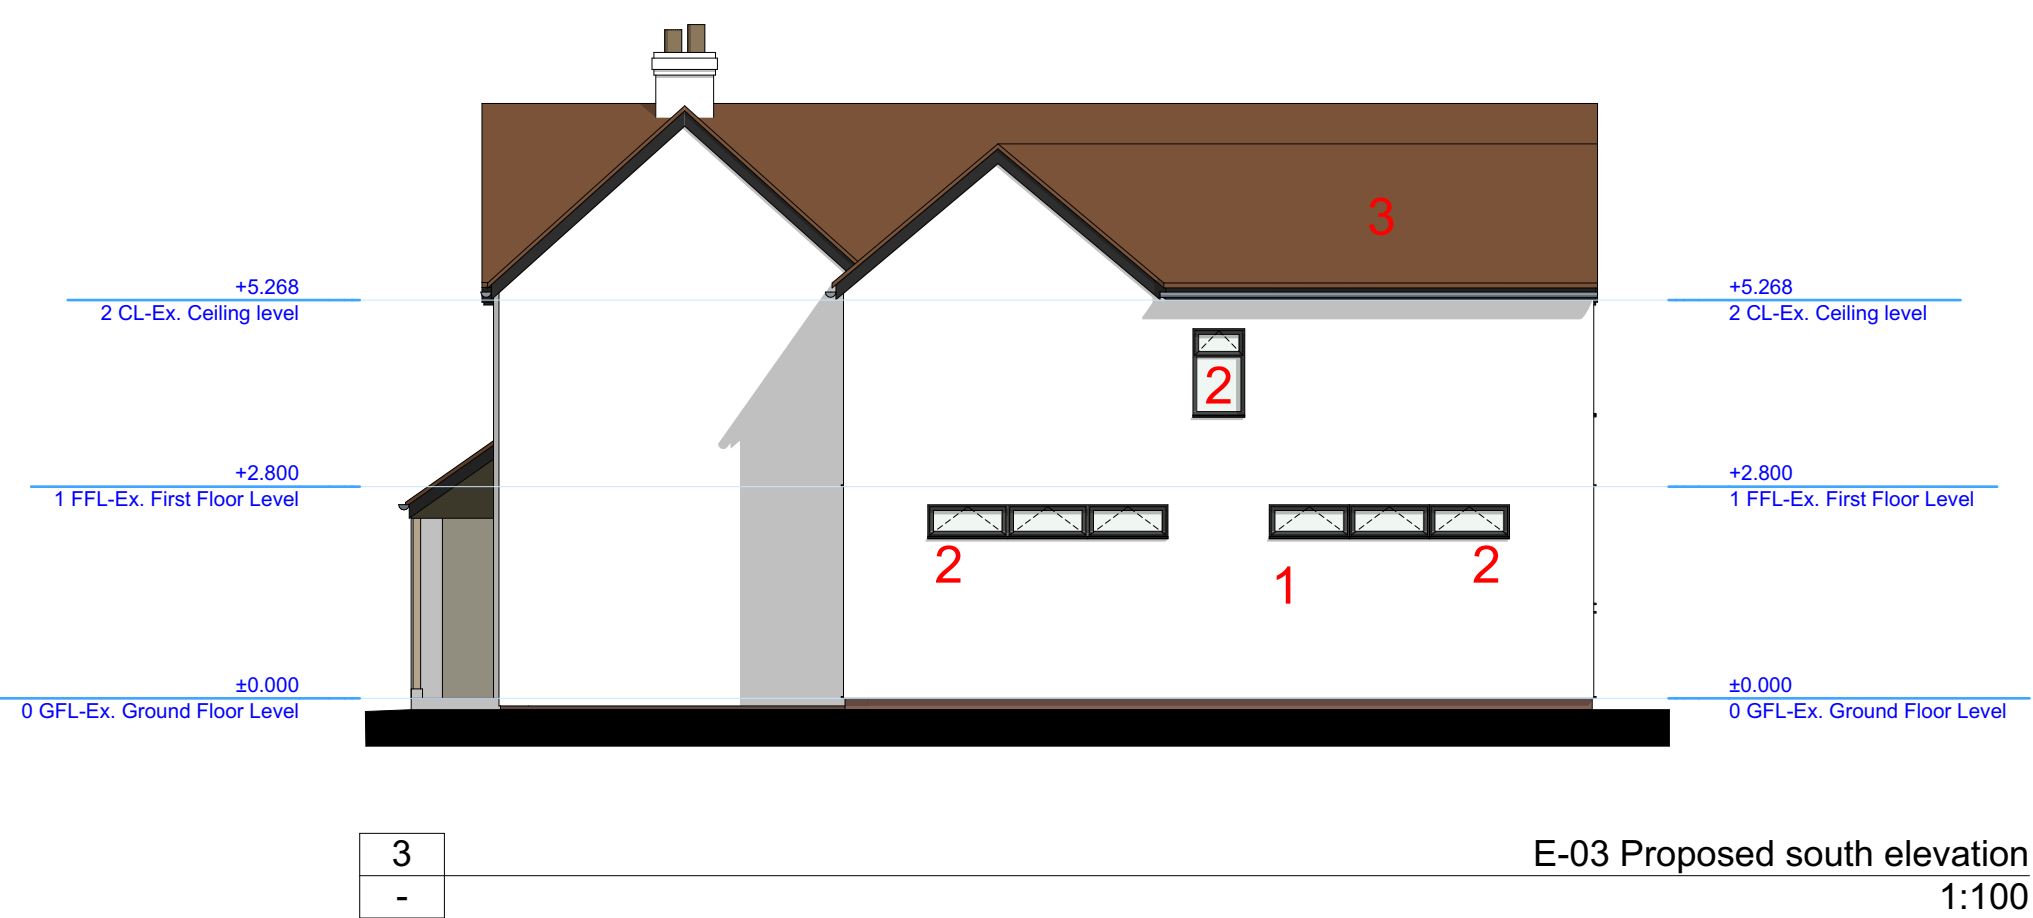
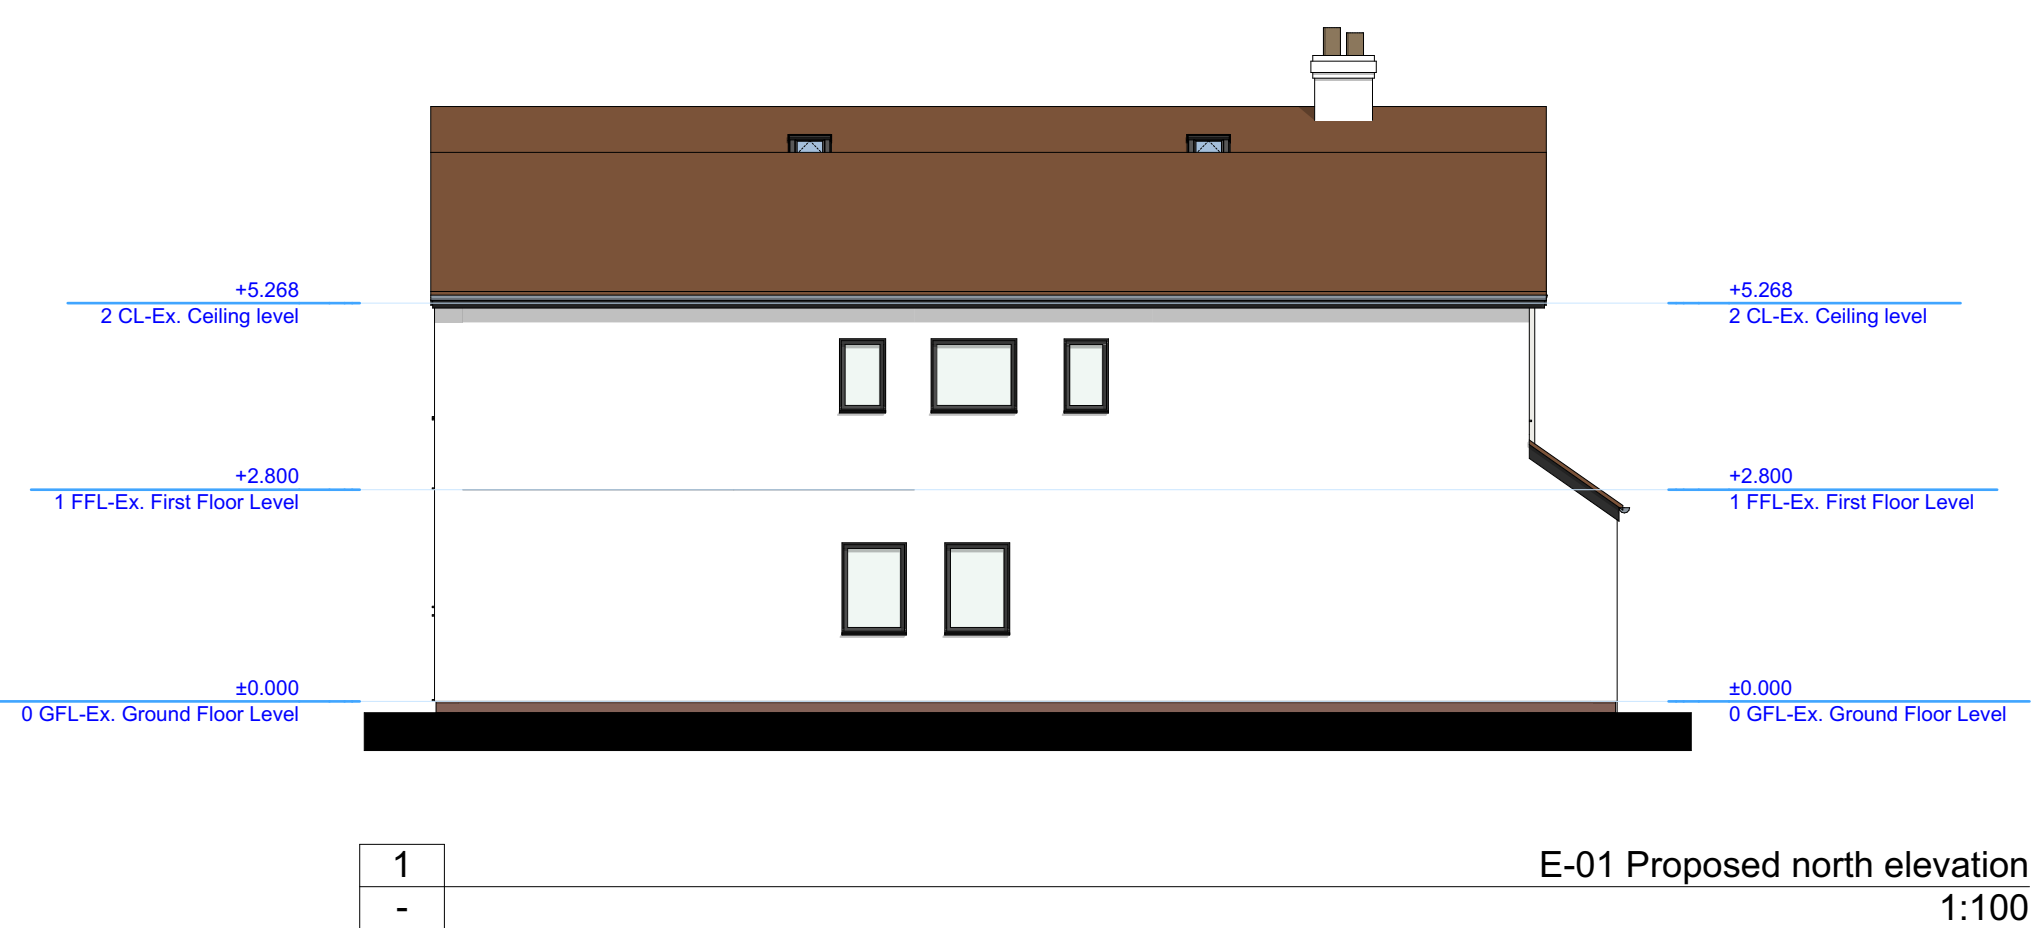


3. New pitch roof/s:
New 'Plain' roof tiles to match existing main pitch roof tiles.

Hollybank, Stakes Hill Road