



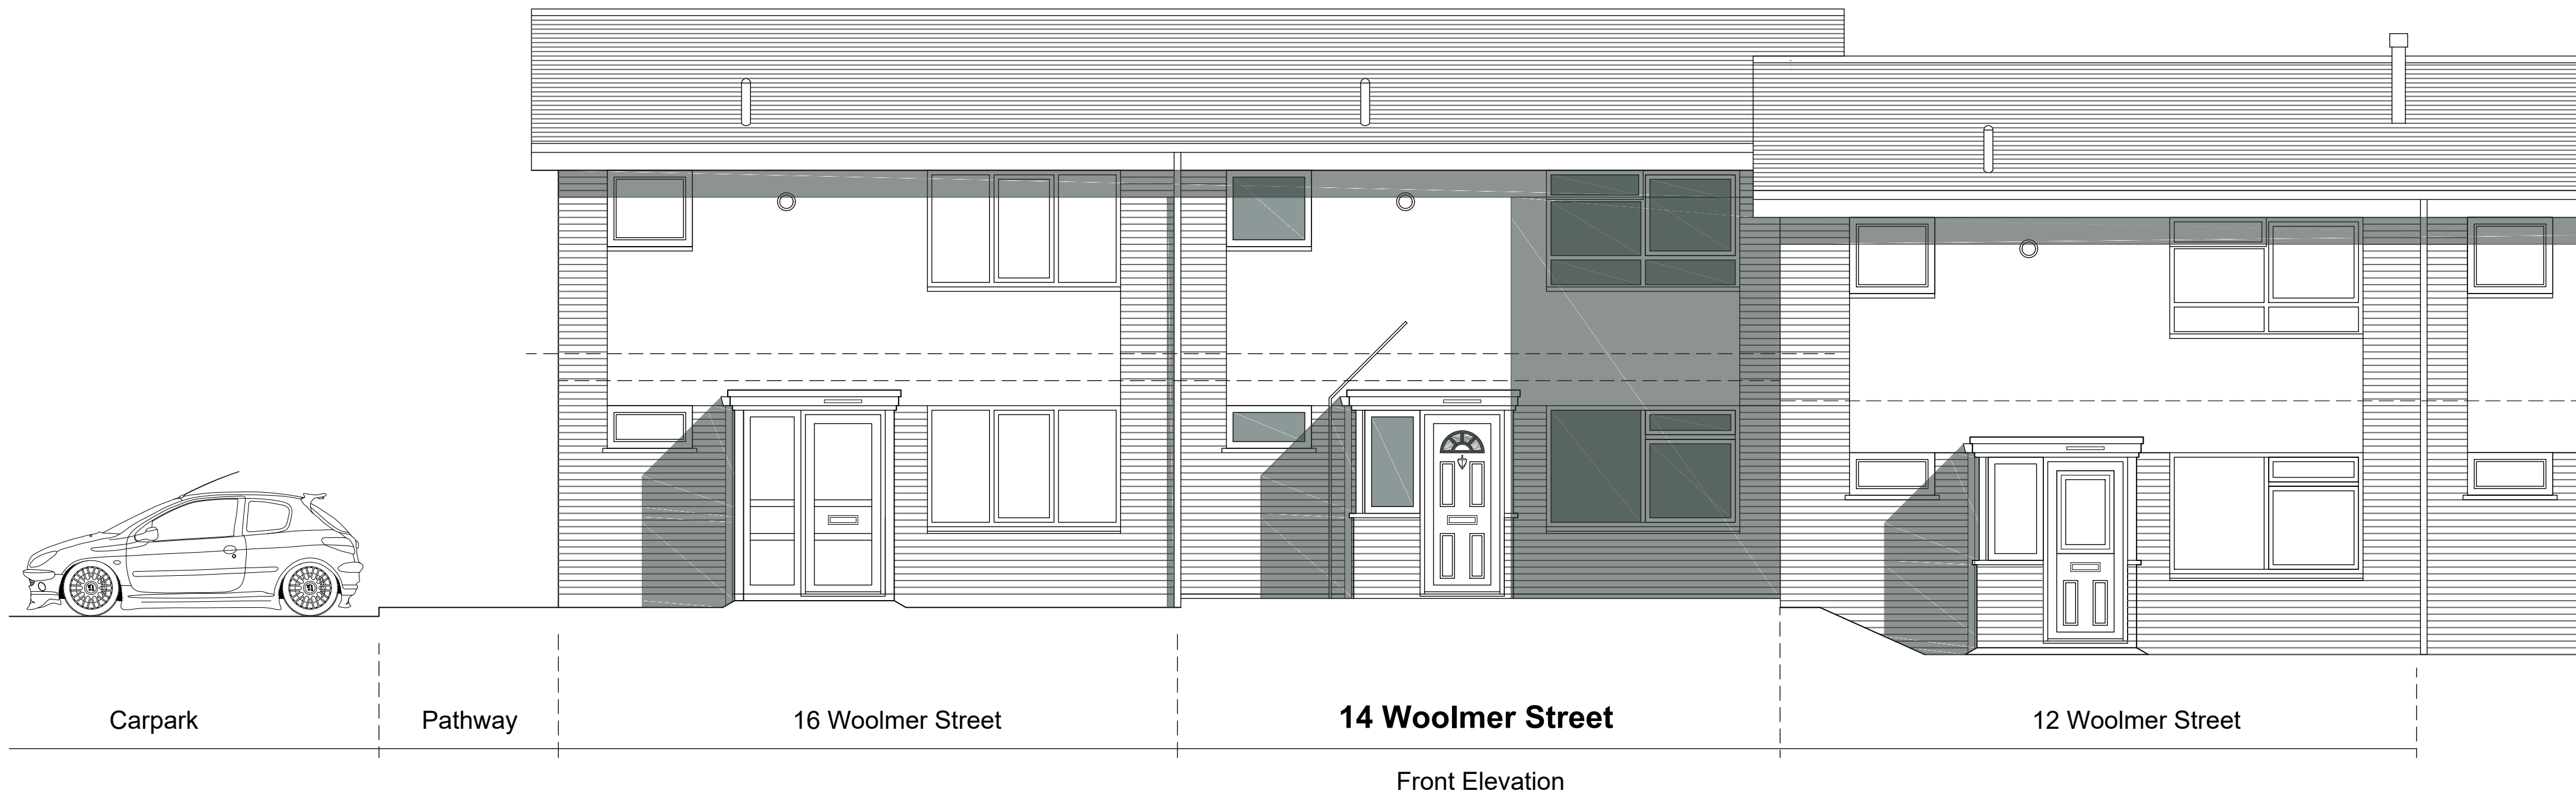

West Elevation

MATERIALS LEGEND

- 1. DPC - Damp Proof Course
- 2. Engineering Bricks, Class A
- 3. Brickwork, to match existing)
- 4. Metal framed glazed door, PPC
- 5. Aluminum framed bifold glazed doors, PPC
- 6. Concrete roof tiles, to match existing
- 7. Metal framed glazed rooflight
- 8. Timber fascia board, painted
- 9. Lead flashing
- 10. Rainwater gutter, uPVC
- 11. Rainwater pipe (RWP), uPVC
- 12. Soil Vent Pipe (SVP)
- 13. Metal flue
- 14. External wall mounted lighting
- 15. External tap
- 16. External power supply

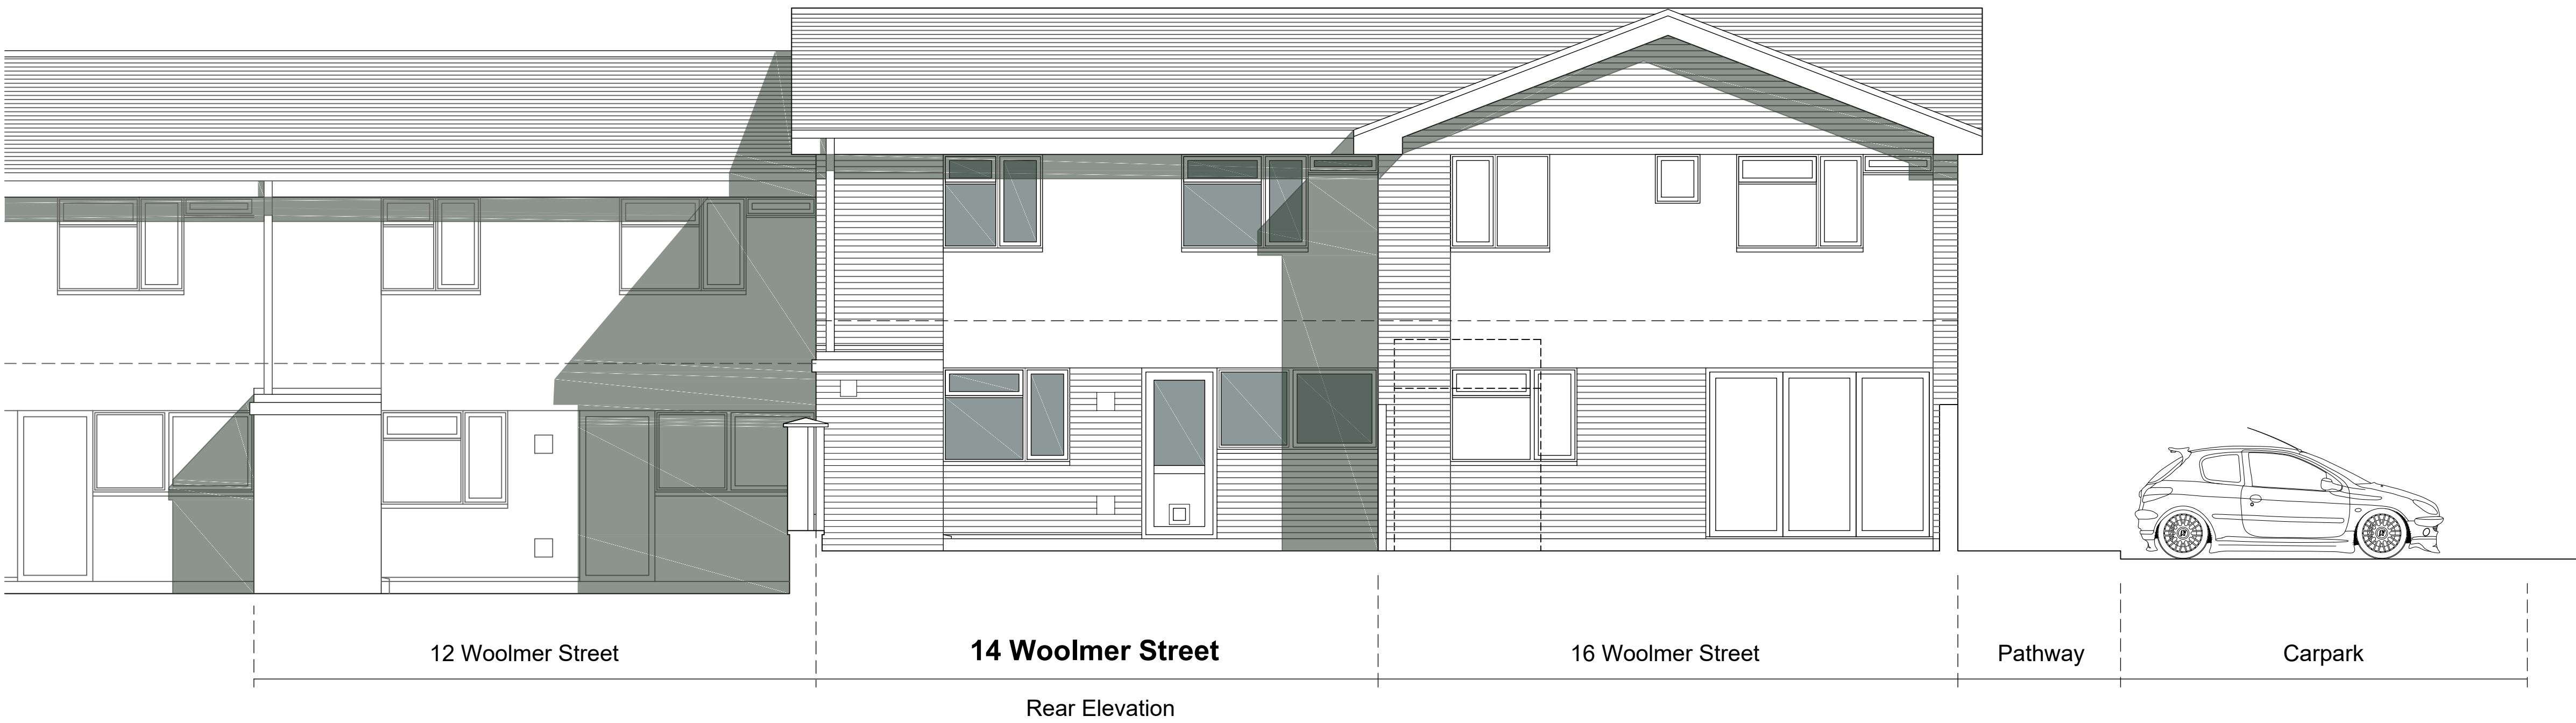

East Elevation