




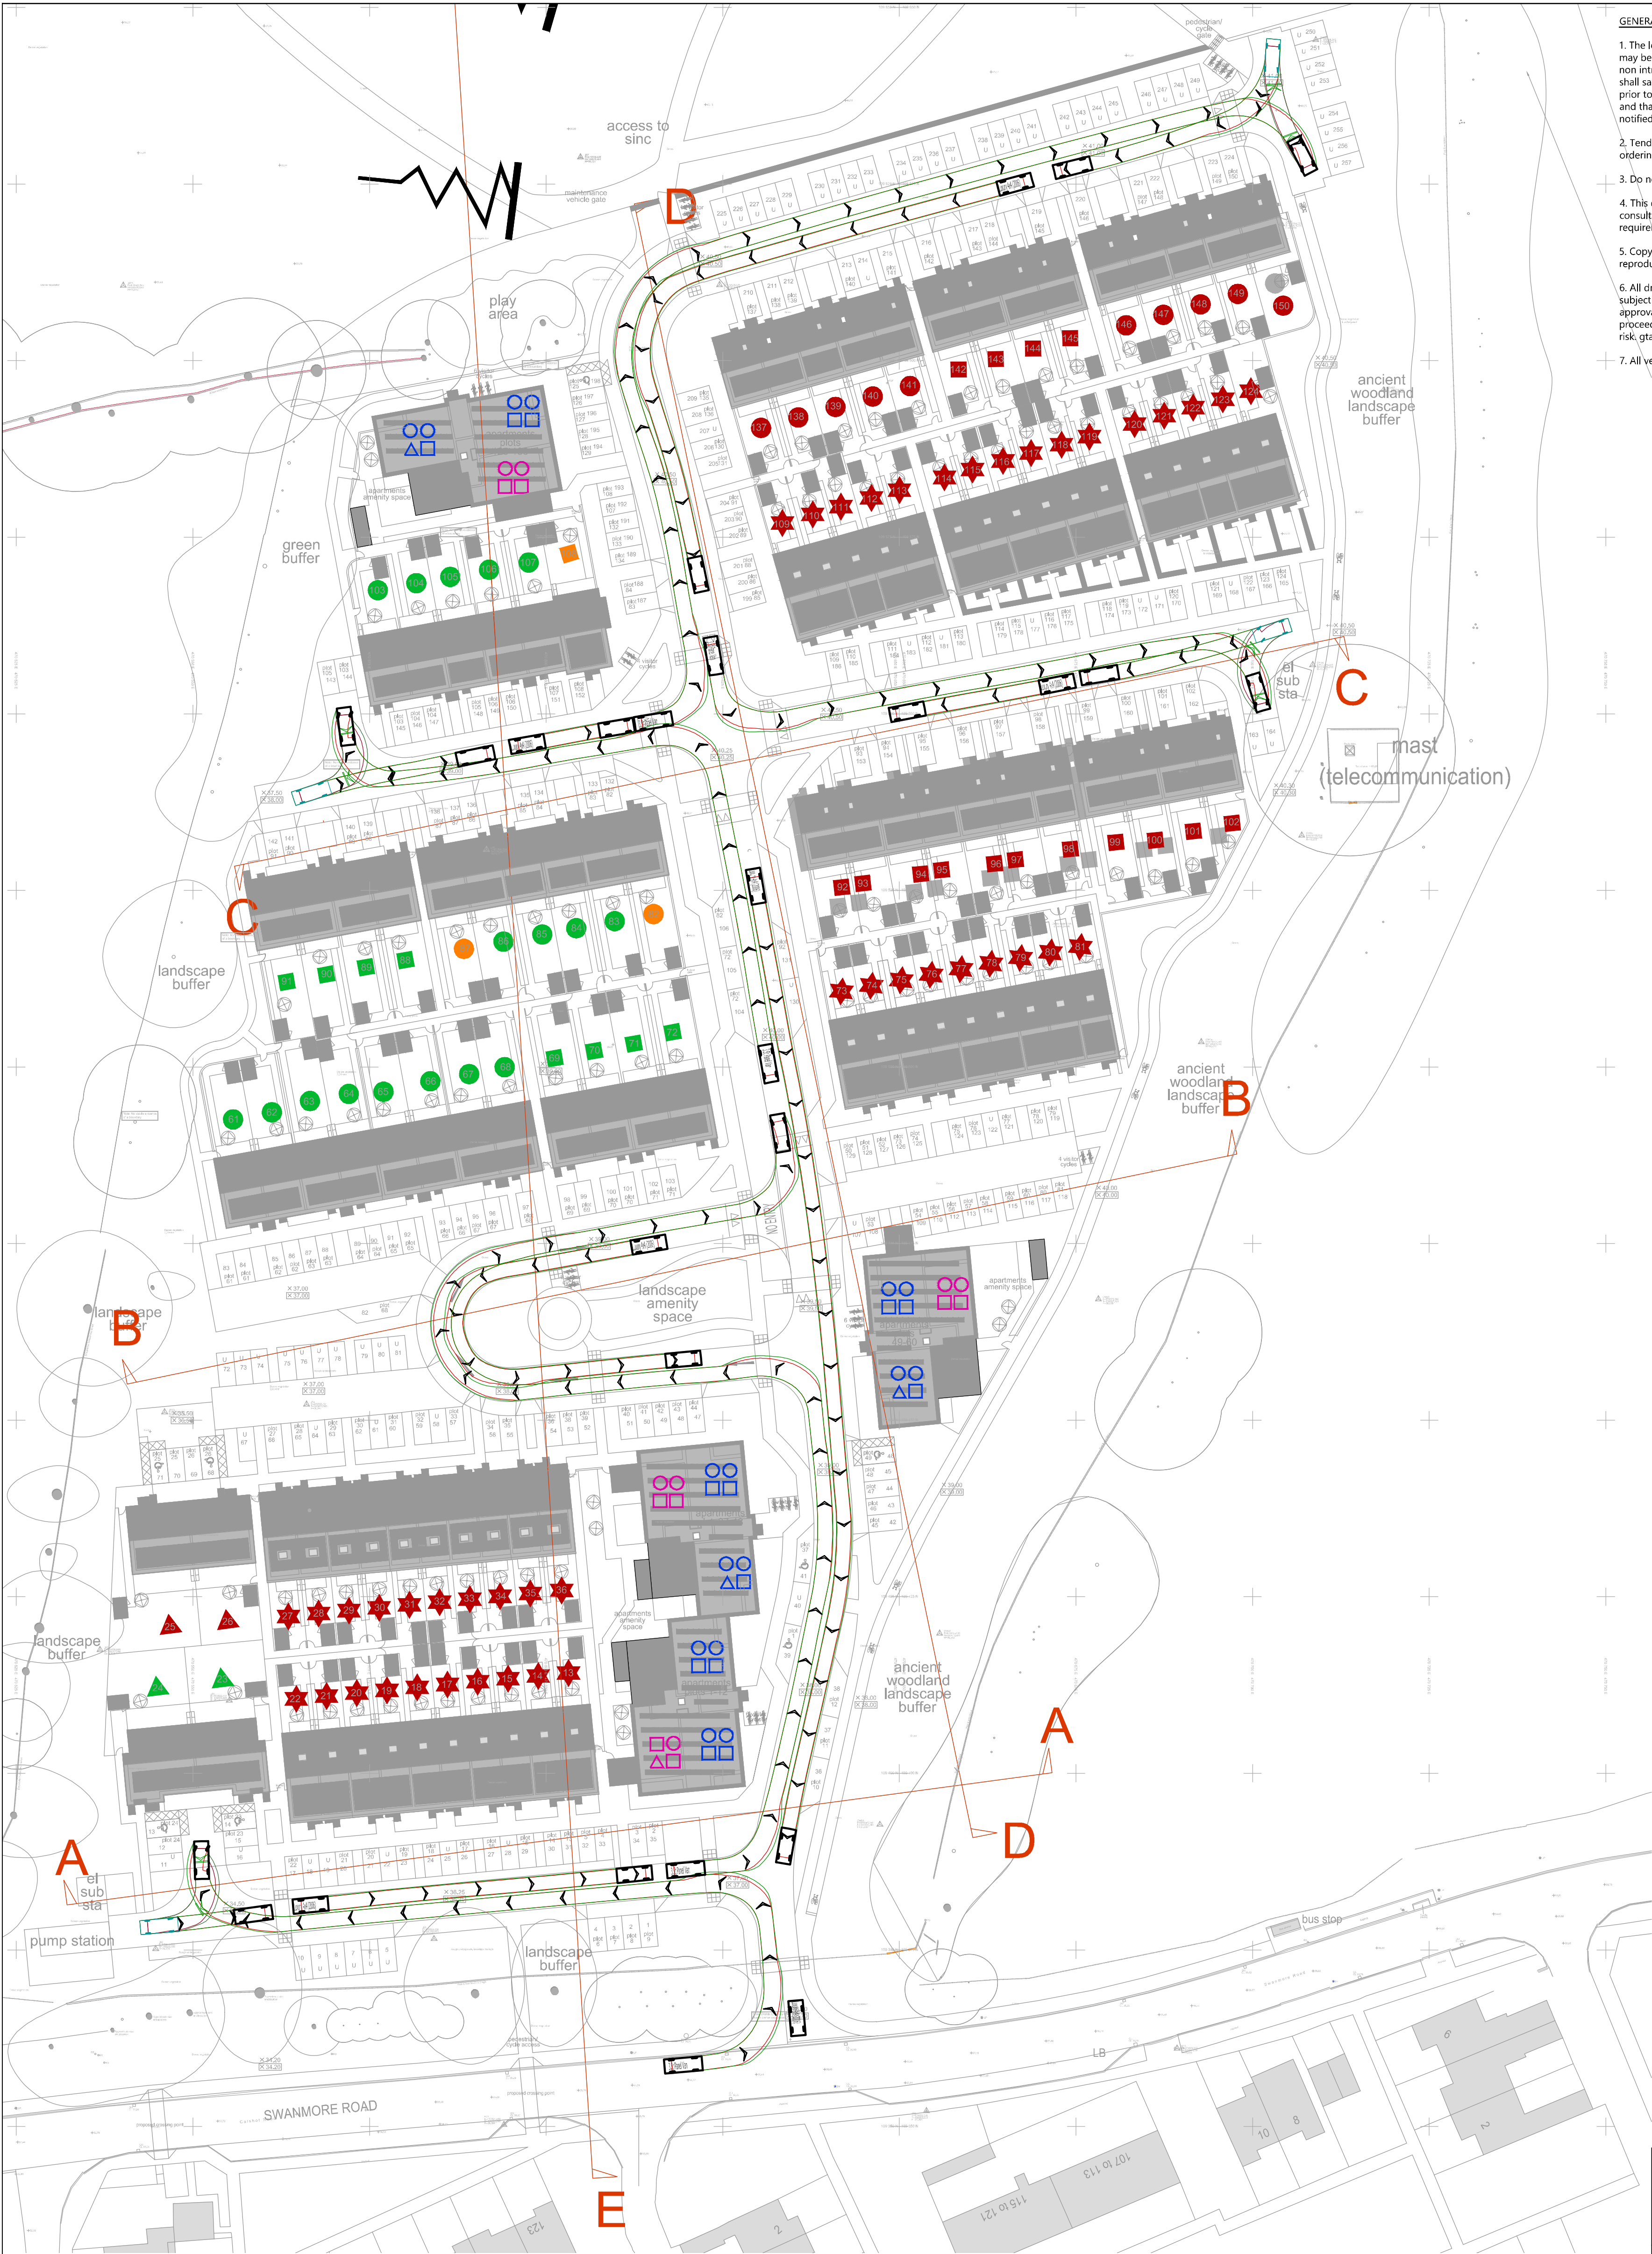

- GENERAL NOTES**
1. The location, size, depth and identification of existing services that may be shown or referred to on this drawing have been assessed from non intrusive observations, record drawings or the like. The contractor shall safely carry out intrusive investigations, trial holes or soundings prior to commencing work to satisfy himself that it is safe to proceed and that the assessments are accurate. any discrepancies shall be notified to gta prior to works commencing.
 2. Tender or billing drawings shall not be used for construction or the ordering of materials.
 3. Do not scale. All dimensions and levels to be site confirmed.
 4. This drawing shall be read in conjunction with all relevant architects, consultants drawings and specifications, together with H&S plan requirements
 5. Copyright : This drawing must not be copied, amended nor reproduced without the prior written agreement of gta.
 6. All drawings specifications and recommendations made by gta are subject to Local Authority and other relevant Statutory Authorities approval. Any works or services made abortive due to the client proceeding prior to these approvals is considered wholly at the Clients risk, gta hold no responsibility for resulting abortive works or costs.
 7. All vehicle tracks shown are at a speed of 4kmph.

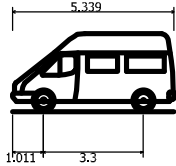

3.5t Panel Van
Overall Length 5.33m
Overall Width 2.03m
Overall Body Height 2.56m
Min Body Ground Clearance 0.38m
Track Width 1.98m
Lock to lock time 4.00s
Kerb to Kerb Turning Radius 6.40m

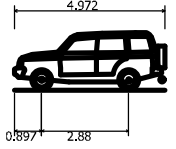


Luxury 4x4 (2006)
Overall Length 4.97m
Overall Width 2.03m
Overall Body Height 1.90m
Min Body Ground Clearance 0.29m
Max Track Width 1.88m
Lock to lock time 4.00s
Kerb to Kerb Turning Radius 5.80m

VEHICLE TRACKING SPEED = 10mph



Vehicle wheels outline

 

Vehicle Body envelope

P1	INITIAL ISSUE	21.02.2023	JMW	RW
Rev	Amendments	Date	Dsn	Chk
Status				
FOR PLANNING				
Client				
PORTSMOUTH CITY COUNCIL				
Architect				
Project				
CABBAGEFIELD ROW HAVENT				
Title				
PANEL VAN VEHICLE TRACKING				
Date		Scale @ A1	1:500	
FEB 2023				
Clients Ref.		Project Ref.	10731	
 Civils & Transport Gloucester House, 66a Church Walk, Burgess Hill, West Sussex, RH15 9AS Tel.01444 871444 Web: www.gtacivils.co.uk				
Drawing Number			Rev.	
10731/2202				P1