



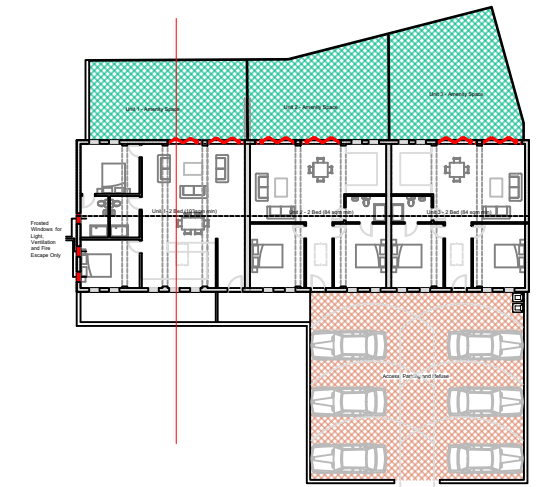

ALL DIMENSIONS TBC ON  
SITE BY CONTRACTS  
MANAGER AND SUPPORTING  
CALCULATION PROVIDED  
BY STRUCTURAL ENGINEER

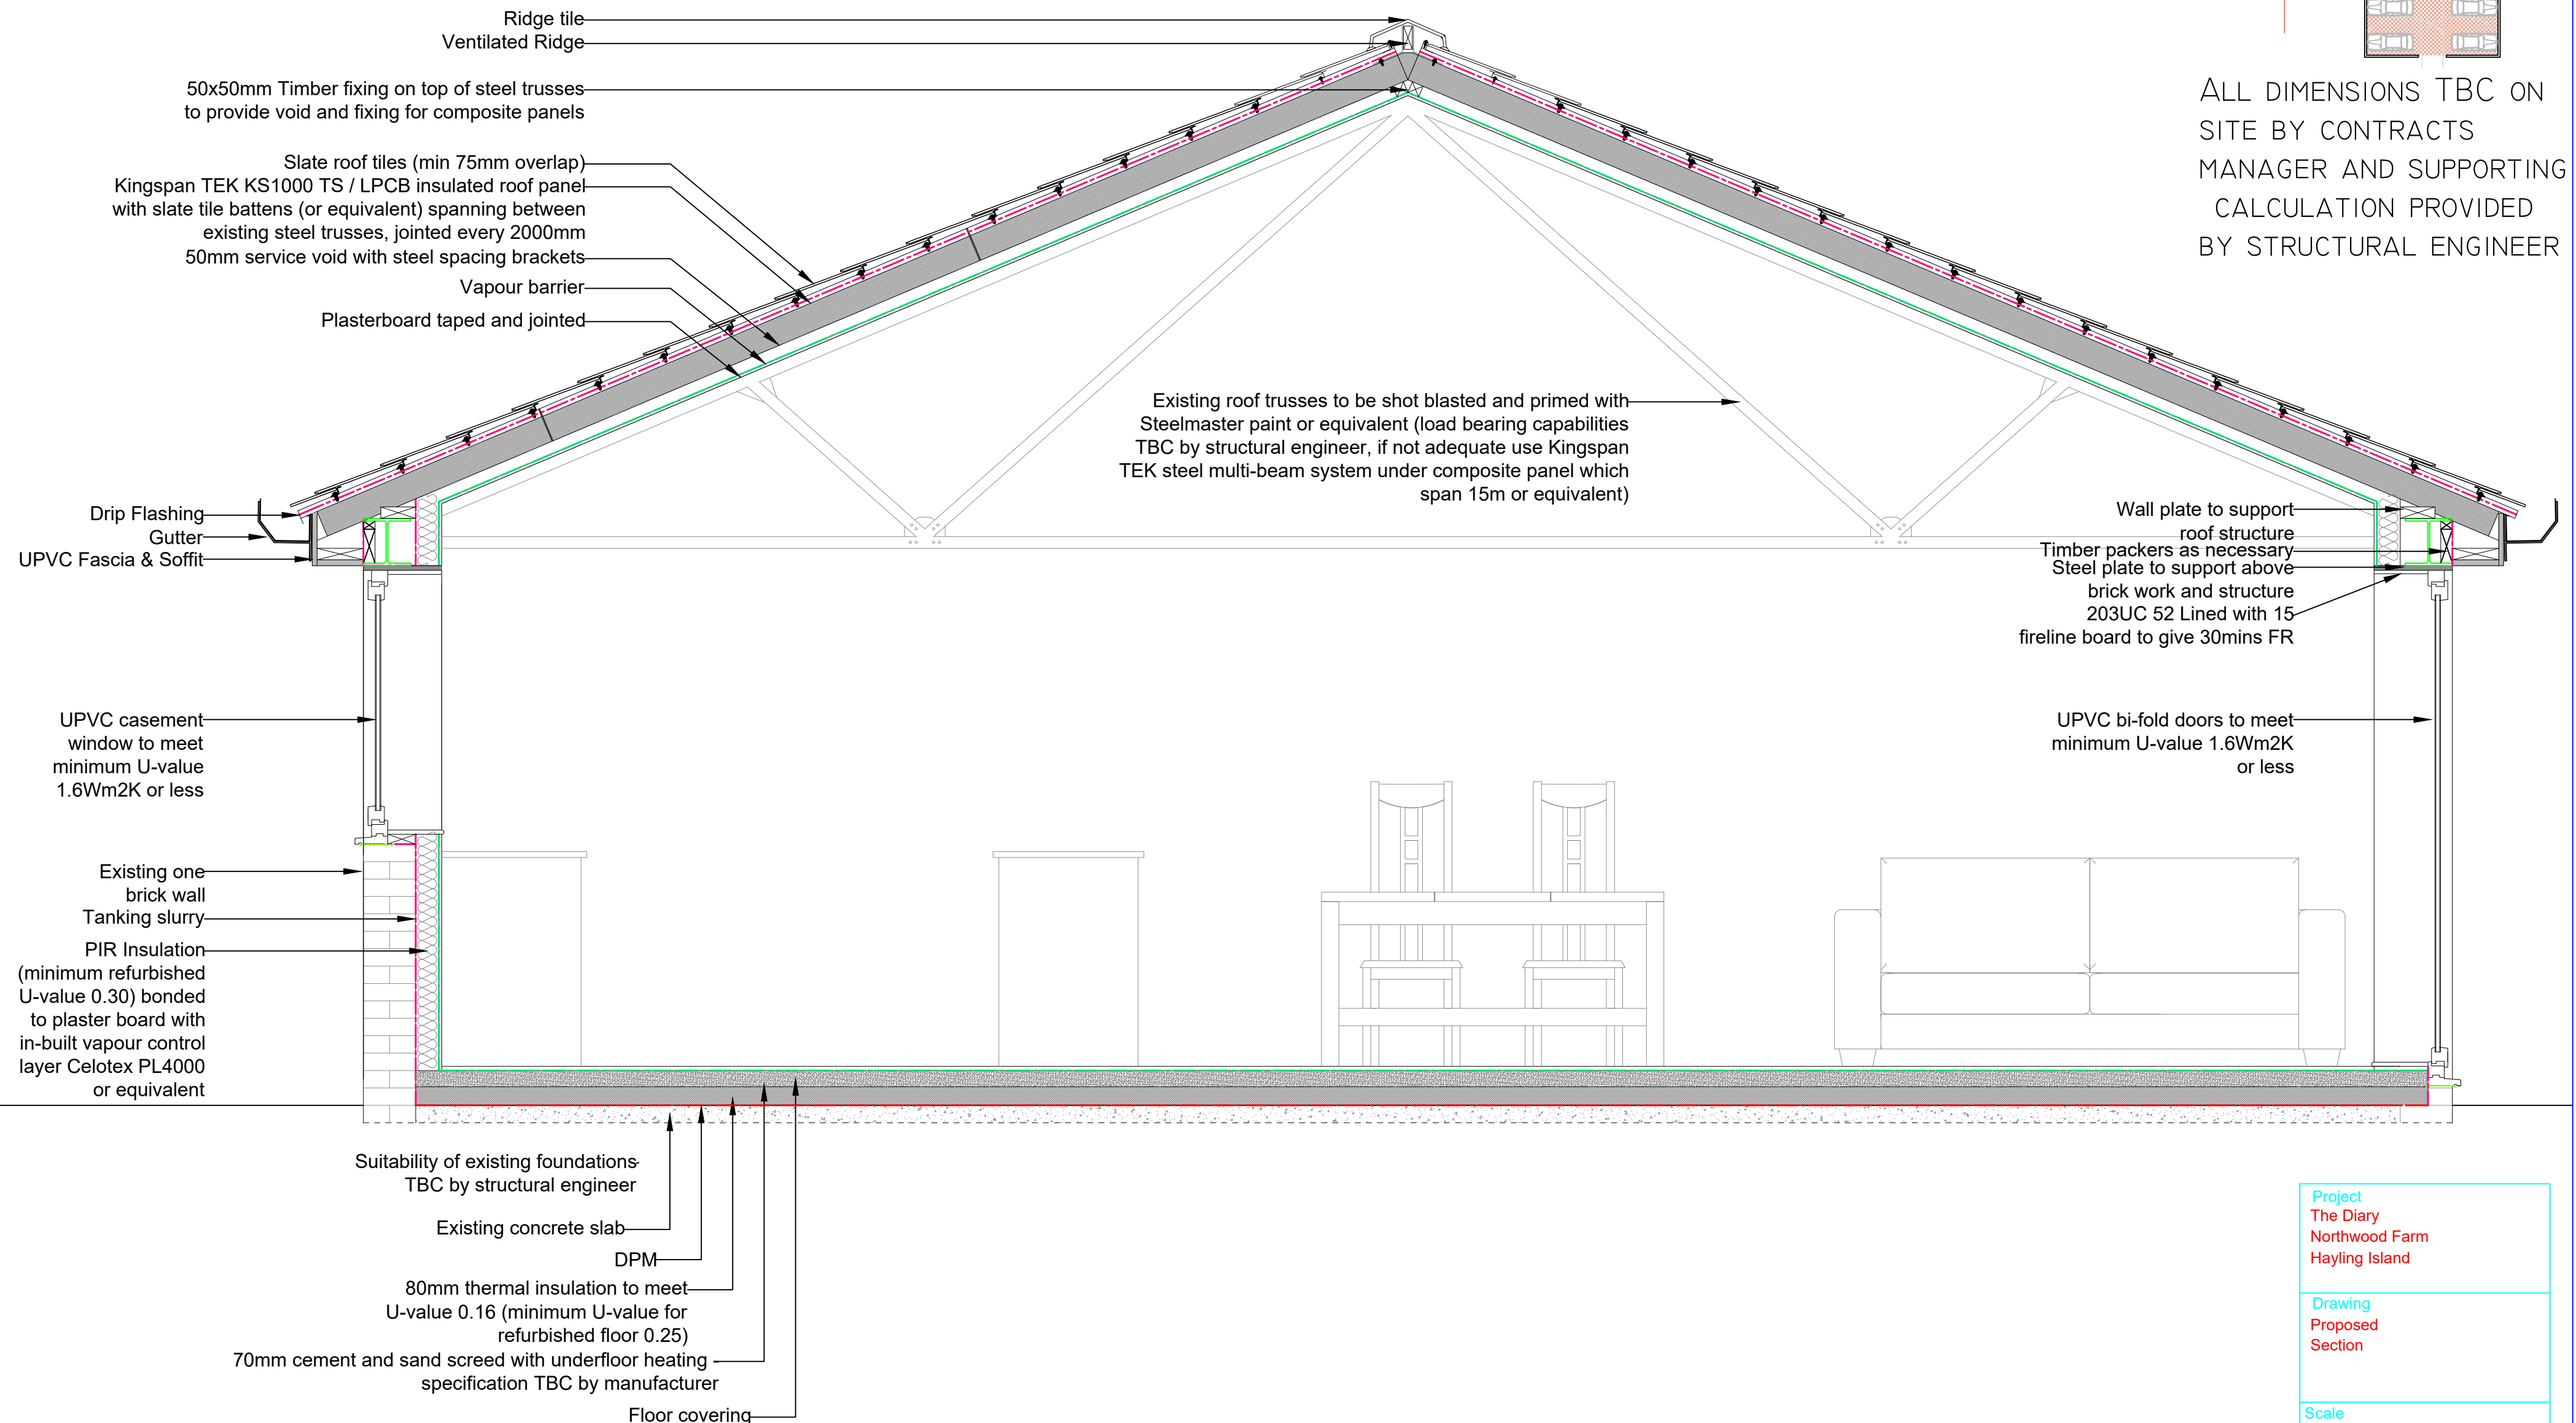

SECTION  
PROPOSED

1:50 @ A2

|                                                          |               |
|----------------------------------------------------------|---------------|
| Project<br>The Diary<br>Northwood Farm<br>Hayling Island |               |
| Drawing<br>Proposed<br>Section                           |               |
| Scale<br>1:50                                            |               |
| Date<br>17.10.19                                         | Revision<br>A |
| Drawing No.<br>BR03                                      |               |