


BARRATT SALES ARENA LAYOUT - PLOTS 1 & 2

NOTES

KEY

- 1.2m High Ball Top Railings
- 1.8m High Close Boarded Fence
- 10W Stainless Steel Bollard Light
- Flood light white lighting
- Trough light in front of signage
- Heavy Duty Block Paving, Herringbone Pattern, Silver Grey - Paths within sales trap to be 1200mm wide.
- Grasscrete
- Tarmac Surface
- Refer to Landscape Architects Drawings for planting areas.
- Flag Poles
- Coloured Uplights
- 450mm x 450mm Grey Paving Slabs
- Flood light white lighting to elevation

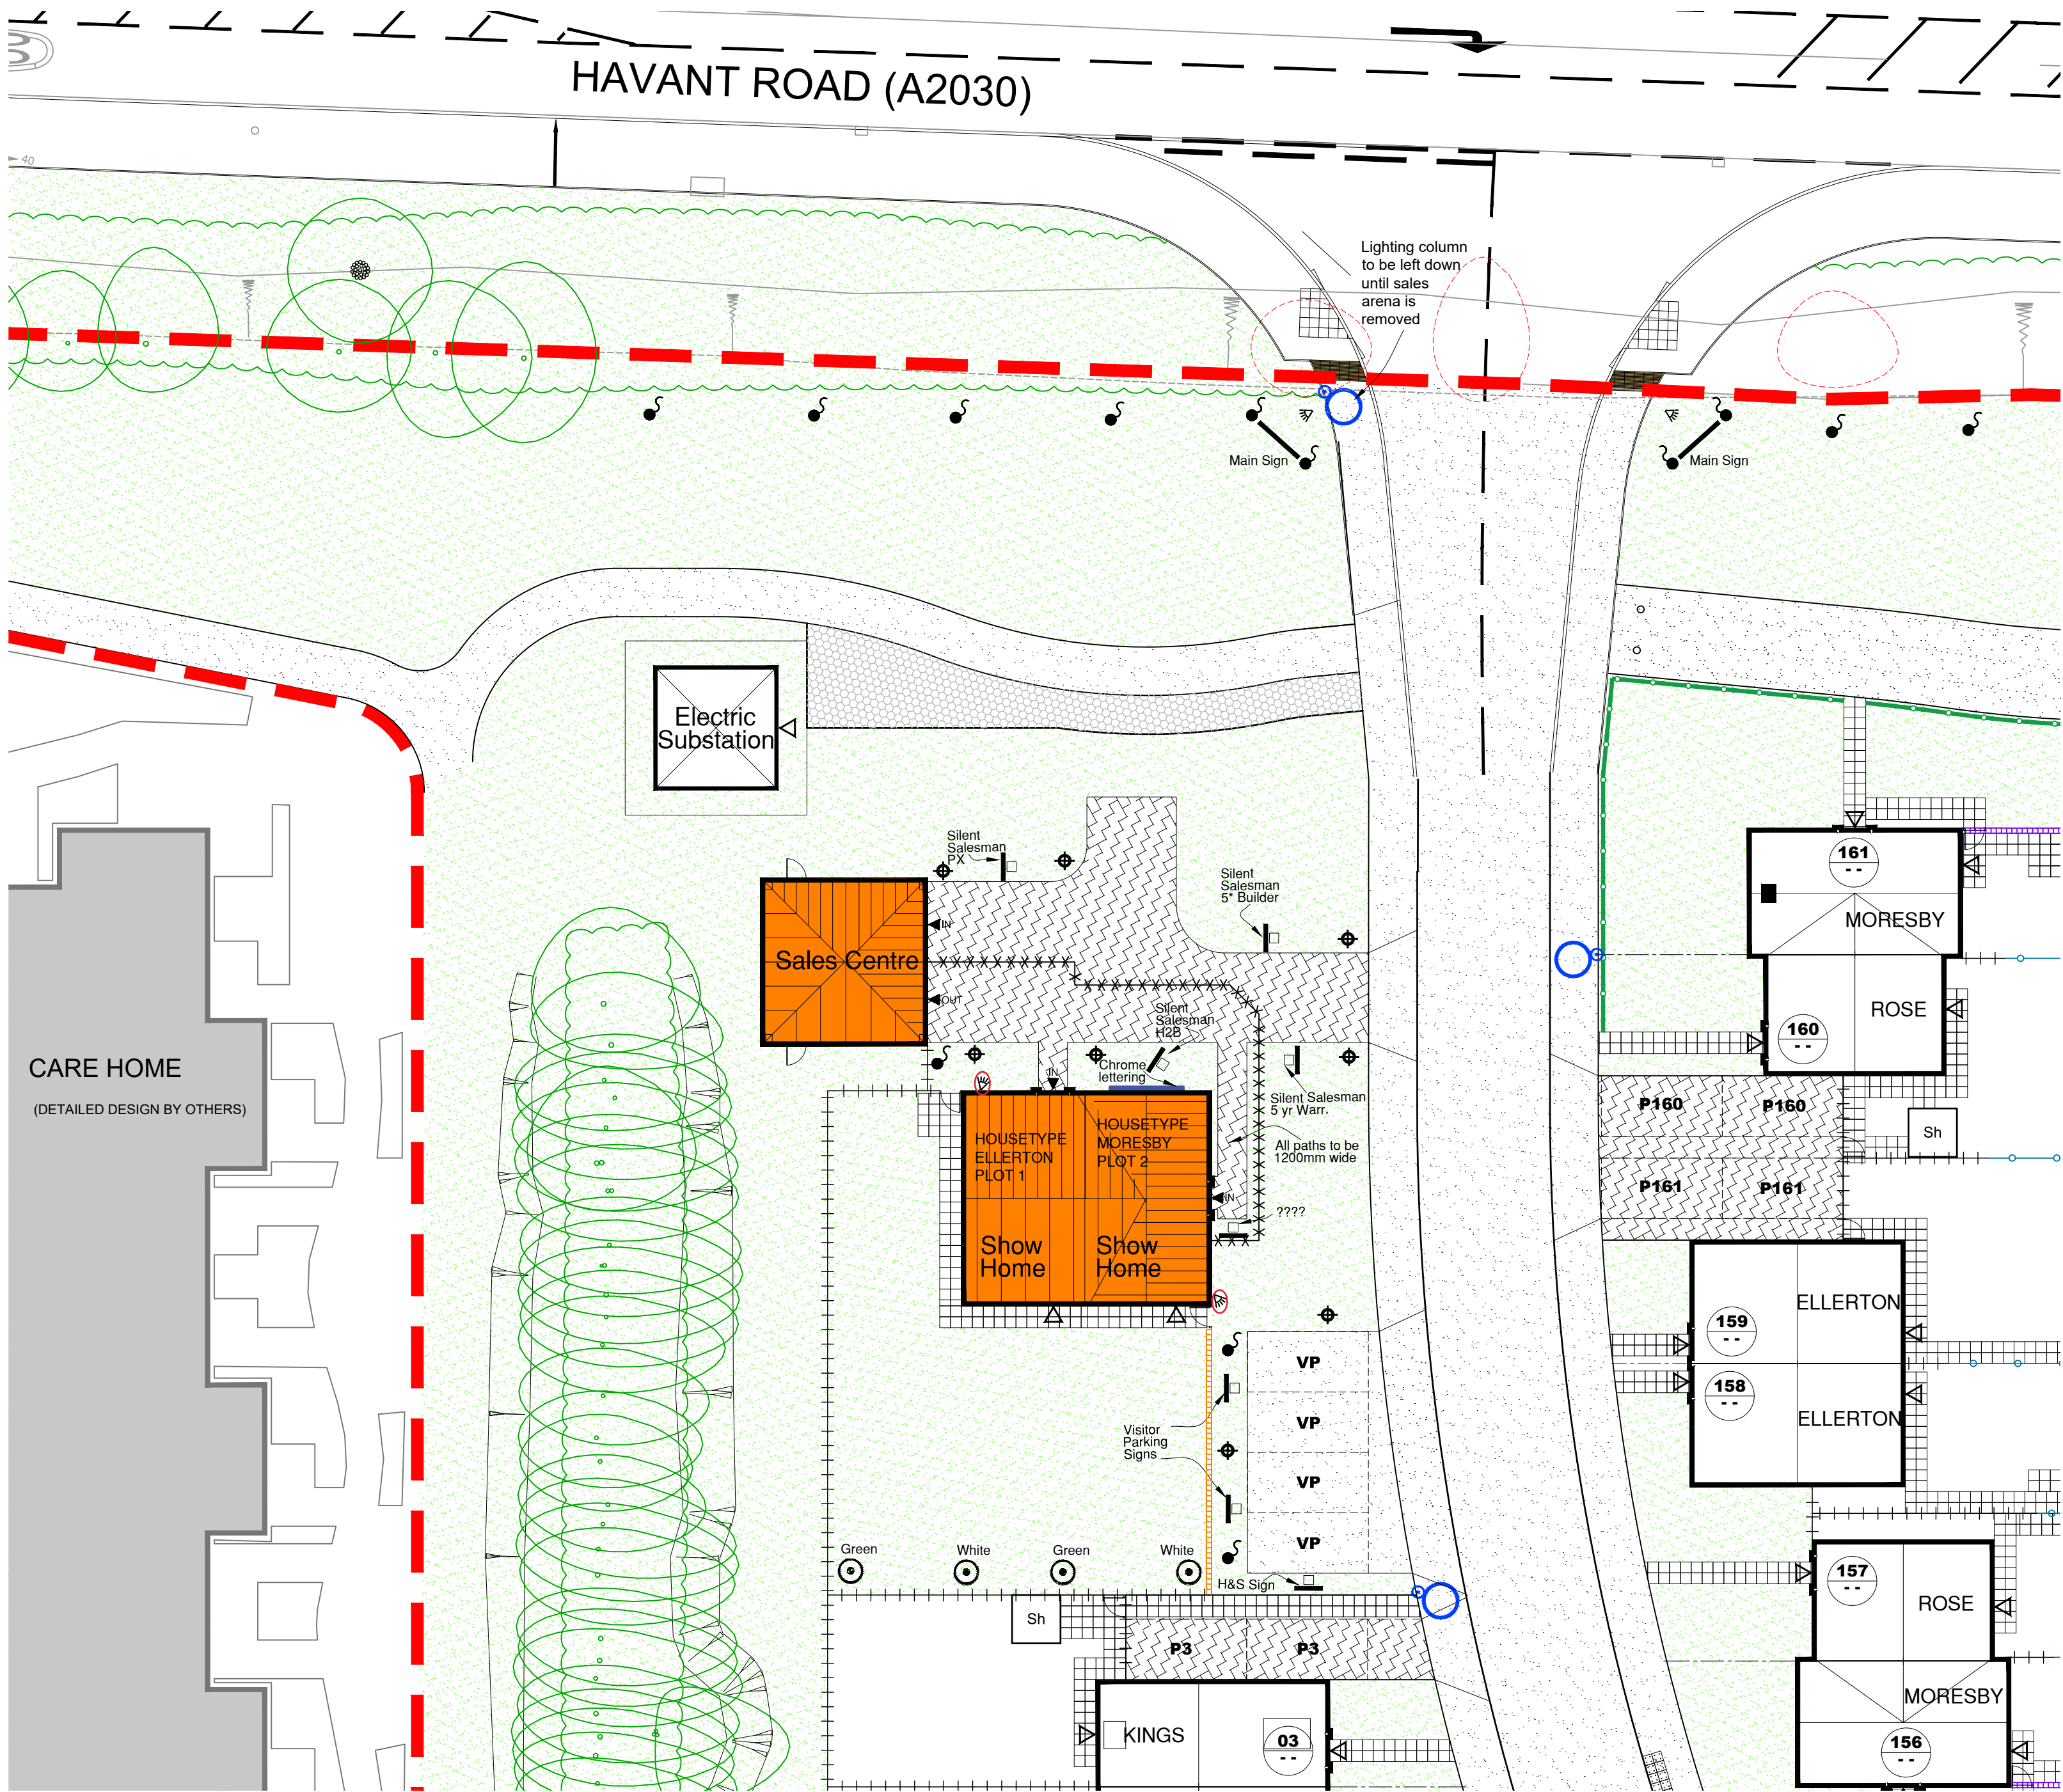

Copyright © 2016 Rogers Cory Partnership Limited. All rights reserved. Limited reproduction and distribution permitted for the sole purpose of the construction of this named development only.
Do not scale - refer to figured dimensions only.

G	04.01.21	Key updated & floodlights added	AD	DE	DE
F	27.11.20	Fence added to side of sales center, key updated & new substation position shown	AD	DE	DE
E	27.10.20	Garage position amended as per latest engineering layout	AD	DE	DE
D	03.12.19	Key updated	AD	DE	DE
C	04.11.19	Key updated	AD	DE	DE
B	18.10.19	Layout updated as per clients request	AD	DE	DE
A	12.08.19	Personnel door added & key updated as per clients request	AD	DE	DE
Rev.	Date	Details	By	Chkd	Appvd

PRELIMINARY

Client:- 	
Site:- HARBOR PLACE FORTY ACRE FARM BEDHAMPTON	Drawing Title:- SALES ARENA LAYOUT BARRATT HOMES PLOTS 1 & 2

Date: MAR 2019	Scales: 1:200 @ A2
Drawn: MD	Checked: DE
Drawing No.	Approved: DE

4519/A/SALESAR/01G

RCP
ARCHITECTURE & CIVIL ENGINEERING

Rogers Cory Partnership
Architectural and Civil Consultants
The Old School Old School Road
Hook Hampshire RG27 9NJ
T: 01256 769269 E: mail@rcpconsultants.co.uk W: rcpconsultants.co.uk