


SALES ARENA LAYOUT - PLOTS 2, 3 & 4

NOTES

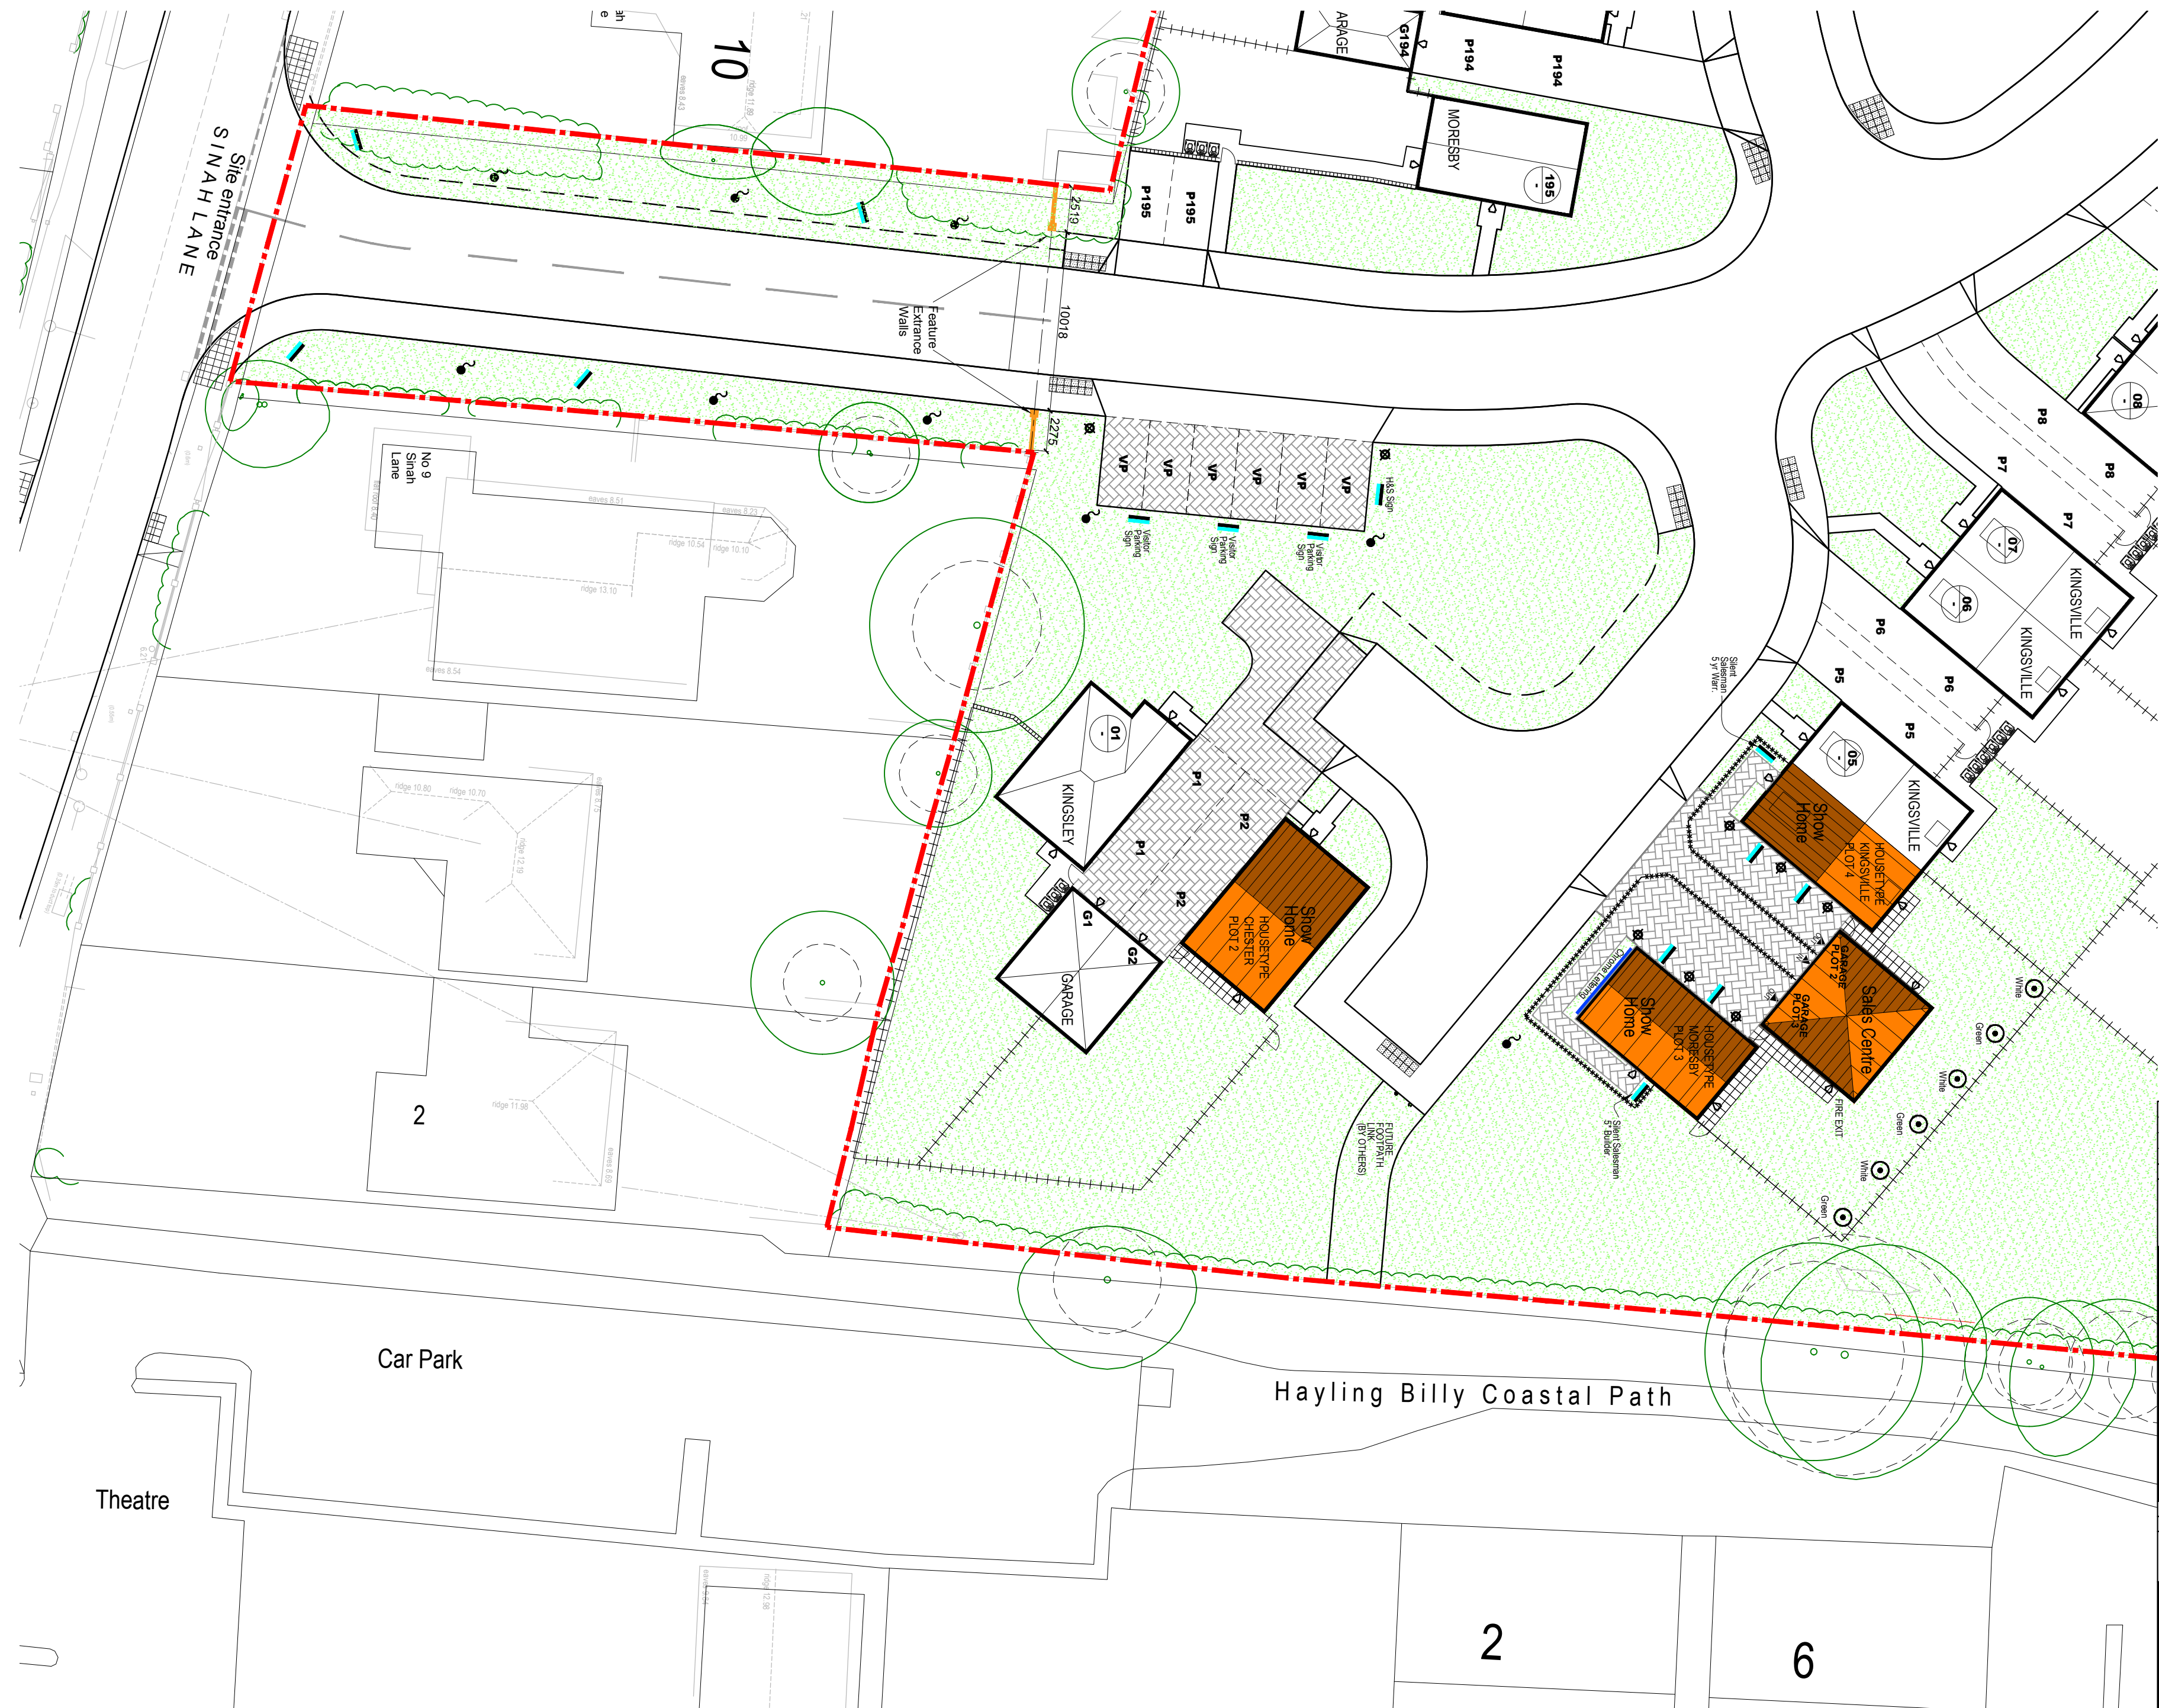

- ***** 1.2m High Ball Top Railings
- ++++ 1.8m High Close Boarded Fence
- ⦿ 10W Stainless Steel Bollard Lights
- ⦿ Flood light white lighting
- Grey Tegel Block Paving Paths within sales trap to be 1200mm wide.
- Tarmac Surface
- Refer to Landscape Architects Drawings for planting areas.
- Flag Poles
- Coloured Uplights
- Sign with built in downlighter - requires an electrical output to be provided
- Granite eclipse (Light colour) paving slabs

Copyright © 2016 Rogers Cory Partnership Limited. All rights reserved. Limited reproduction and distribution permitted for the sole purpose of the construction of this named development only.
Do not scale - refer to figured dimensions only.

B	020721	TURNING HEAD REINSTATED ADJACENT TO PLOT 2	MD	DE	DE
A	190121	CHROME SIGN REMOVED PLOT 2. FLOODLIGHT ADDED PLOT 3	MD	DE	DE
Rev	Date	Details	By	Chkd	Apvd

PRELIMINARY

Client:-

Site:-
SINAH LANE
HAYLING ISLAND

Drawing Title:-
SALES ARENA LAYOUT
PLOTS 2,3 & 4

Date:	FEB 2020	Scales:	1:200 @ A2
Drawn:	MD	Checked:	DE
Drawing No.		Approved:	DE

4513/A/SALESAR/01B

Rogers Cory Partnership
Architectural and Civil Consultants
The Old School Old School Road
Hook Hampshire RG27 9NJ
T: 01256 769269 E: mail@rcpconsultants.co.uk W: rcpconsultants.co.uk