


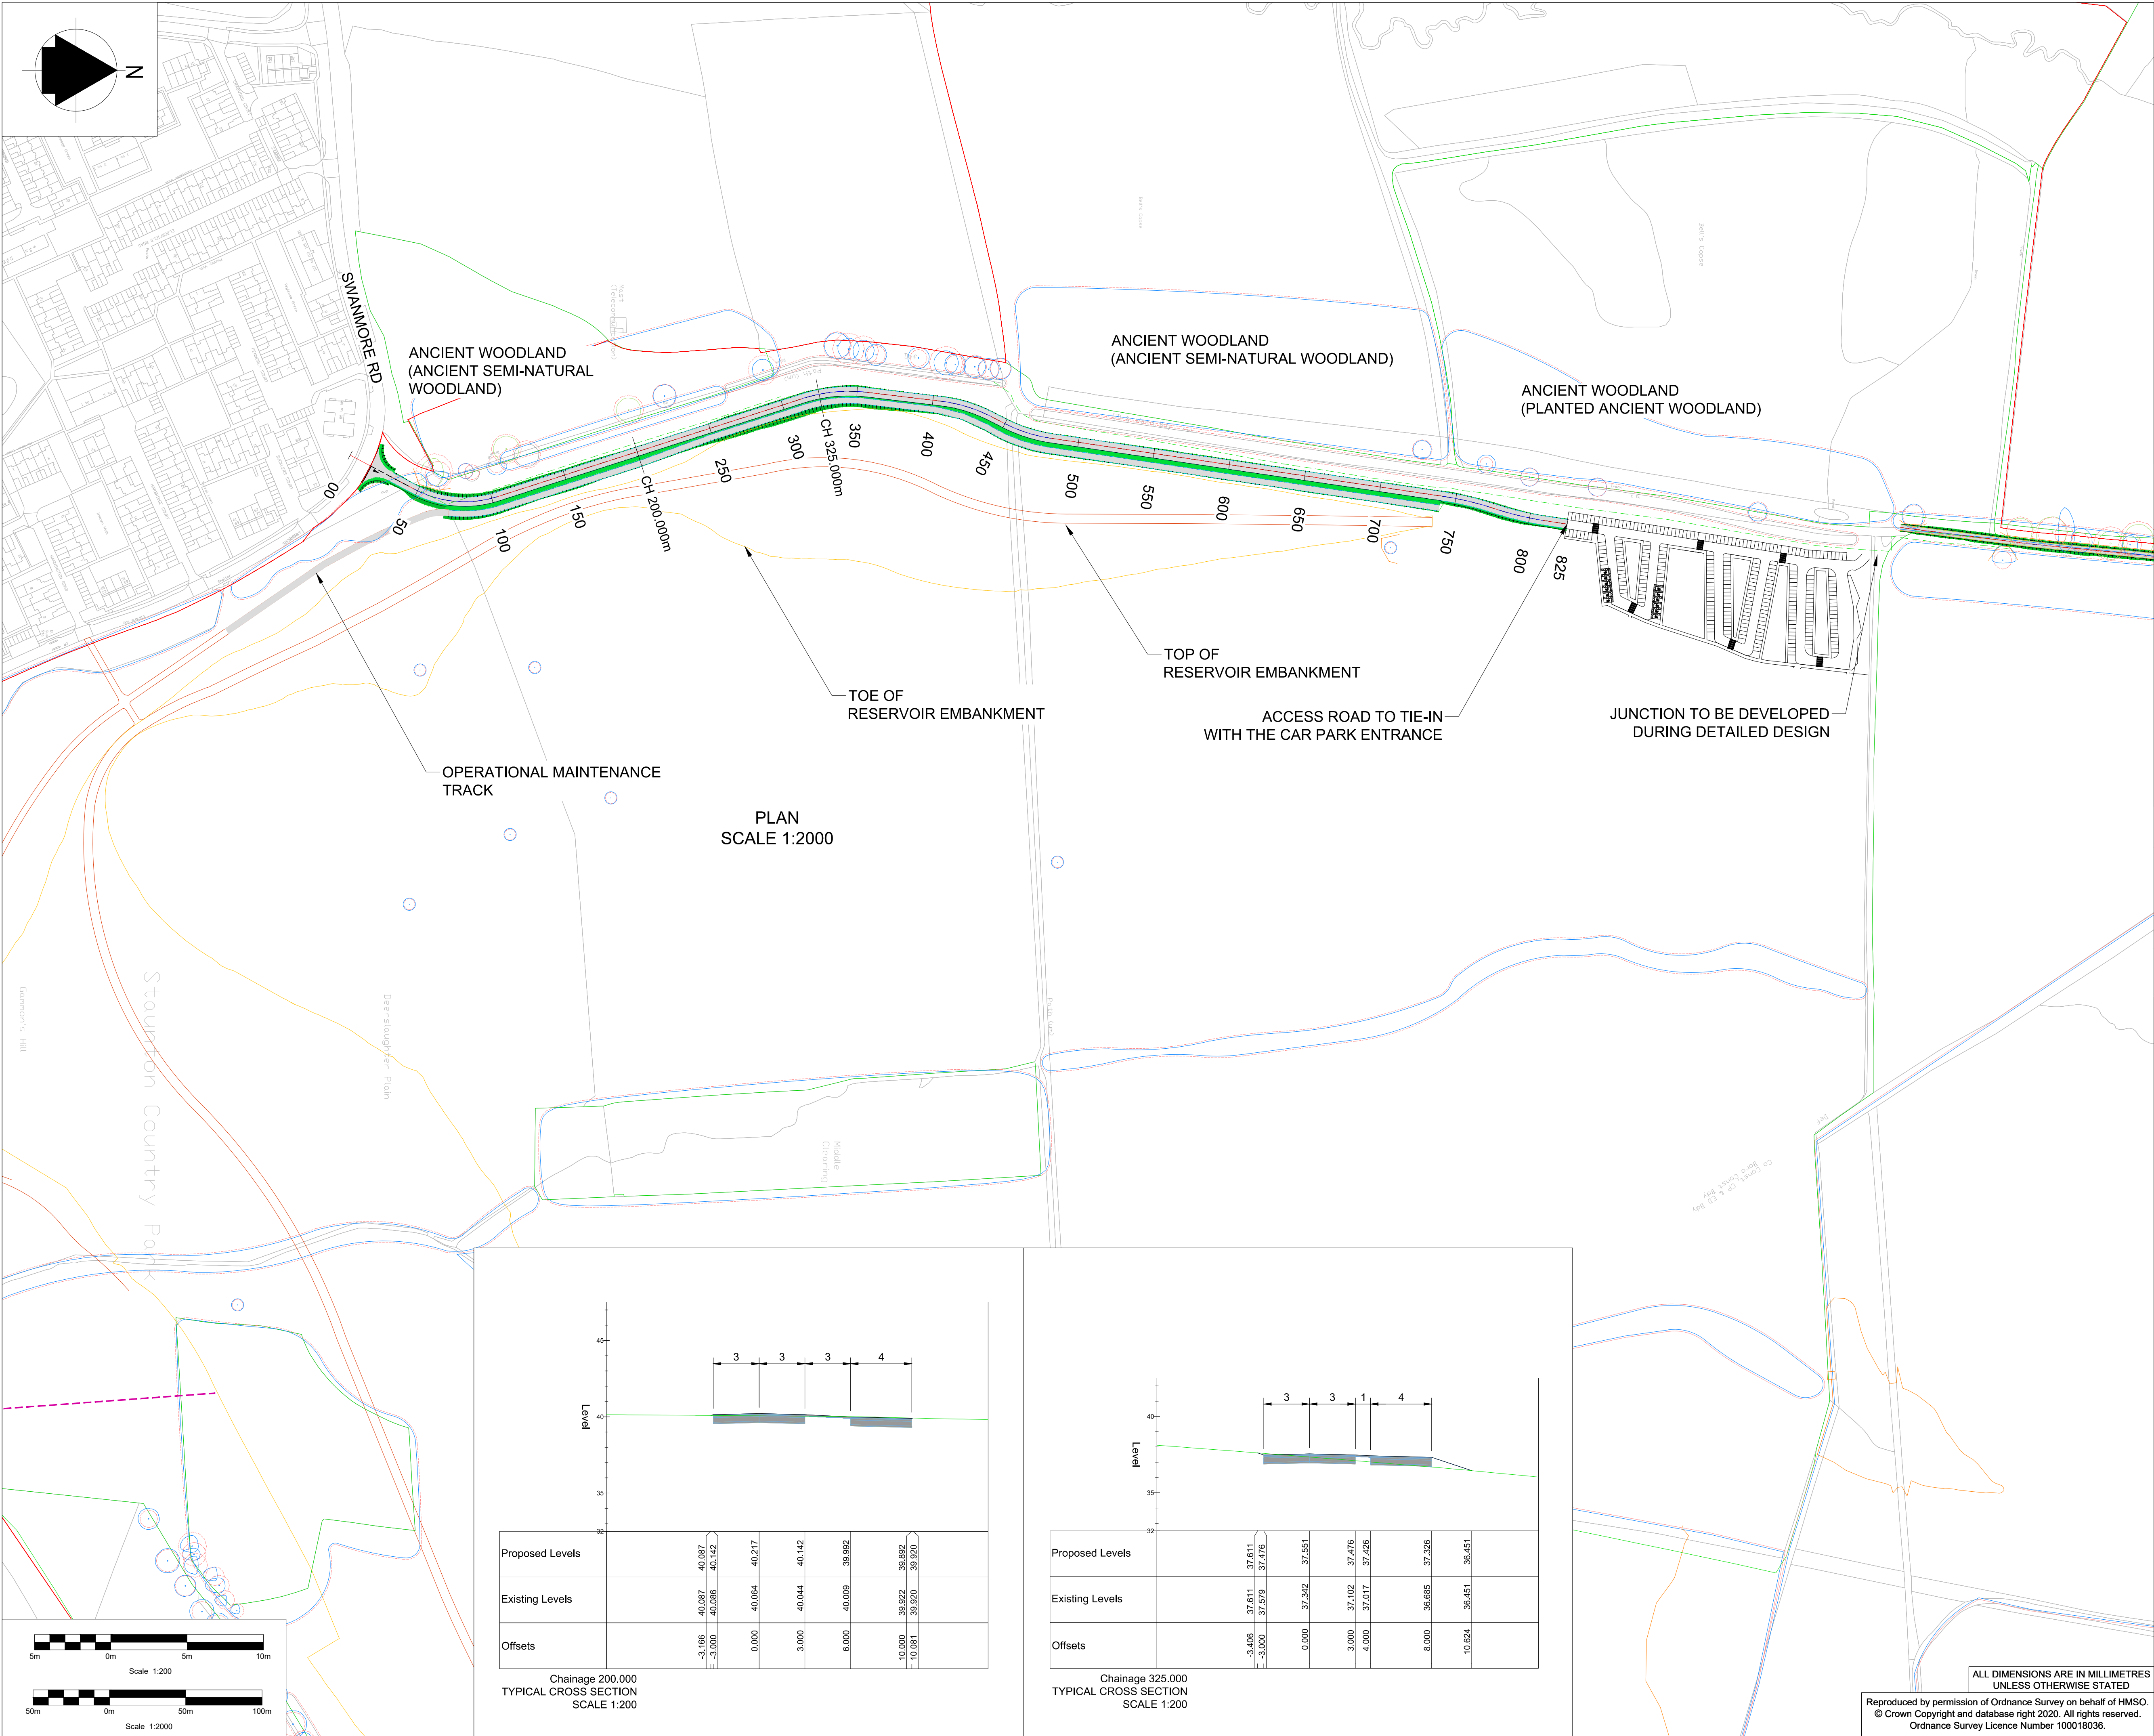

- KEY** (not to scale)
- Category A tree
 - Category B tree
 - Category U tree
 - Category C tree
 - Root Protection Area (RPA)
 - Ancient Woodland boundary
 - Ancient Woodland 15m offset boundary
 - Red Line Boundary

NOTES

1. All dimensions in metres unless otherwise stated.

SAFETY, HEALTH AND ENVIRONMENTAL INFORMATION

In addition to the hazards/ risks normally associated with the types of work detailed on this drawing, all significant residual risks (moderate to very high) are indicated on the drawing with warning triangles; the risk register, in its entirety, is available on drawings HTR-ATK-ZZ-DR-HS-0001 to 0007. The reference numbers shown against each triangle will correlate to risks shown on these schedules.

Environmental Risks are not shown on the drawings and reference should be made to the following
Document – HTR-ATK-XX-XX-RP-Z-0069 Outline Environmental

C01	EC	AIH	AIH	WI	First Issue	13/08/20
A1	EC	AIH	WI	WI	FOR PLANNING	09/11/20
C02	EC	AIH	WI	WI	FOR PLANNING	09/11/20
A1	EC	AIH	WI	WI	FOR PLANNING	09/11/20

ATKINS

Member of the SNC-Lavalin Group

Aztec West
500 Park Avenue
Almondsbury
Bristol
BS32 4RZ

Tel: +44 (0)1454 662000
Fax: +44 (0)1454 663333
www.atkinsglobal.com

Drawing Suitability:	Initial non-contractual code	Status:	A1
----------------------	------------------------------	---------	----

Contractors Drawing Number:	HTR - ATK - AR - RE - DR - D - 0005
Project	Originator Volume Location Type Role Number

Telephone: Havant (023) 9249 9888
Fax: Havant (023) 9245 3632
Website: www.portsmouthwater.co.uk
Registered Office: PO Box 8 West Street
Havant Hampshire PO9 1LG
REGISTERED IN ENGLAND No. 2536455





Project Ref. No:	Sheet:	Scale:	Sheet Size:
HTR	1 of 1	AS SHOWN	A1

Project Title: **HAVANT THICKET RESERVOIR**

Drawing Title: **ACCESS ROUTES
VEHICLE ACCESS ROUTE SOUTH
SHEET 1 OF 1**

Portsmouth Water Drawing Number:	Rev:
	C02

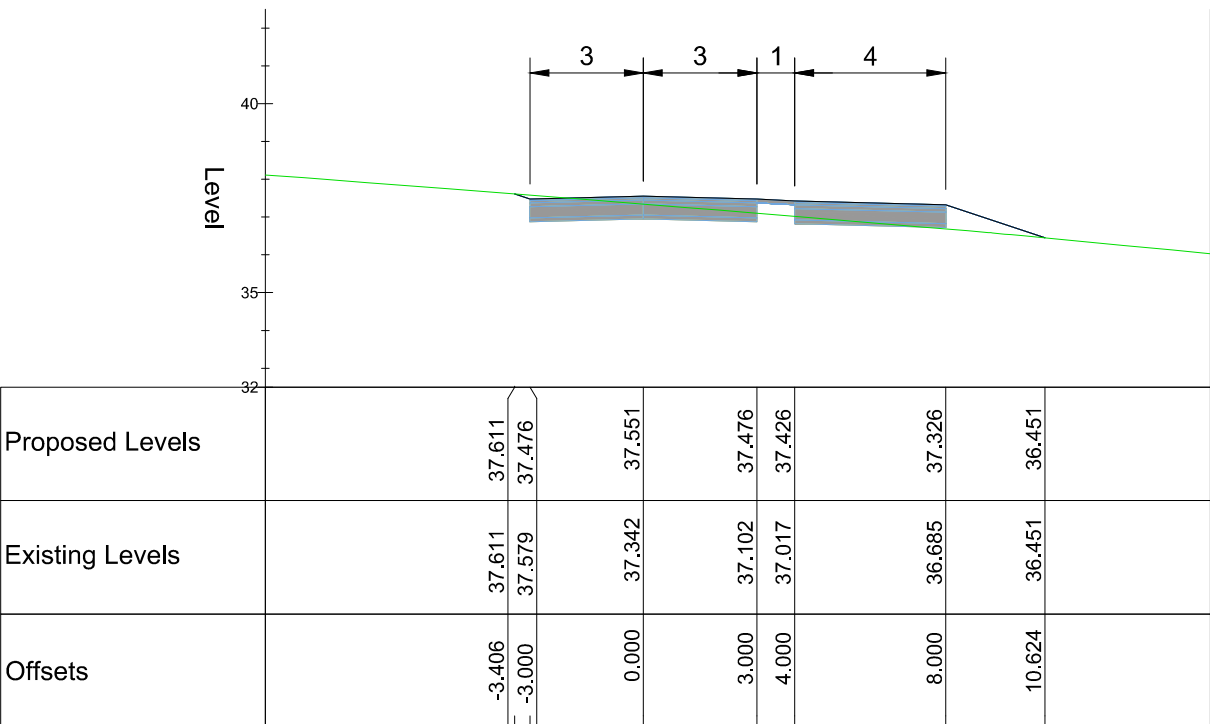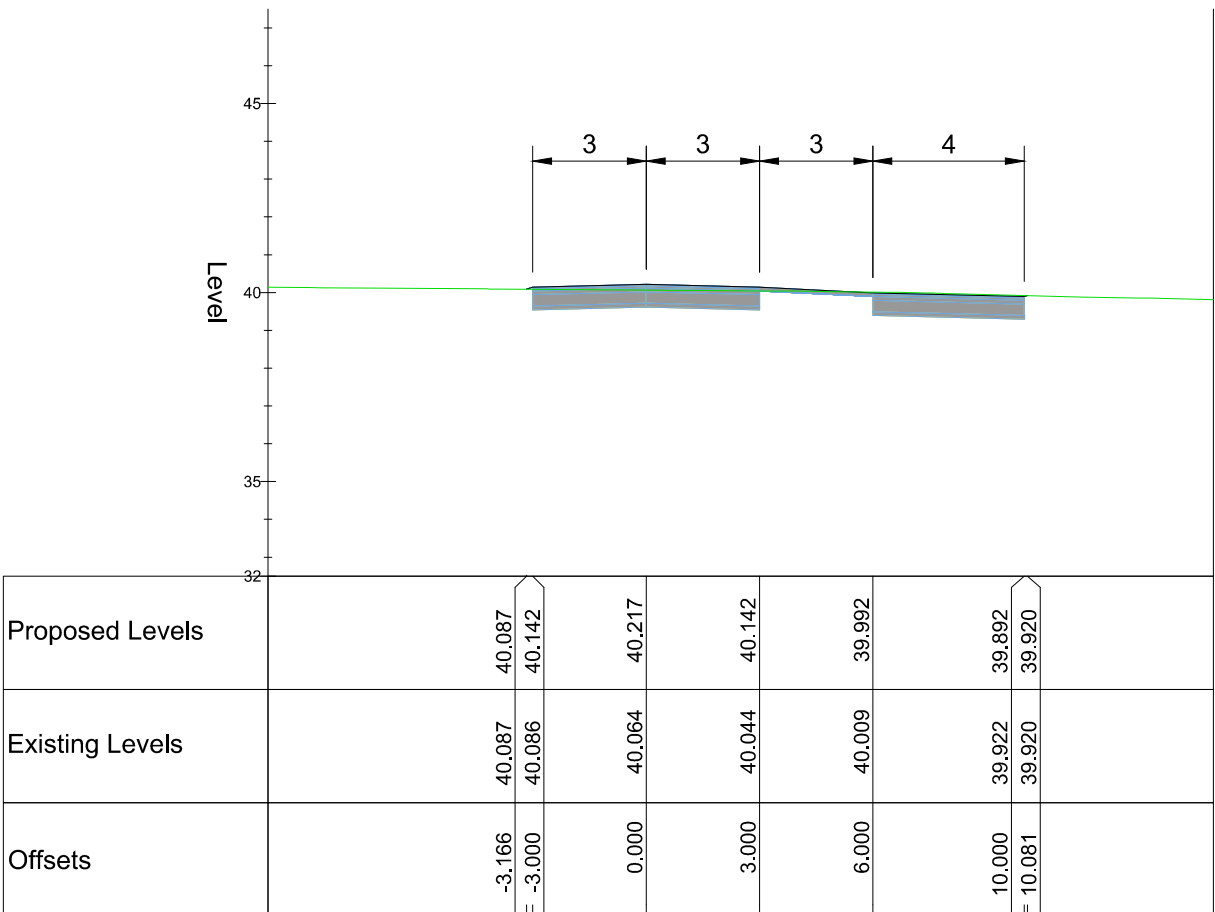

ALL DIMENSIONS ARE IN MILLIMETRES
UNLESS OTHERWISE STATED

Reproduced by permission of Ordnance Survey on behalf of HMSO.
© Crown Copyright and database right 2020. All rights reserved.
Ordnance Survey Licence Number 100018036.