



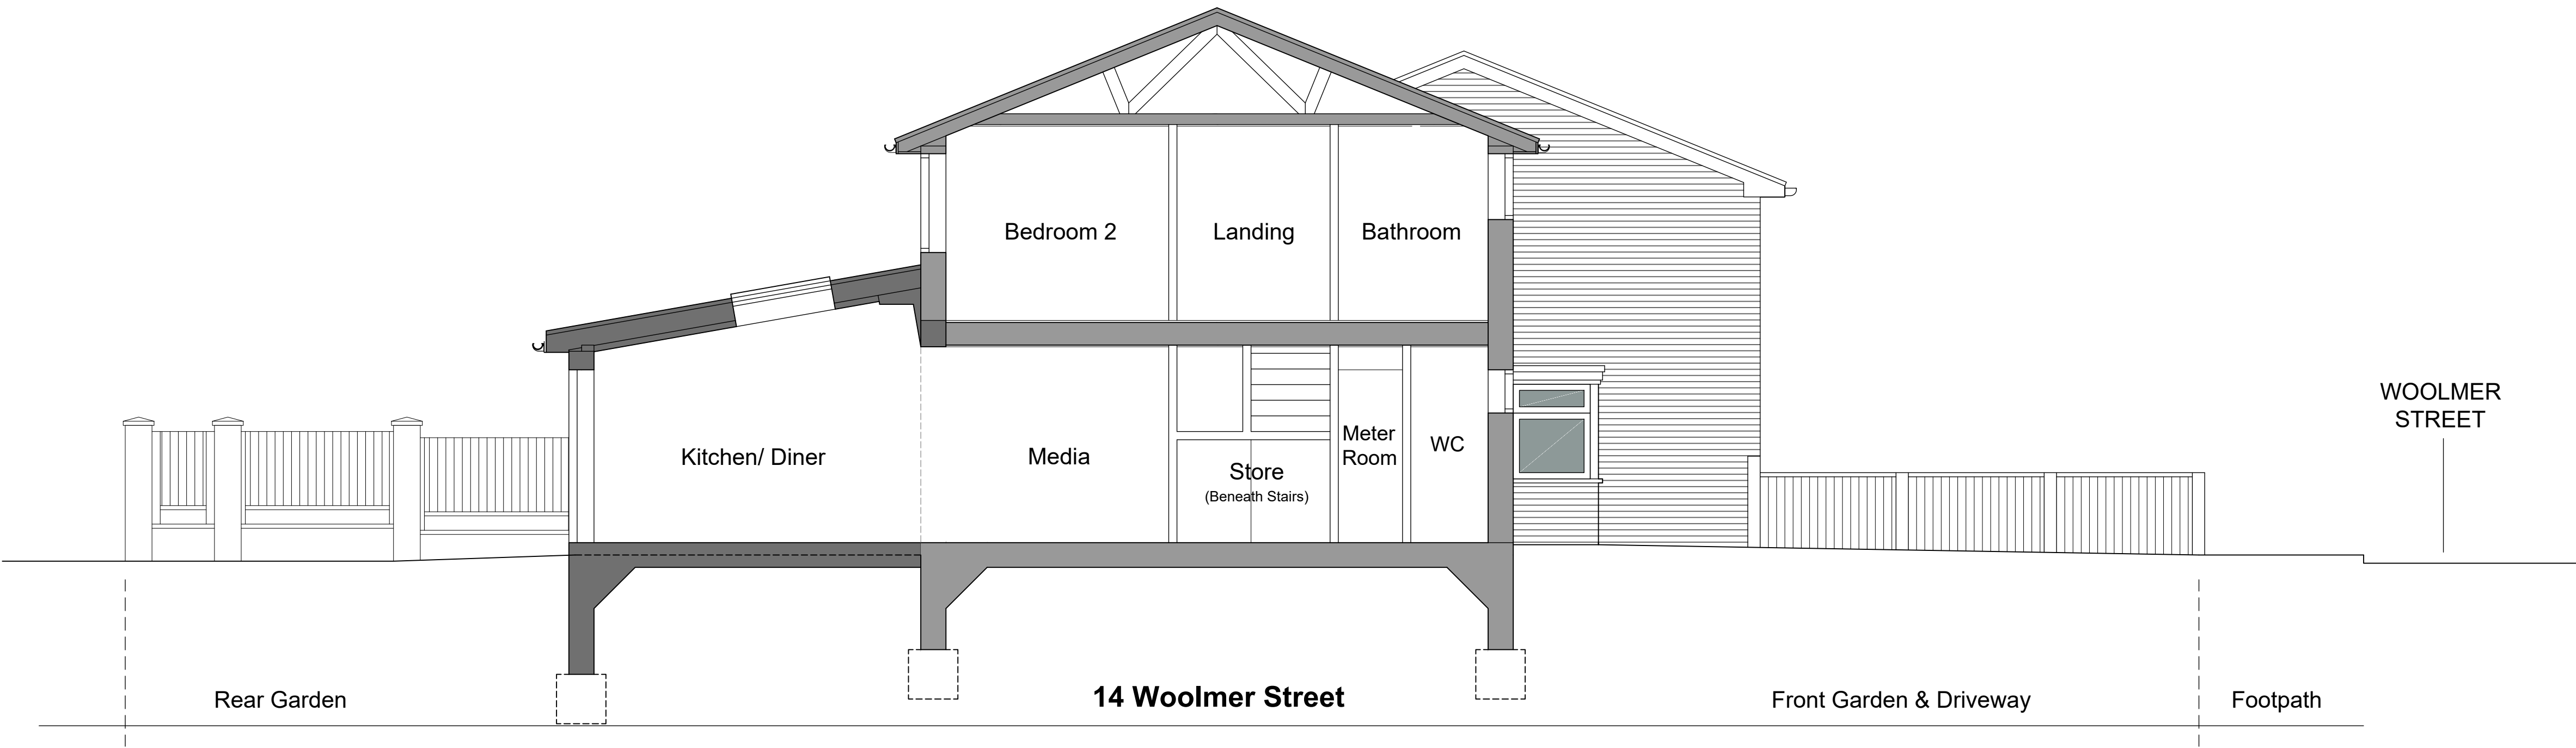

MATERIALS LEGEND

- 1. DPC - Damp Proof Course
- 2. Engineering Bricks, Class A
- 3. Brickwork, to match existing)
- 4. Aluminum framed glazed door, PPC
- 5. Aluminum framed glazed windows, PPC
- 6. Aluminum framed bifold glazed doors, PPC
- 7. Concrete roof tiles, to match existing
- 8. Metal framed glazed rooflight
- 9. Timber fascia board, painted
- 10. Lead flashing
- 11. Rainwater gutter, uPVC
- 12. Rain water pipe (RWP), uPVC
- 13. Soil Vent Pipe (SVP)
- 14. Metal flue (extract)
- 15. External wall mounted lighting
- 16. External water tap
- 17. External power supply

Proposed North Sectional Elevation

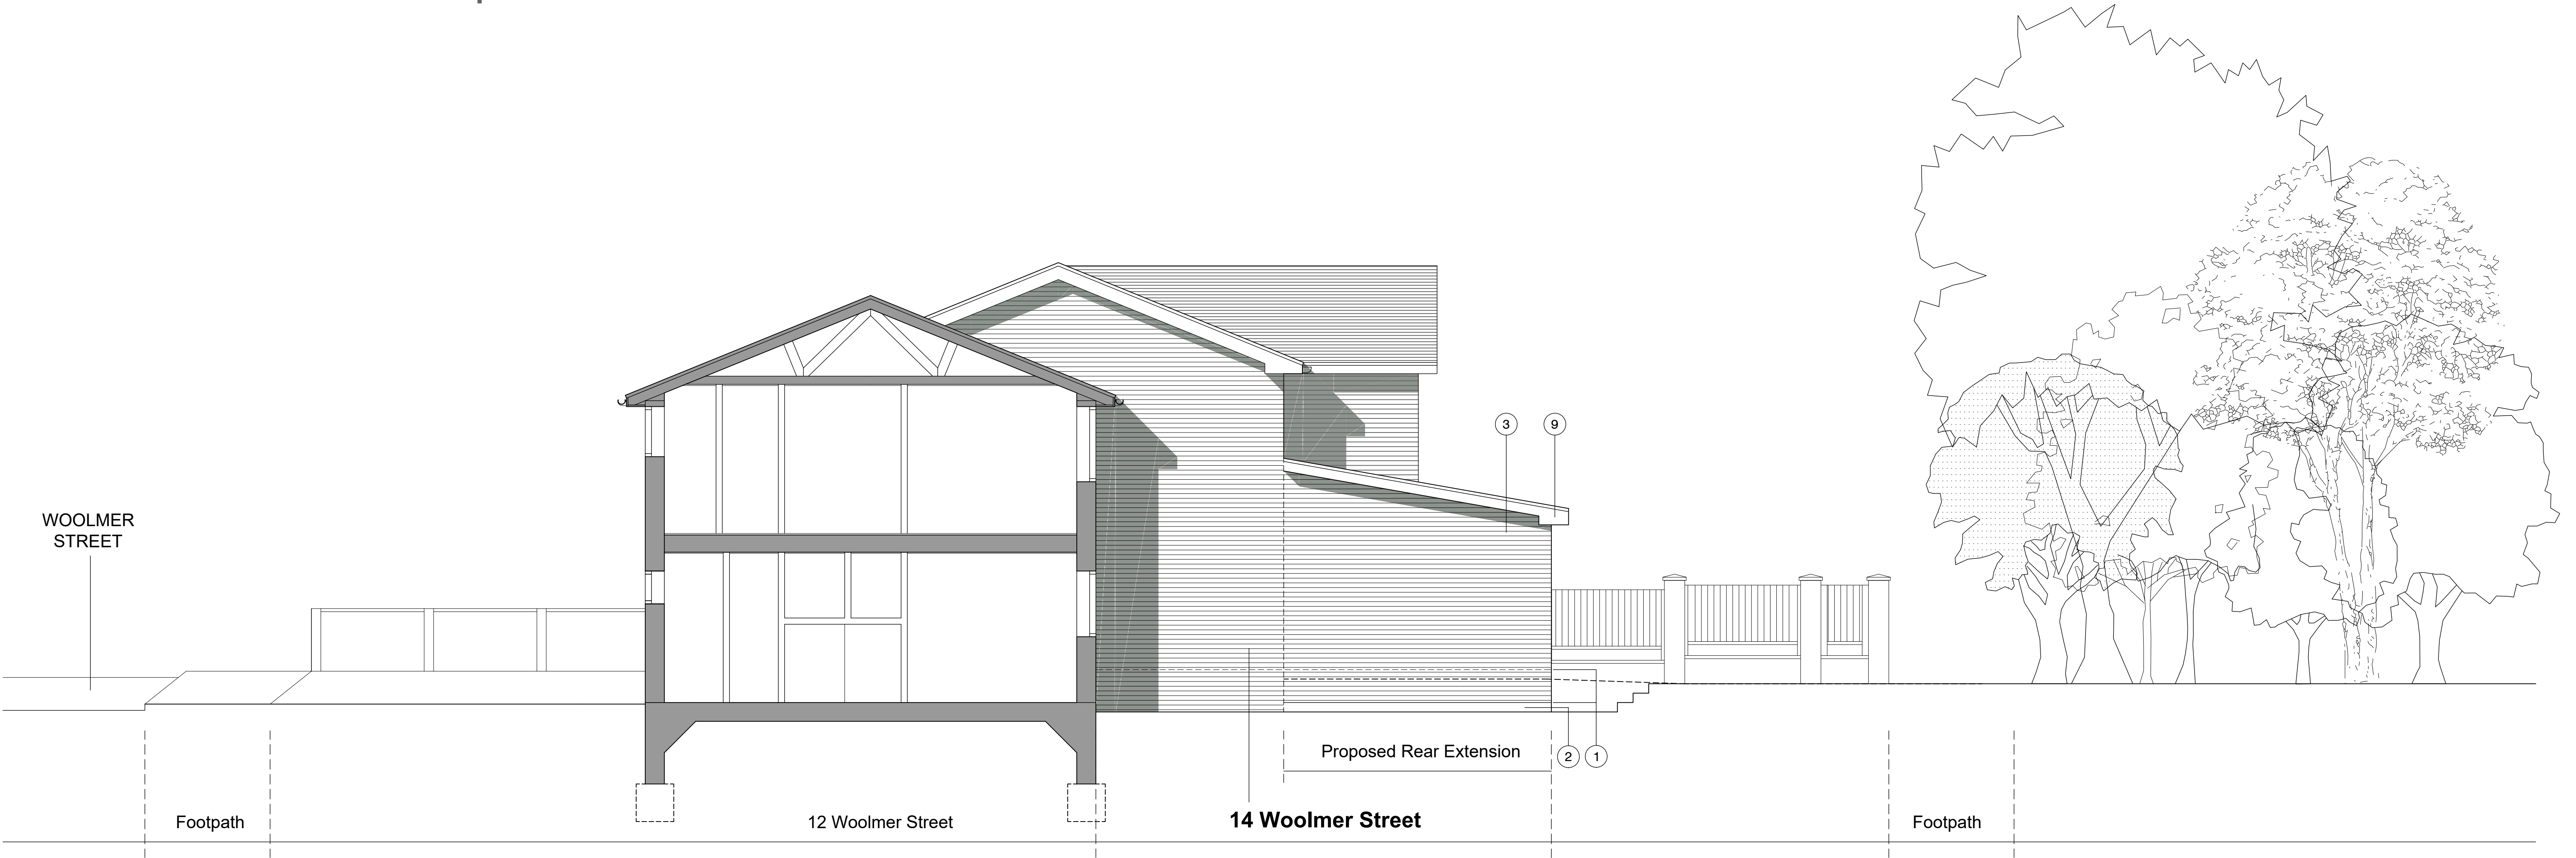

Proposed South Sectional Elevation