
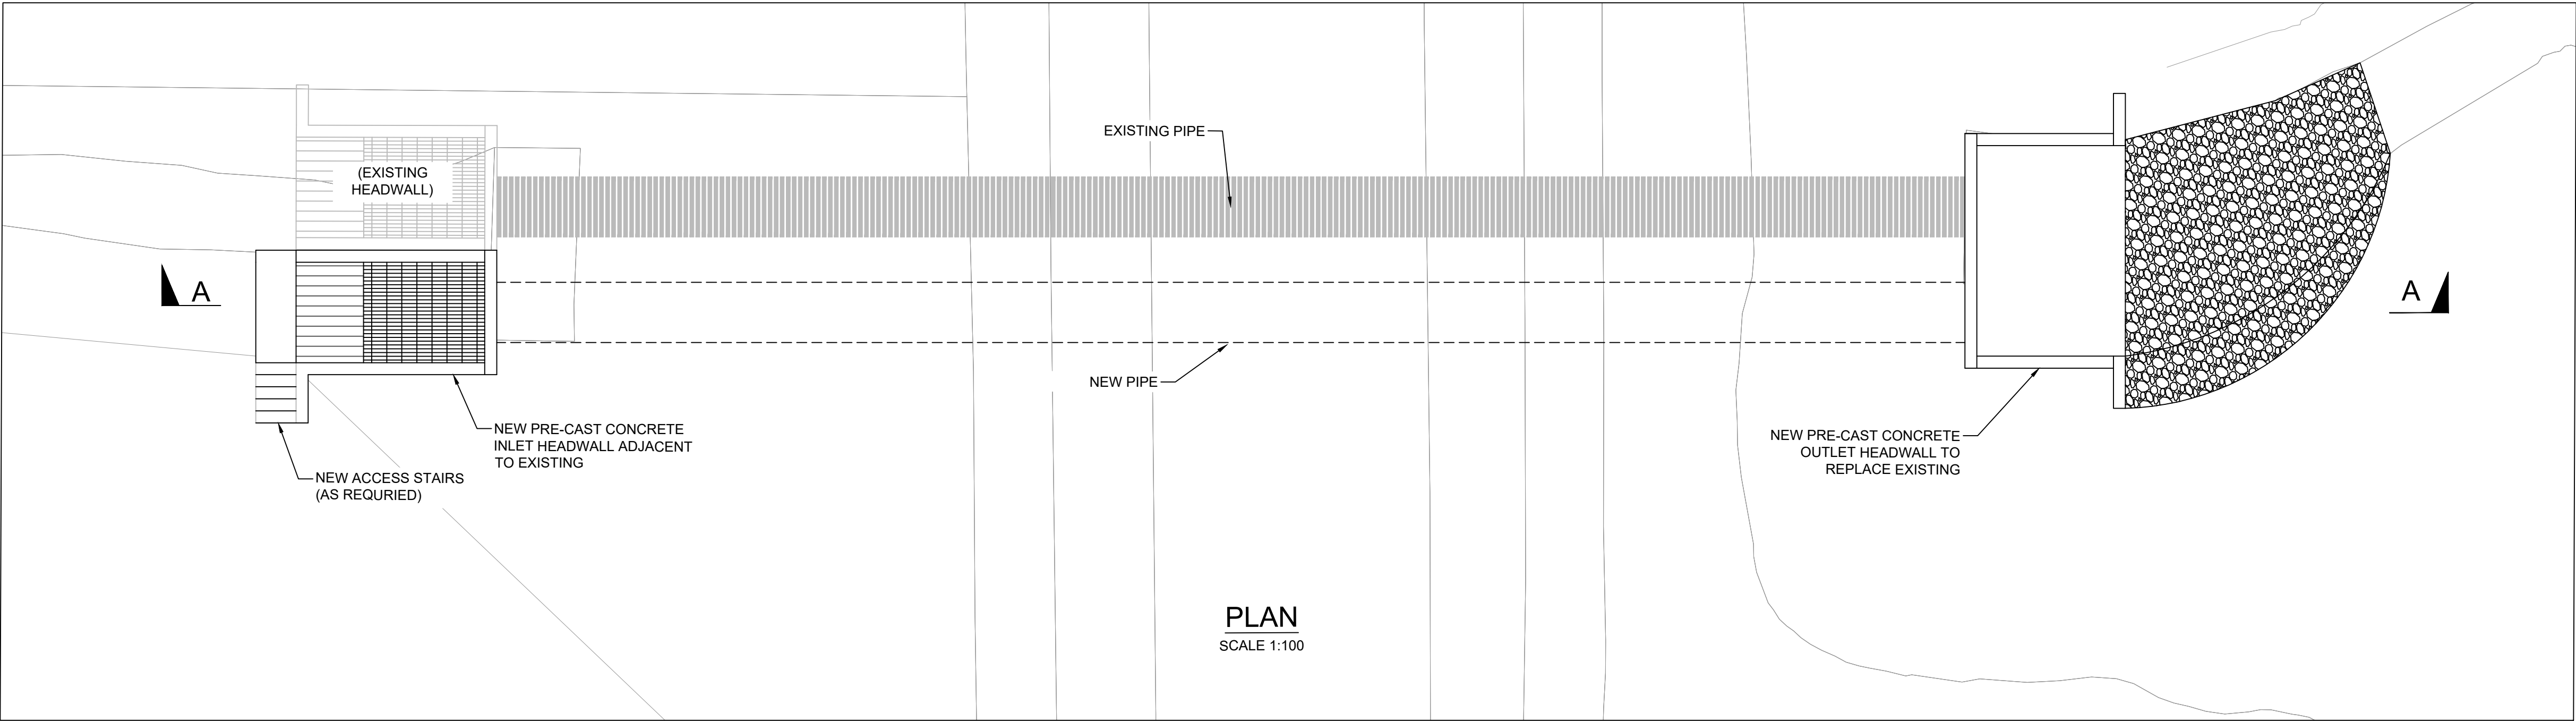


- NOTES:
- THIS DRAWING SHOULD BE READ IN CONJUNCTION WITH CIVIL SPECIFICATION REF: TBC.
 - EXISTING UTILITIES NOT SHOWN FOR CLARITY. FOR EXISTING UTILITIES REFER TO UTILITY PROVIDERS.

SAFETY, HEALTH AND ENVIRONMENTAL INFORMATION

In addition to the hazards/ risks normally associated with the types of work detailed on this drawing, all significant residual risks (moderate to very high) are indicated on the drawing with warning triangles. the risk register, in its entirety, is available on drawings HTR-ATK-ZZ-ZZ-DR-HS-0001 to 0007. The reference numbers shown against each triangle will correlate to risks shown on these schedules.

Environmental Risks are not shown on the drawings and reference should be made to the following Document – HTR-ATK-XX-XX-RP-Z-0069 Outline Environmental

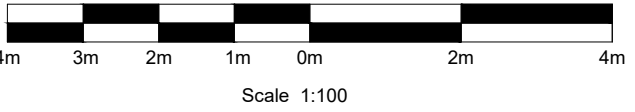

C01	CC	JRC	RW	JF	Planning Drawings for Comment	10/08/20
A1	HD	ID	ID	JF	FOR PLANNING	10/11/20
C02	HD	ID	JF	JF	FOR PLANNING	10/11/20
A1	Rev. Status	Dm By	Ckd By	Rev By	Auth By	Date

ATKINS
Member of the SNC-Lavalin Group

Aztec West
500 Park Avenue
Almondsbury
Bristol
BS32 4RZ

Tel: +44 (0)1454 662000
Fax: +44 (0)1454 663333
www.atkinsglobal.com

Copyright © Atkins Limited (2020)

Drawing Suitability:	Initial non-contractual code	Status:	A1
----------------------	------------------------------	---------	----

Contractors Drawing Number:	HTR	-ATK-	PI	-BR-	DR-	C	0020
Project	Originator	Volume	Location	Type	Role	Number	

Telephone: Havant (023) 9249 9888
Fax: Havant (023) 9245 3632
Website: www.portsmouthwater.co.uk
Registered Office: PO Box 8 West Street
Havant Hampshire PO9 1LG
REGISTERED IN ENGLAND No. 2536455

Project Ref. No:	Sheet:	Scale:	Sheet Size:
HTR	1 of 1	AS SHOWN	A1

Project Title:
HAVANT THICKET RESERVOIR

Drawing Title:
**BEDHAMPTON TO RESERVOIR PIPELINE CULVERT IMPROVEMENT WORKS
TYPICAL CULVERT PLANNING DETAIL**

ALL DIMENSIONS ARE IN MILLIMETRES UNLESS OTHERWISE STATED	Reproduced by permission of Ordnance Survey on behalf of HMSO. © Crown Copyright and database right 2019. All rights reserved. Ordnance Survey Licence Number 100018036.	Portsmouth Water Drawing Number:	Rev: C02
---	--	----------------------------------	-------------