



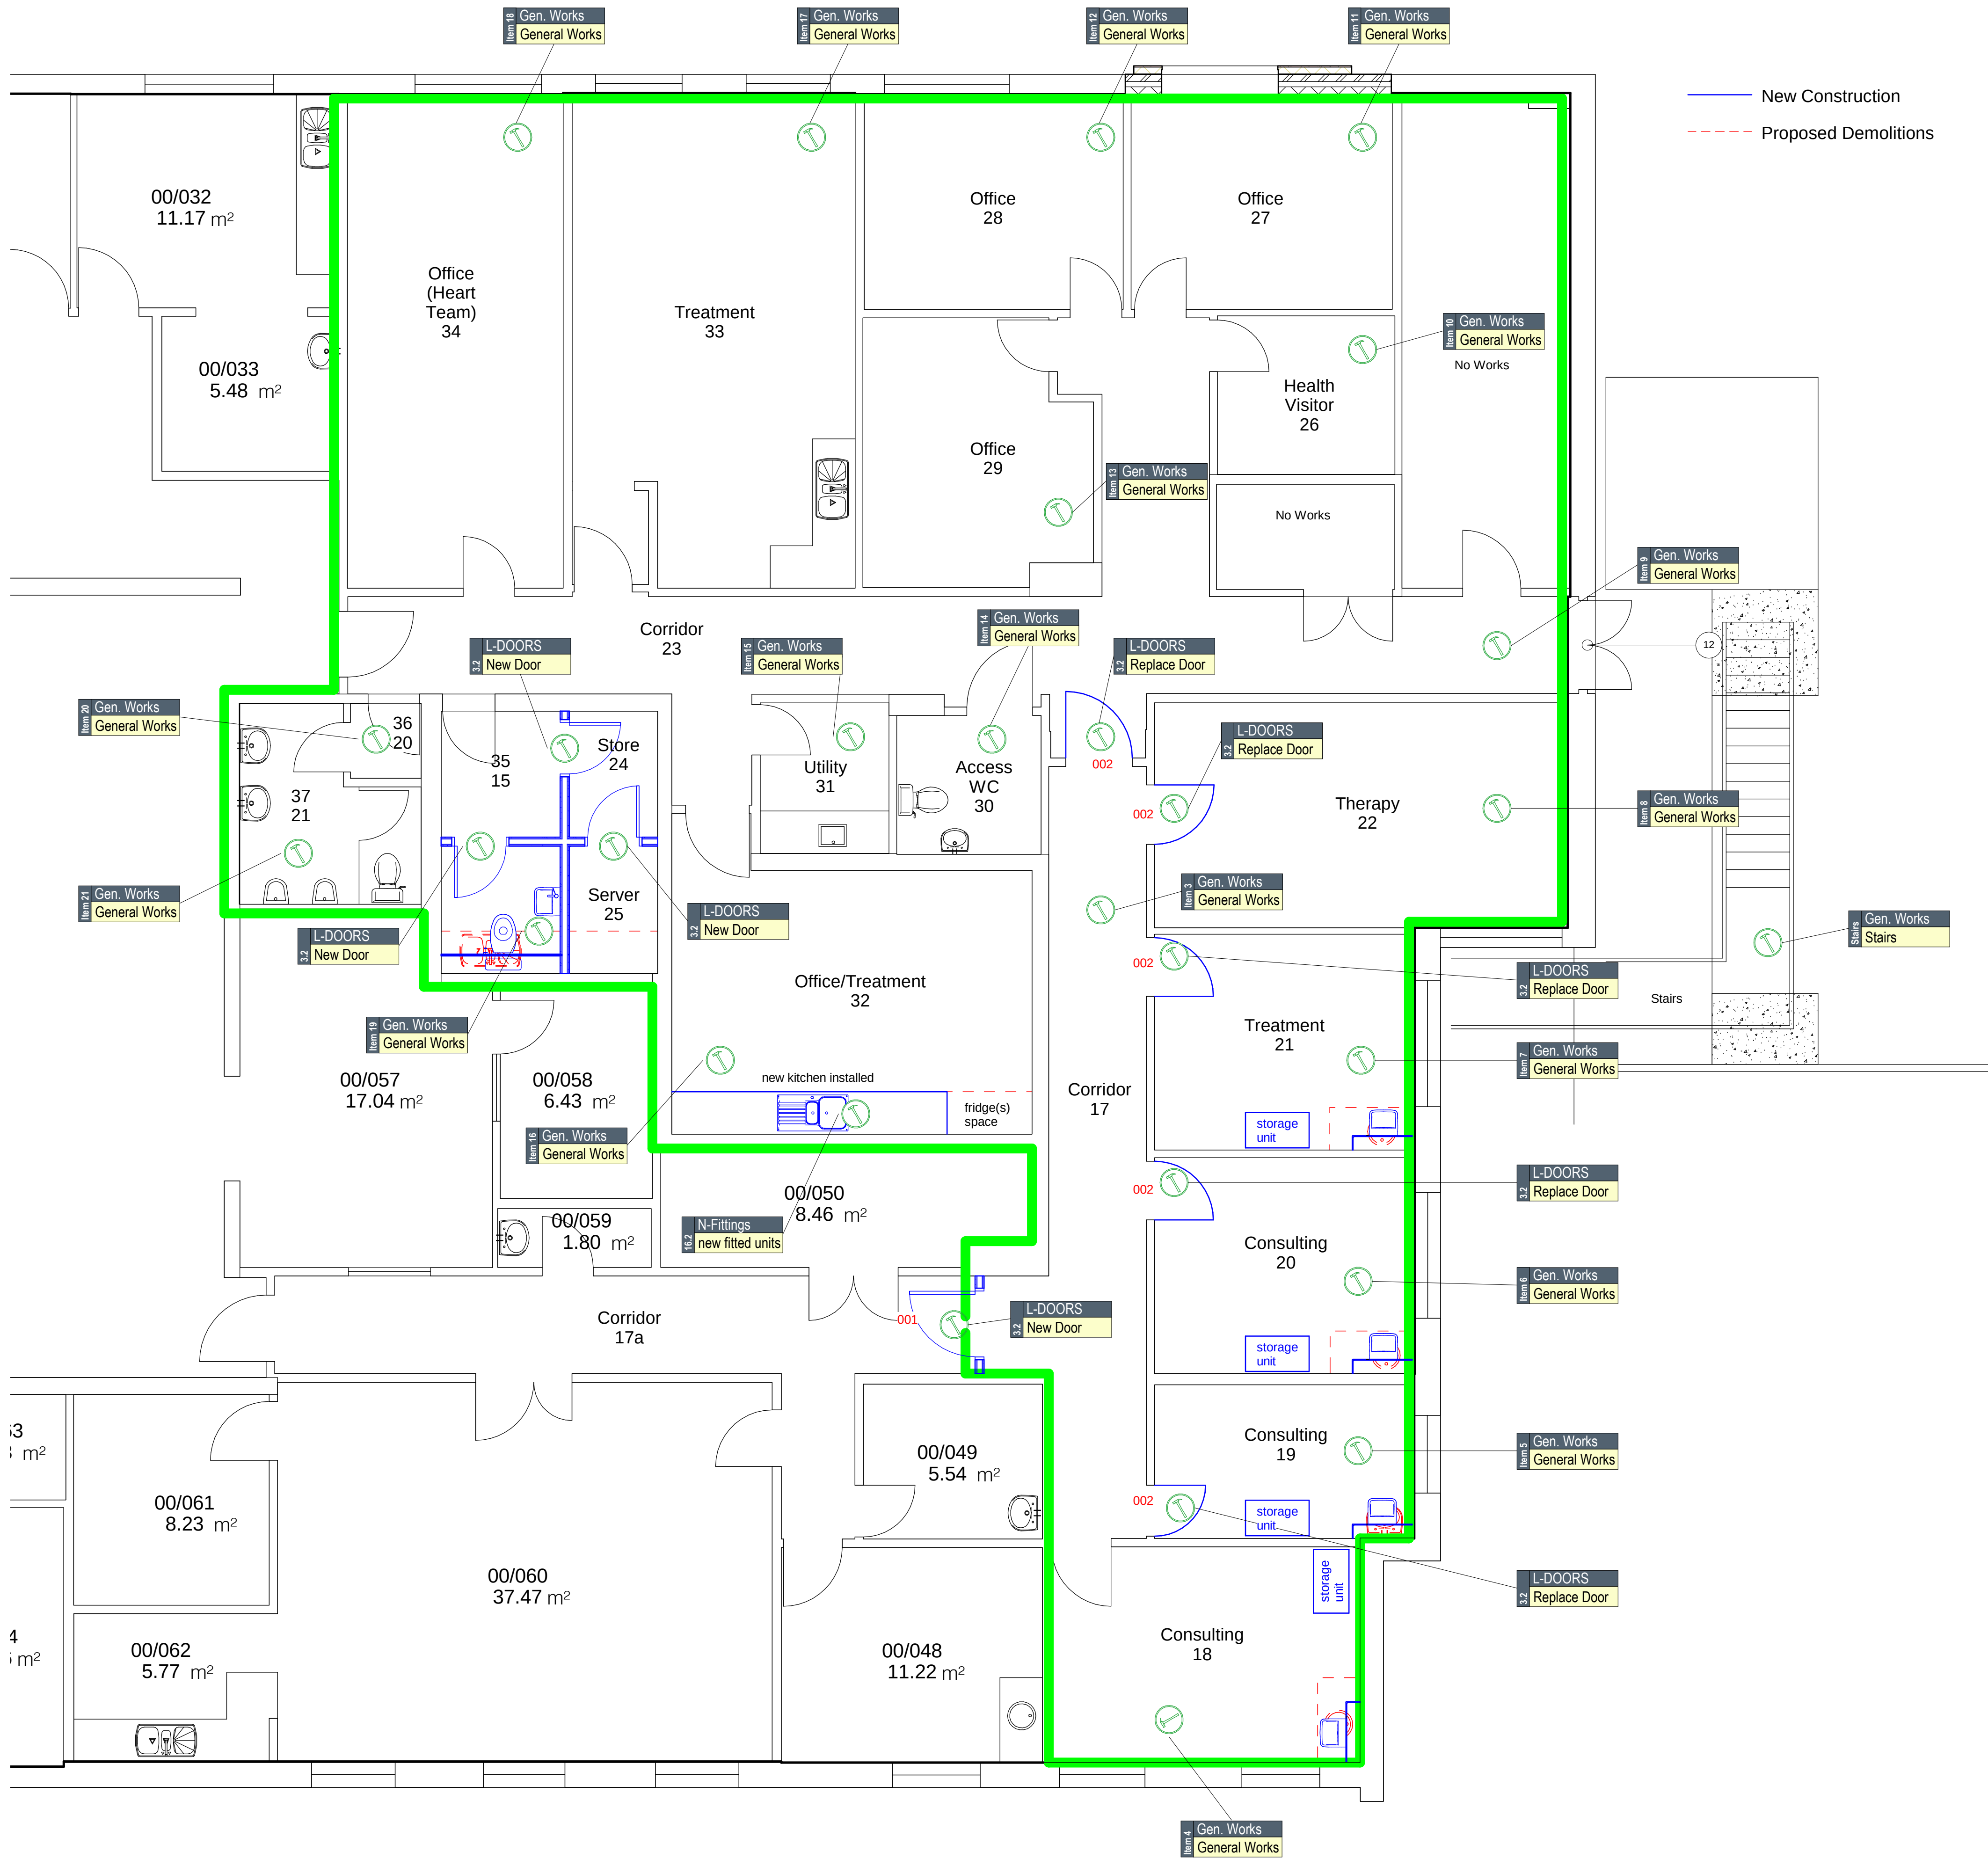

Schedule of Works, by Elements			
ID	Room	Title	Works
Gen. Works			
Item 3	Corridor	General Works	Carry out works as Works Schedule Item 3
Item 4	Consulting	General Works	Carry out works as Works Schedule Item 4
Item 5	Consulting	General Works	Carry out works as Works Schedule Item 5
Item 6	Consulting	General Works	Carry out works as Works Schedule Item 6
Item 7	Treatment	General Works	Carry out works as Works Schedule Item 7
Item 8	Therapy	General Works	Carry out works as Works Schedule Item 8
Item 9	Corridor	General Works	Carry out works as Works Schedule Item 9
Item 10	Health Visitor	General Works	Carry out works as Works Schedule Item 10
Item 11	Office	General Works	Carry out works as Works Schedule Item 11
Item 12	Office	General Works	Carry out works as Works Schedule Item 12
Item 13	Office	General Works	Carry out works as Works Schedule Item 13
Item 14	Access WC	General Works	Carry out works as Works Schedule Item 14
Item 15	Utility	General Works	Carry out works as Works Schedule Item 15
Item 16	Office/Treatment	General Works	Carry out works as Works Schedule Item 16
Item 17	Treatment	General Works	Carry out works as Works Schedule Item 17
Item 18	Office (Heart Team)	General Works	Carry out works as Works Schedule Item 18
Item 19	WC	General Works	Carry out works as Works Schedule Item 19
Item 20	36	General Works	Carry out works as Works Schedule Item 20
Item 21	37	General Works	Carry out works as Works Schedule Item 21
Stairs	Stairs	Stairs	Create new external steel staircase for access to roof space including all concrete pads/bases as required.
L-DOORS			
3.2	Consulting	Replace Door	Replace door as works item 3.2
3.2	Consulting	Replace Door	Replace door as works item 3.2
3.2	Treatment	Replace Door	Replace door as works item 3.2
3.2	Corridor	Replace Door	Replace door as works item 3.2
3.2	Corridor	Replace Door	Replace door as works item 3.2
3.2	Corridor	New Door	Install new door and partition as works item 3.2
3.2	Store	New Door	Install new door and partition as works item 3.2
3.2	WC	New Door	Install new door and partition as works item 3.2
3.2	Server	New Door	Install new door and partition as works item 3.2
3.2	Therapy	Replace Door	Replace door as works item 3.2
N-Fittings			
16.2	Office/Treatment	new fitted units	Install new kitchen units etc as per works schedule item 16.2

1	KR	External staircase added	17/02/23
0	KR	Tender Issue	As Titleblock
rev	drn	description	date

TENDER

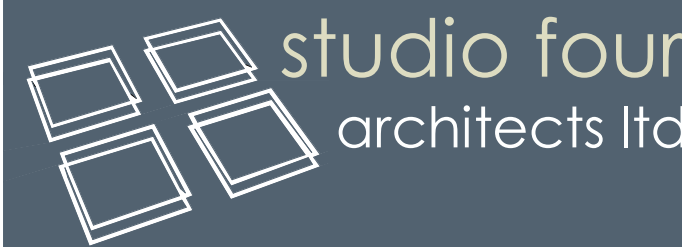

studio four
architects ltd

Taligate Estates, Stanbridge Earls, Romsey SO51 0HE
T: 01794 511255
romsey@studiofourarchitects.co.uk
www.studiofourarchitects.com

client	NHS Property Services Ltd
project	Waterlooville Health Centre, Improvements
title	Internal Works

scale	1 : 50	paper	A1	drawn	KR
date	10/03/23	job no.	42066	dwg. no.	504
rev. no.	1				

file: P:\My Documents\Projects\Waterlooville HCS\1.dwg