
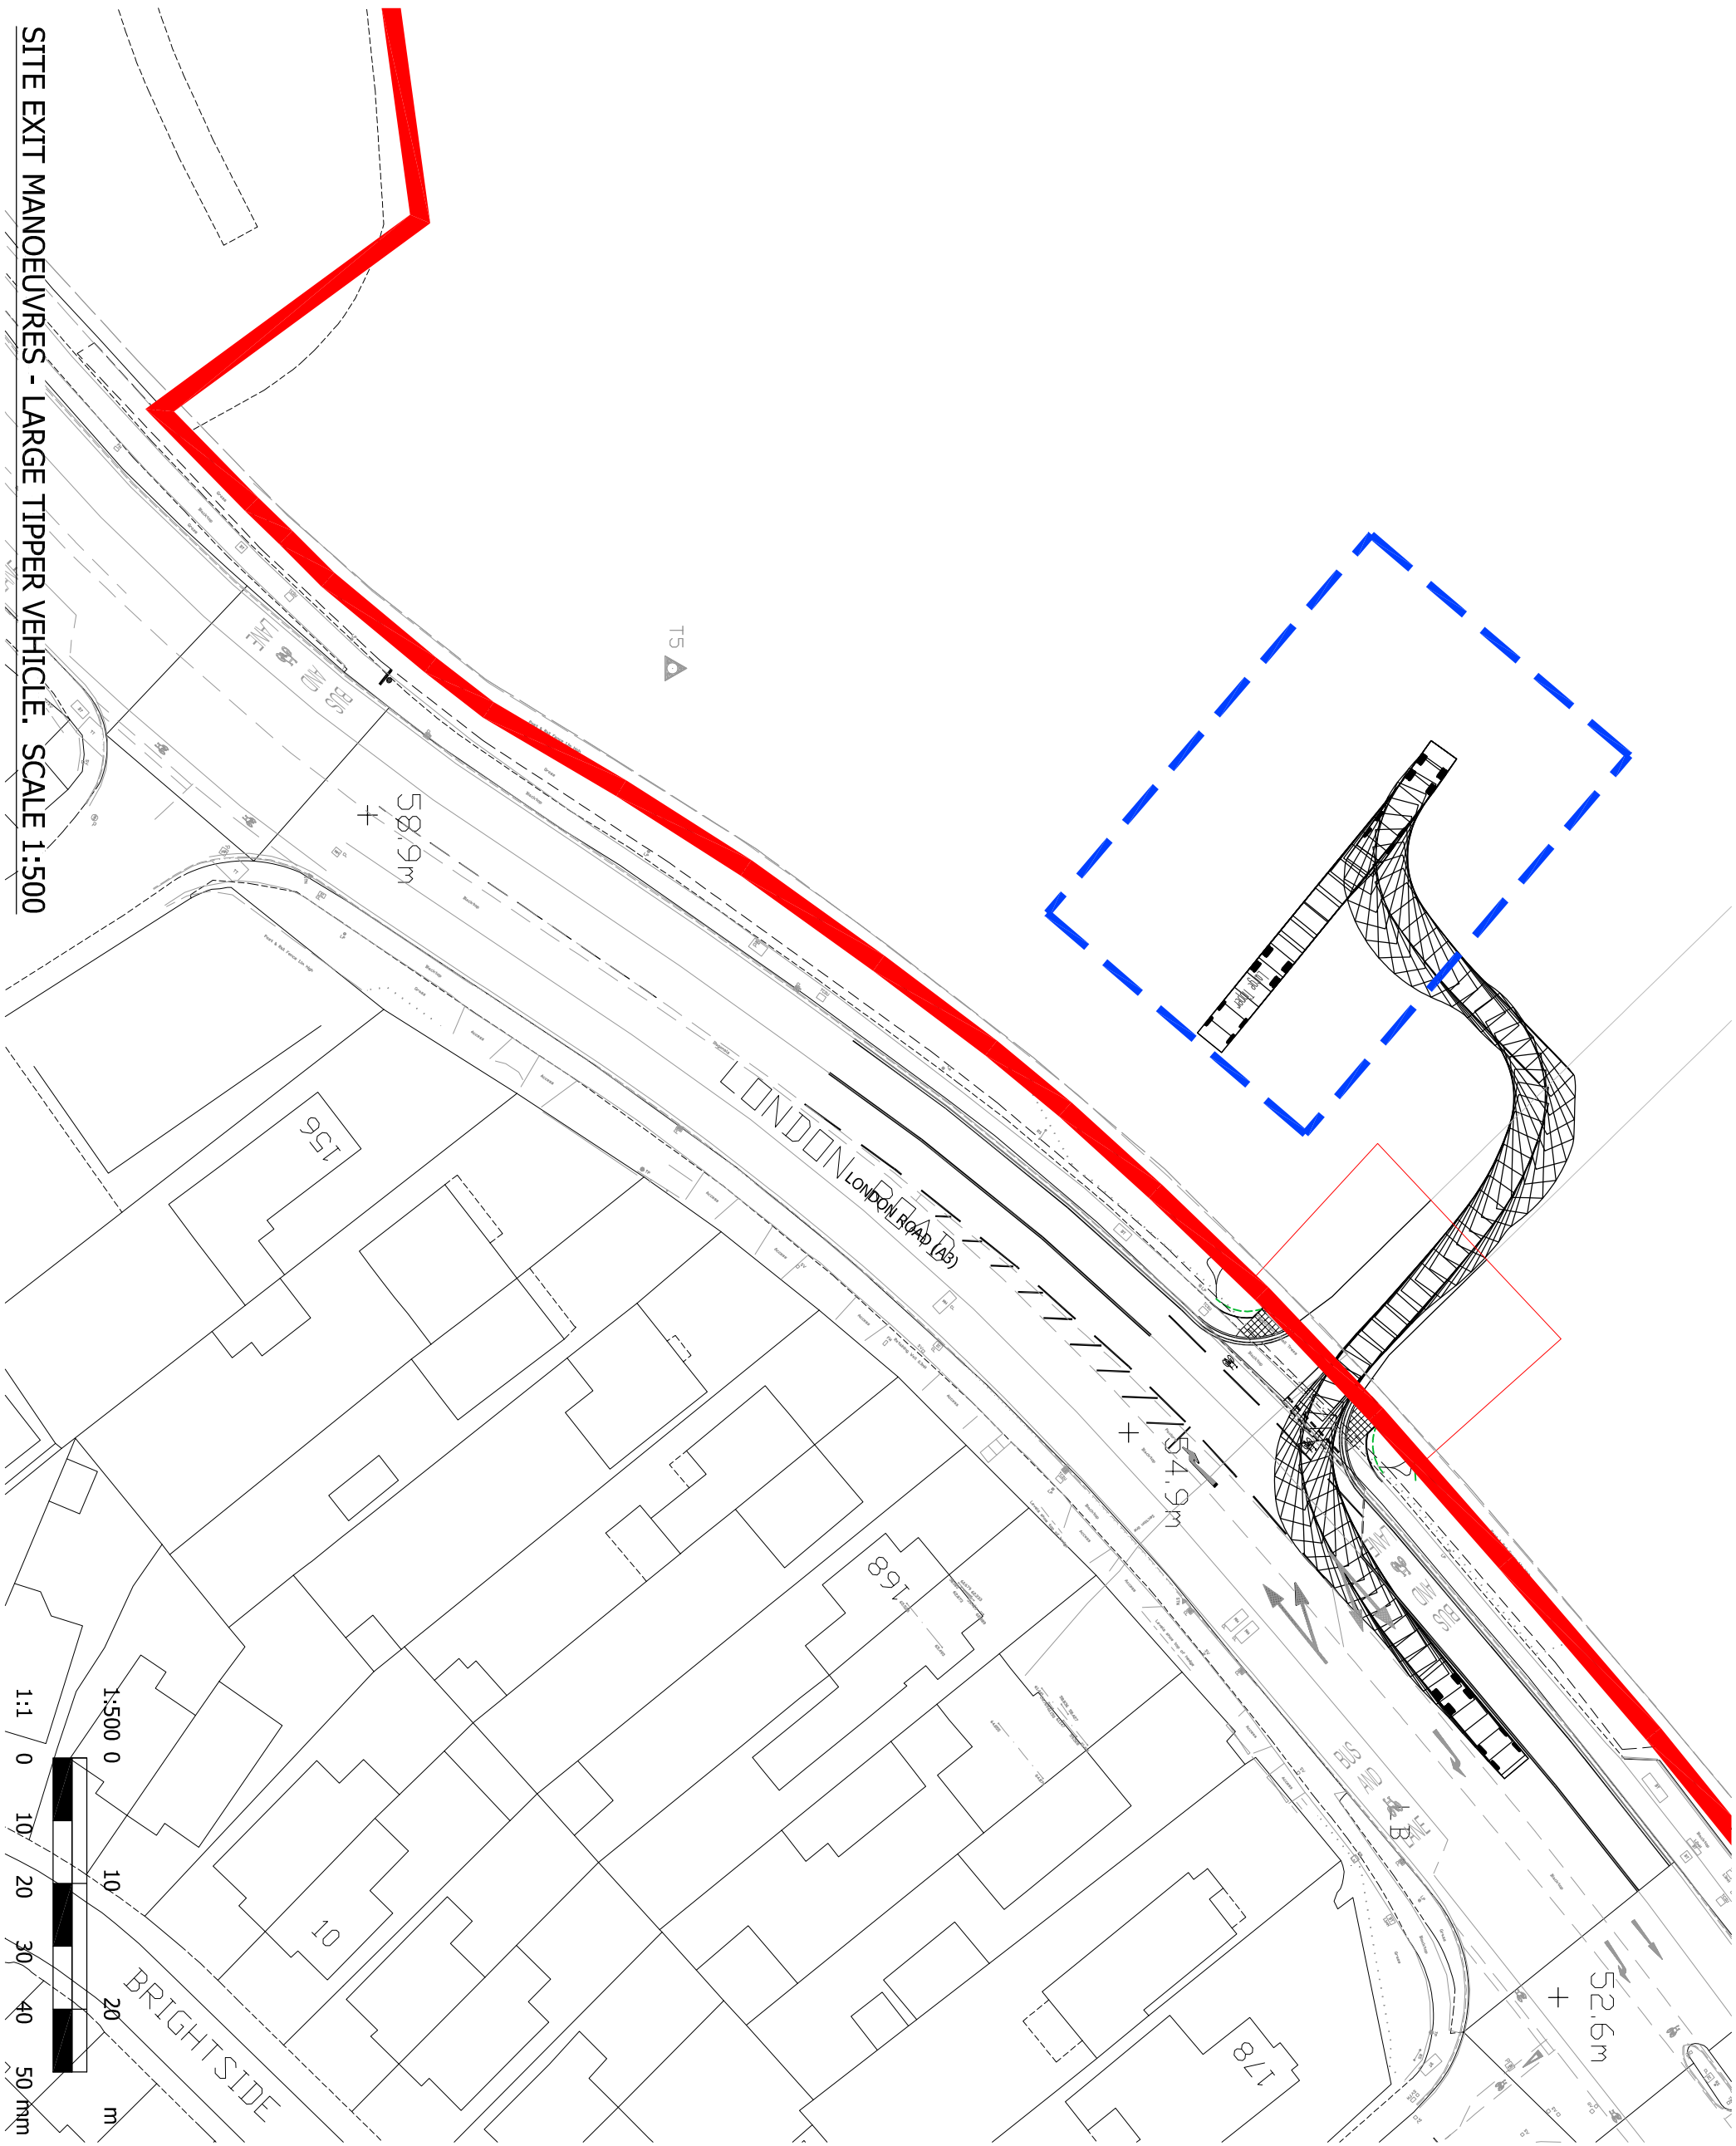
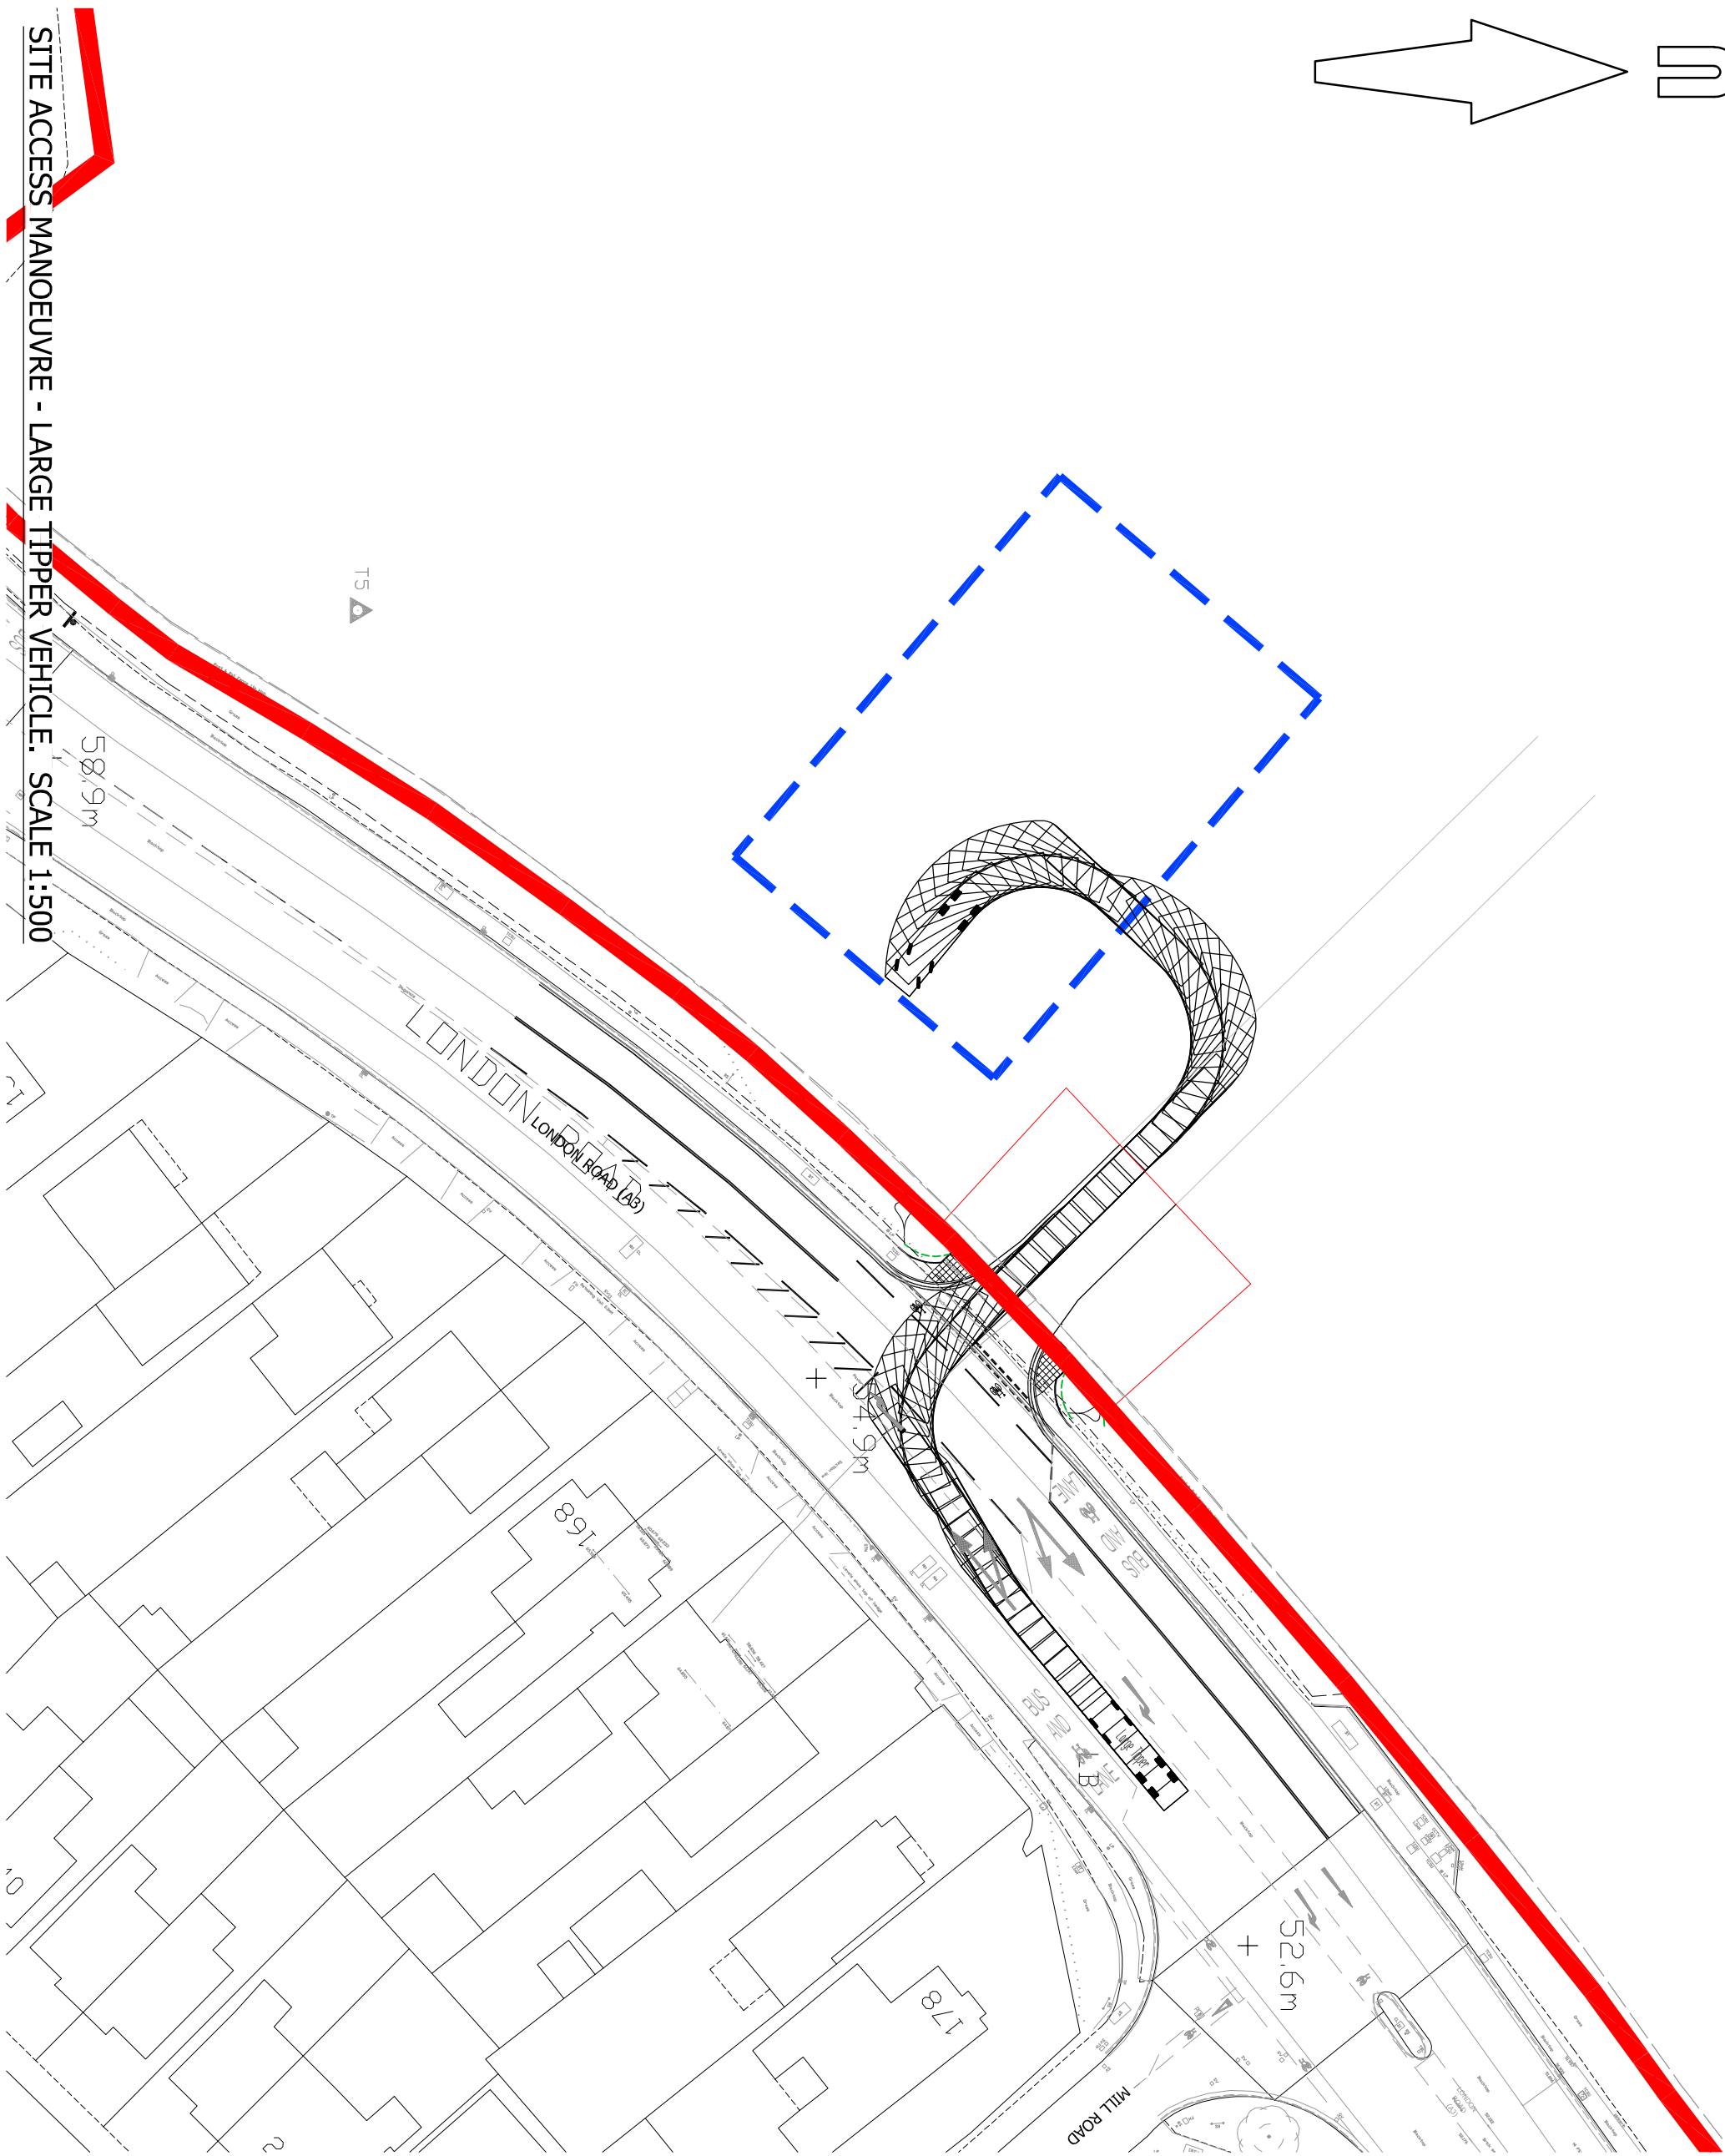
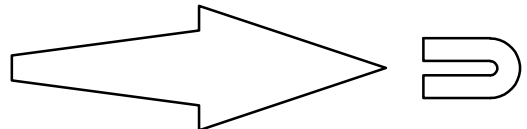
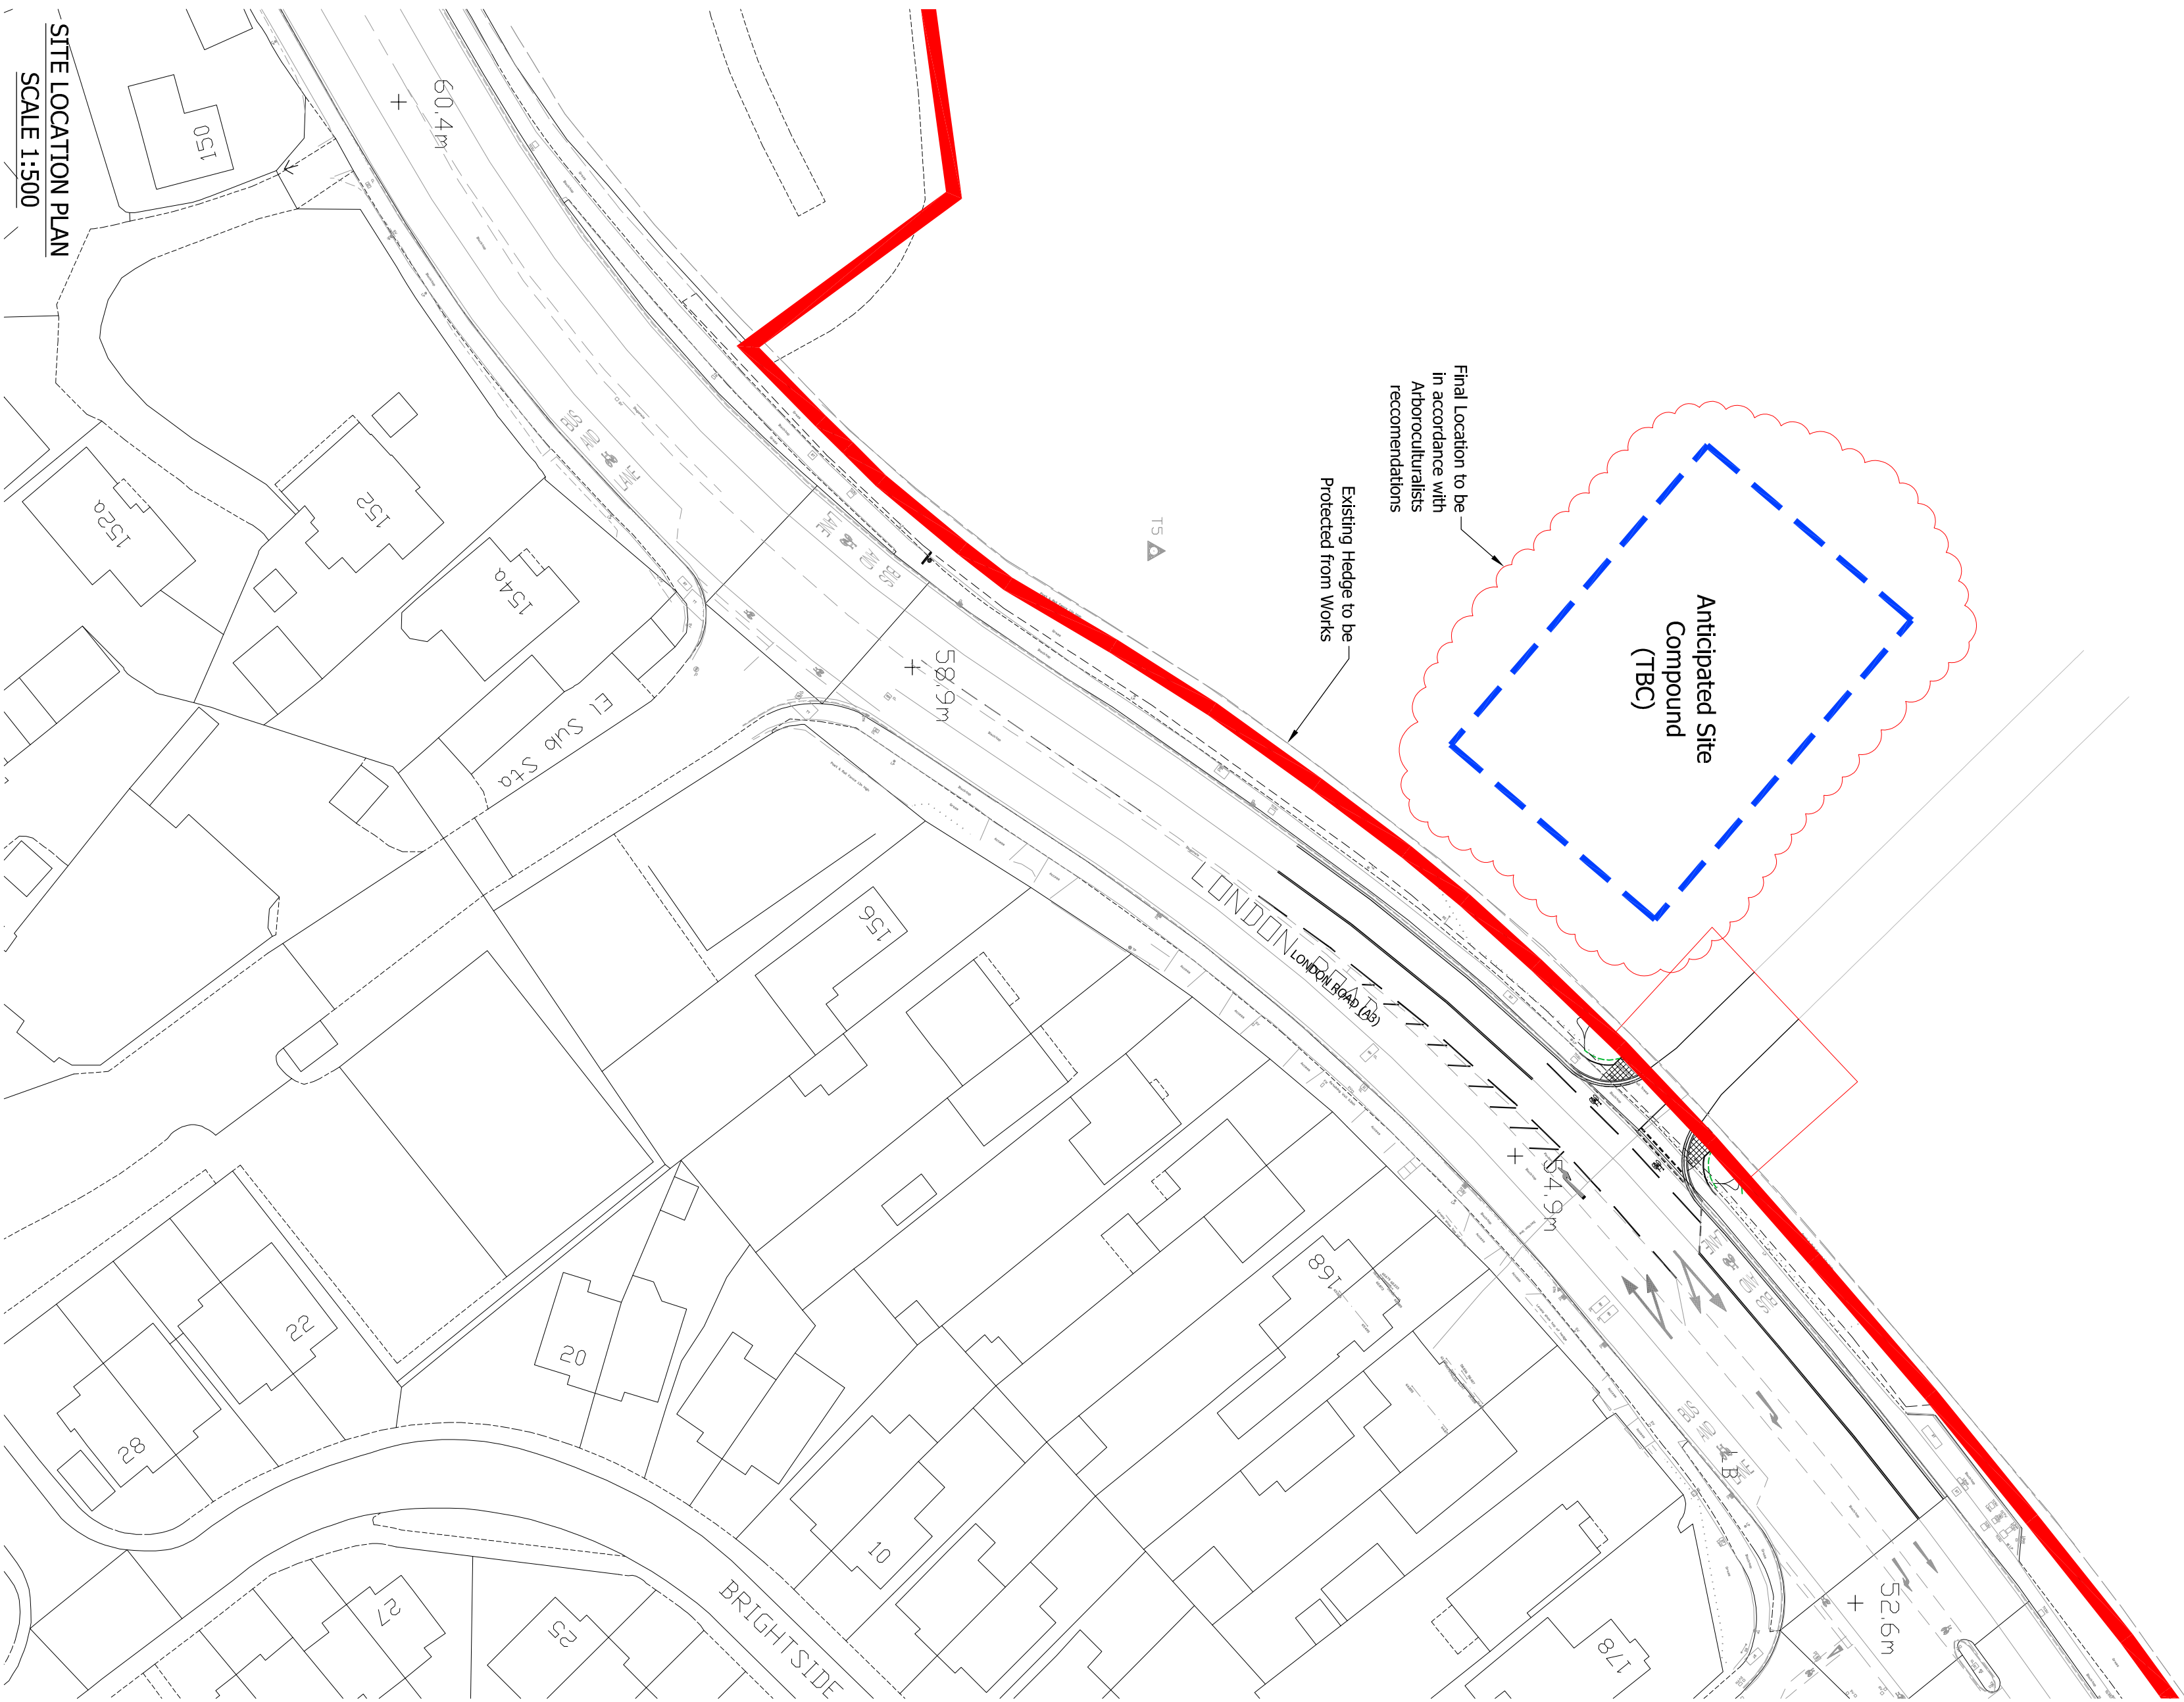


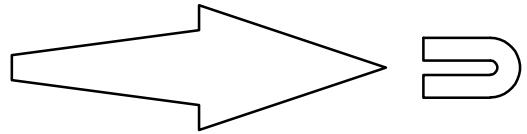



© Mayer Brown Limited Copyright. The drawings, information and data recorded in this document ("the information") is the property of Mayer Brown. This document may not be used, copied or reproduced in whole or part for any purpose other than which it was prepared, without the prior written consent of Mayer Brown. Any person who uses, copies or reproduces this document in whole or part for any purpose other than which it was prepared, without the prior written consent of Mayer Brown, shall be liable to Mayer Brown for any damages, including reasonable costs and expenses, incurred by Mayer Brown in connection with its defence of any claim brought against it by Mayer Brown or any third party who may use or rely upon this document or the information.

A1 ORIGINAL

© Crown copyright and database rights 2023. Ordnance Survey 0100031673.

KEY

- EXTENT OF PHASE 8 SALE BOUNDARY
- ANTICIPATED COMPOUND EXTENTS (TBC)

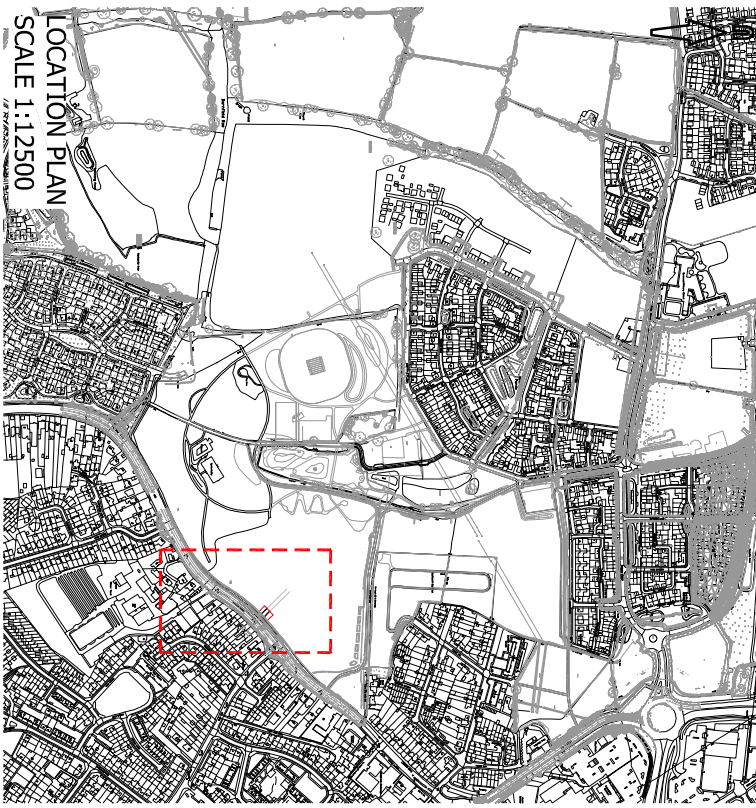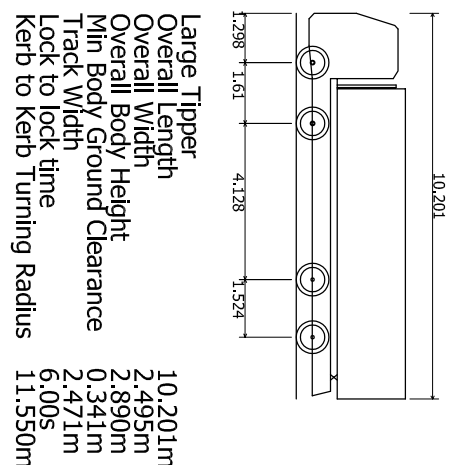

BEREWOOD


HAMPSHIRE

FOR APPROVAL

NOT FOR CONSTRUCTION

A PROJECT TITLE UPDATED. R44 22/02/2023

rev. amendment checked date

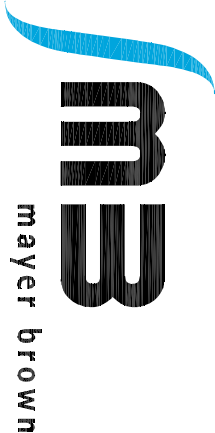

Mayer Brown Limited, Lion House
Ordnance Road, Basing, Surrey GU24 0BA
Tel: +44 (0)1252 443700 Fax: +44 (0)1252 443701
www.mayerbrown.co.uk

granger plc

project
BEREWOOD, WATERLOOVILLE
PHASE 8 DEVELOPMENT PARCEL

scale 1:500 drawn by NT checked by AH
date DECEMBER 2018 cad file TP_02.dwg

title
ANTICIPATED SITE ACCESS & COMPOUND
LARGE TIPPER VEHICLE ACCESS & EGRESS

drawing number
GTWILLE_P8/TP/02

rev. A