

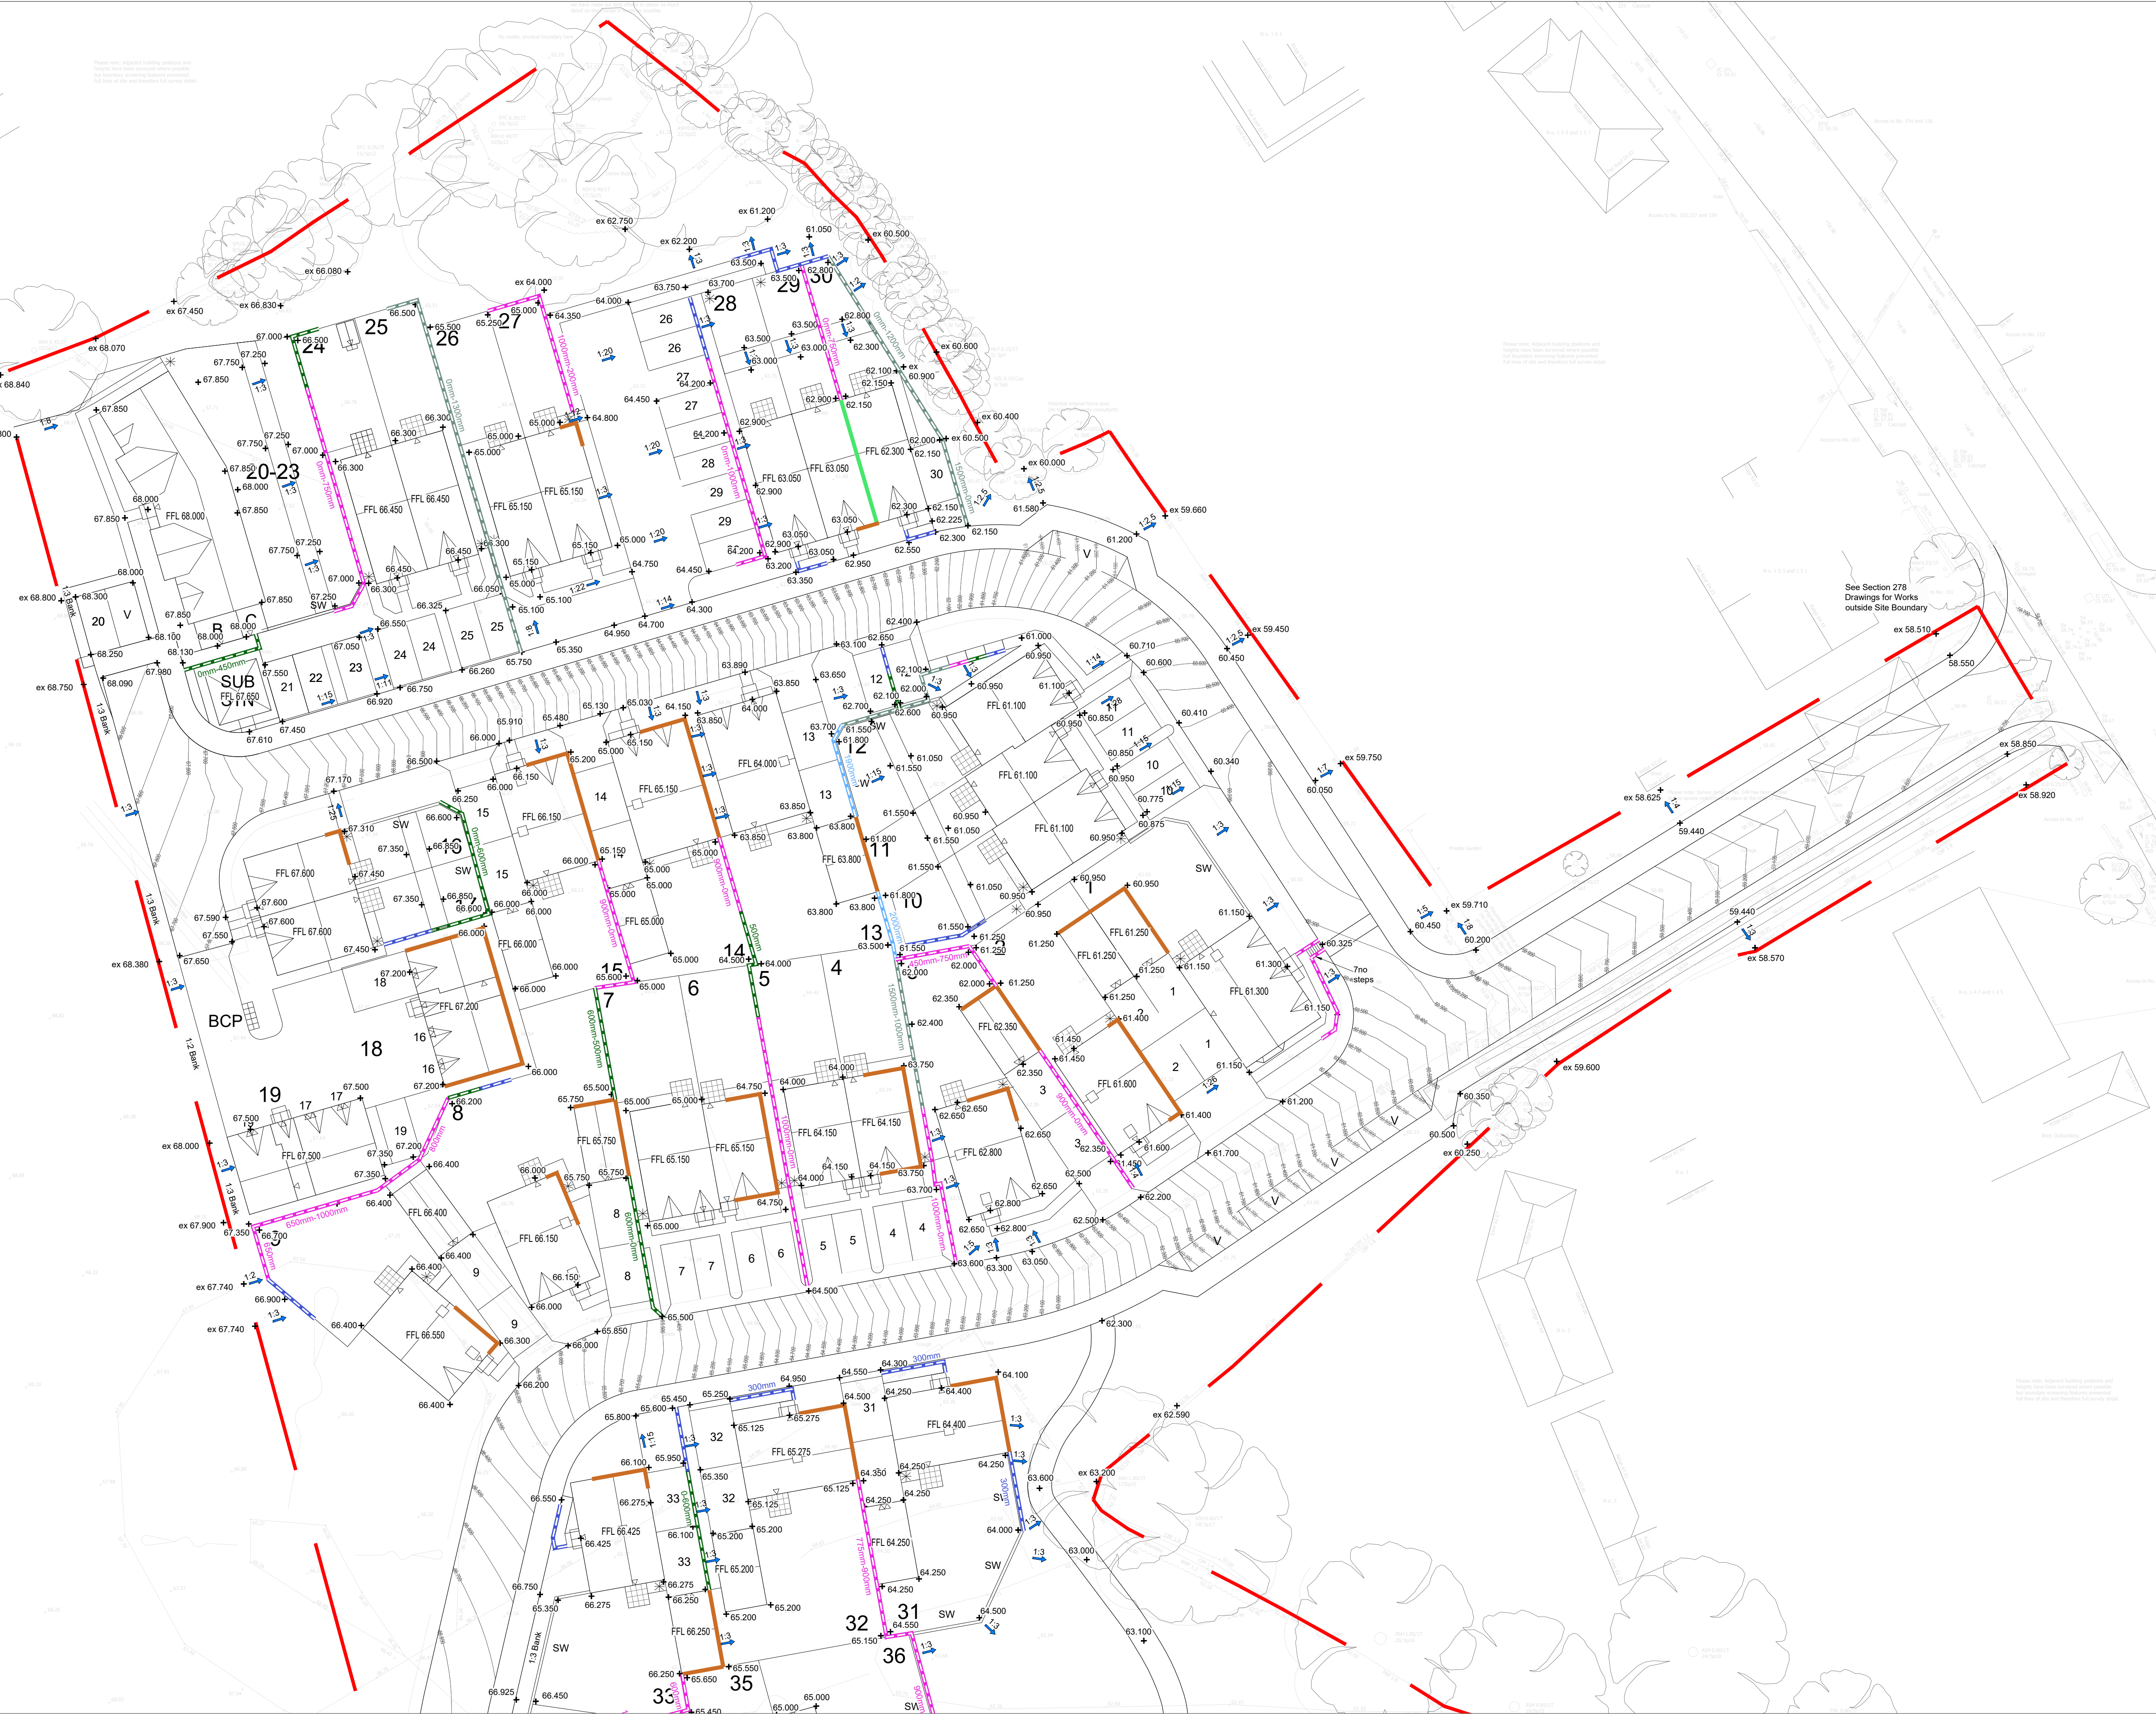


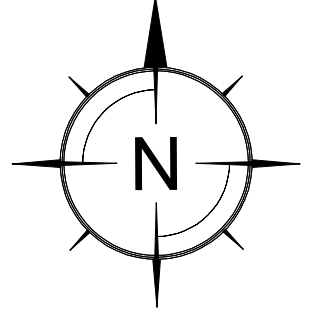

- GENERAL NOTES:
1. All dimensions to be checked on site. All details and dimensions relating to sub-Contractors work must be checked and agreed between the sub-Contractor or supplier and the general Contractor.
 2. This drawing is to be read in conjunction with all relevant Architect's and Engineer's drawings and specification.
 3. The main Contractor is responsible for ensuring the stability of the structure whilst the works are in progress.
 4. Any information given regarding existing underground services is given in good faith after consultation with the relevant authority. No liability is accepted by the Consultant and the main Contractor is responsible for obtaining and checking all information and taking due care and attention whilst undertaking the works.

Key:

- 26.18 + Existing Topographical Survey Level
- 25.900 + Proposed Level
- 1:80 Proposed Gradient & direction of fall
- FFL Finished Floor Level
- Extra facing brickwork to building
- Step between buildings
- Small garden rollover bank
- up to 300mm height retaining wall
- up to 600mm height retaining wall
- up to 1000mm height retaining wall
- up to 1500mm height retaining wall
- up to 2000mm height retaining wall

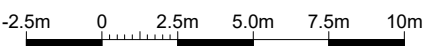

C	18.03.21	PR	Scale Bar added.	SAB
B	16.02.21	SAB	Site layout updated.	SAB
A	29.01.21	PR	Levels updated.	SB
REV	DATE	INT	DESCRIPTION	CHK

Issue Status **PRELIMINARY**

The Civil Engineering Practice
11 Tungsten Building
George Street
Fishergate
Sussex
BN41 1RA
01273 424424
reception@civil.co.uk
www.civil.co.uk

CLIENT	Bargate Homes Limited		
PROJECT	Norton Heights Phase 2 Lovedean Lane, Horndean		
TITLE	Proposed Levels Sheet 1 of 2		
DRAWN	PR	DATE	Dec 2020
ENGINEER	SB	CHECKED	SB
SCALE	1:250 @ A1		
PROJECT NO.	23246		
DWG. NO.	401	REV.	C