
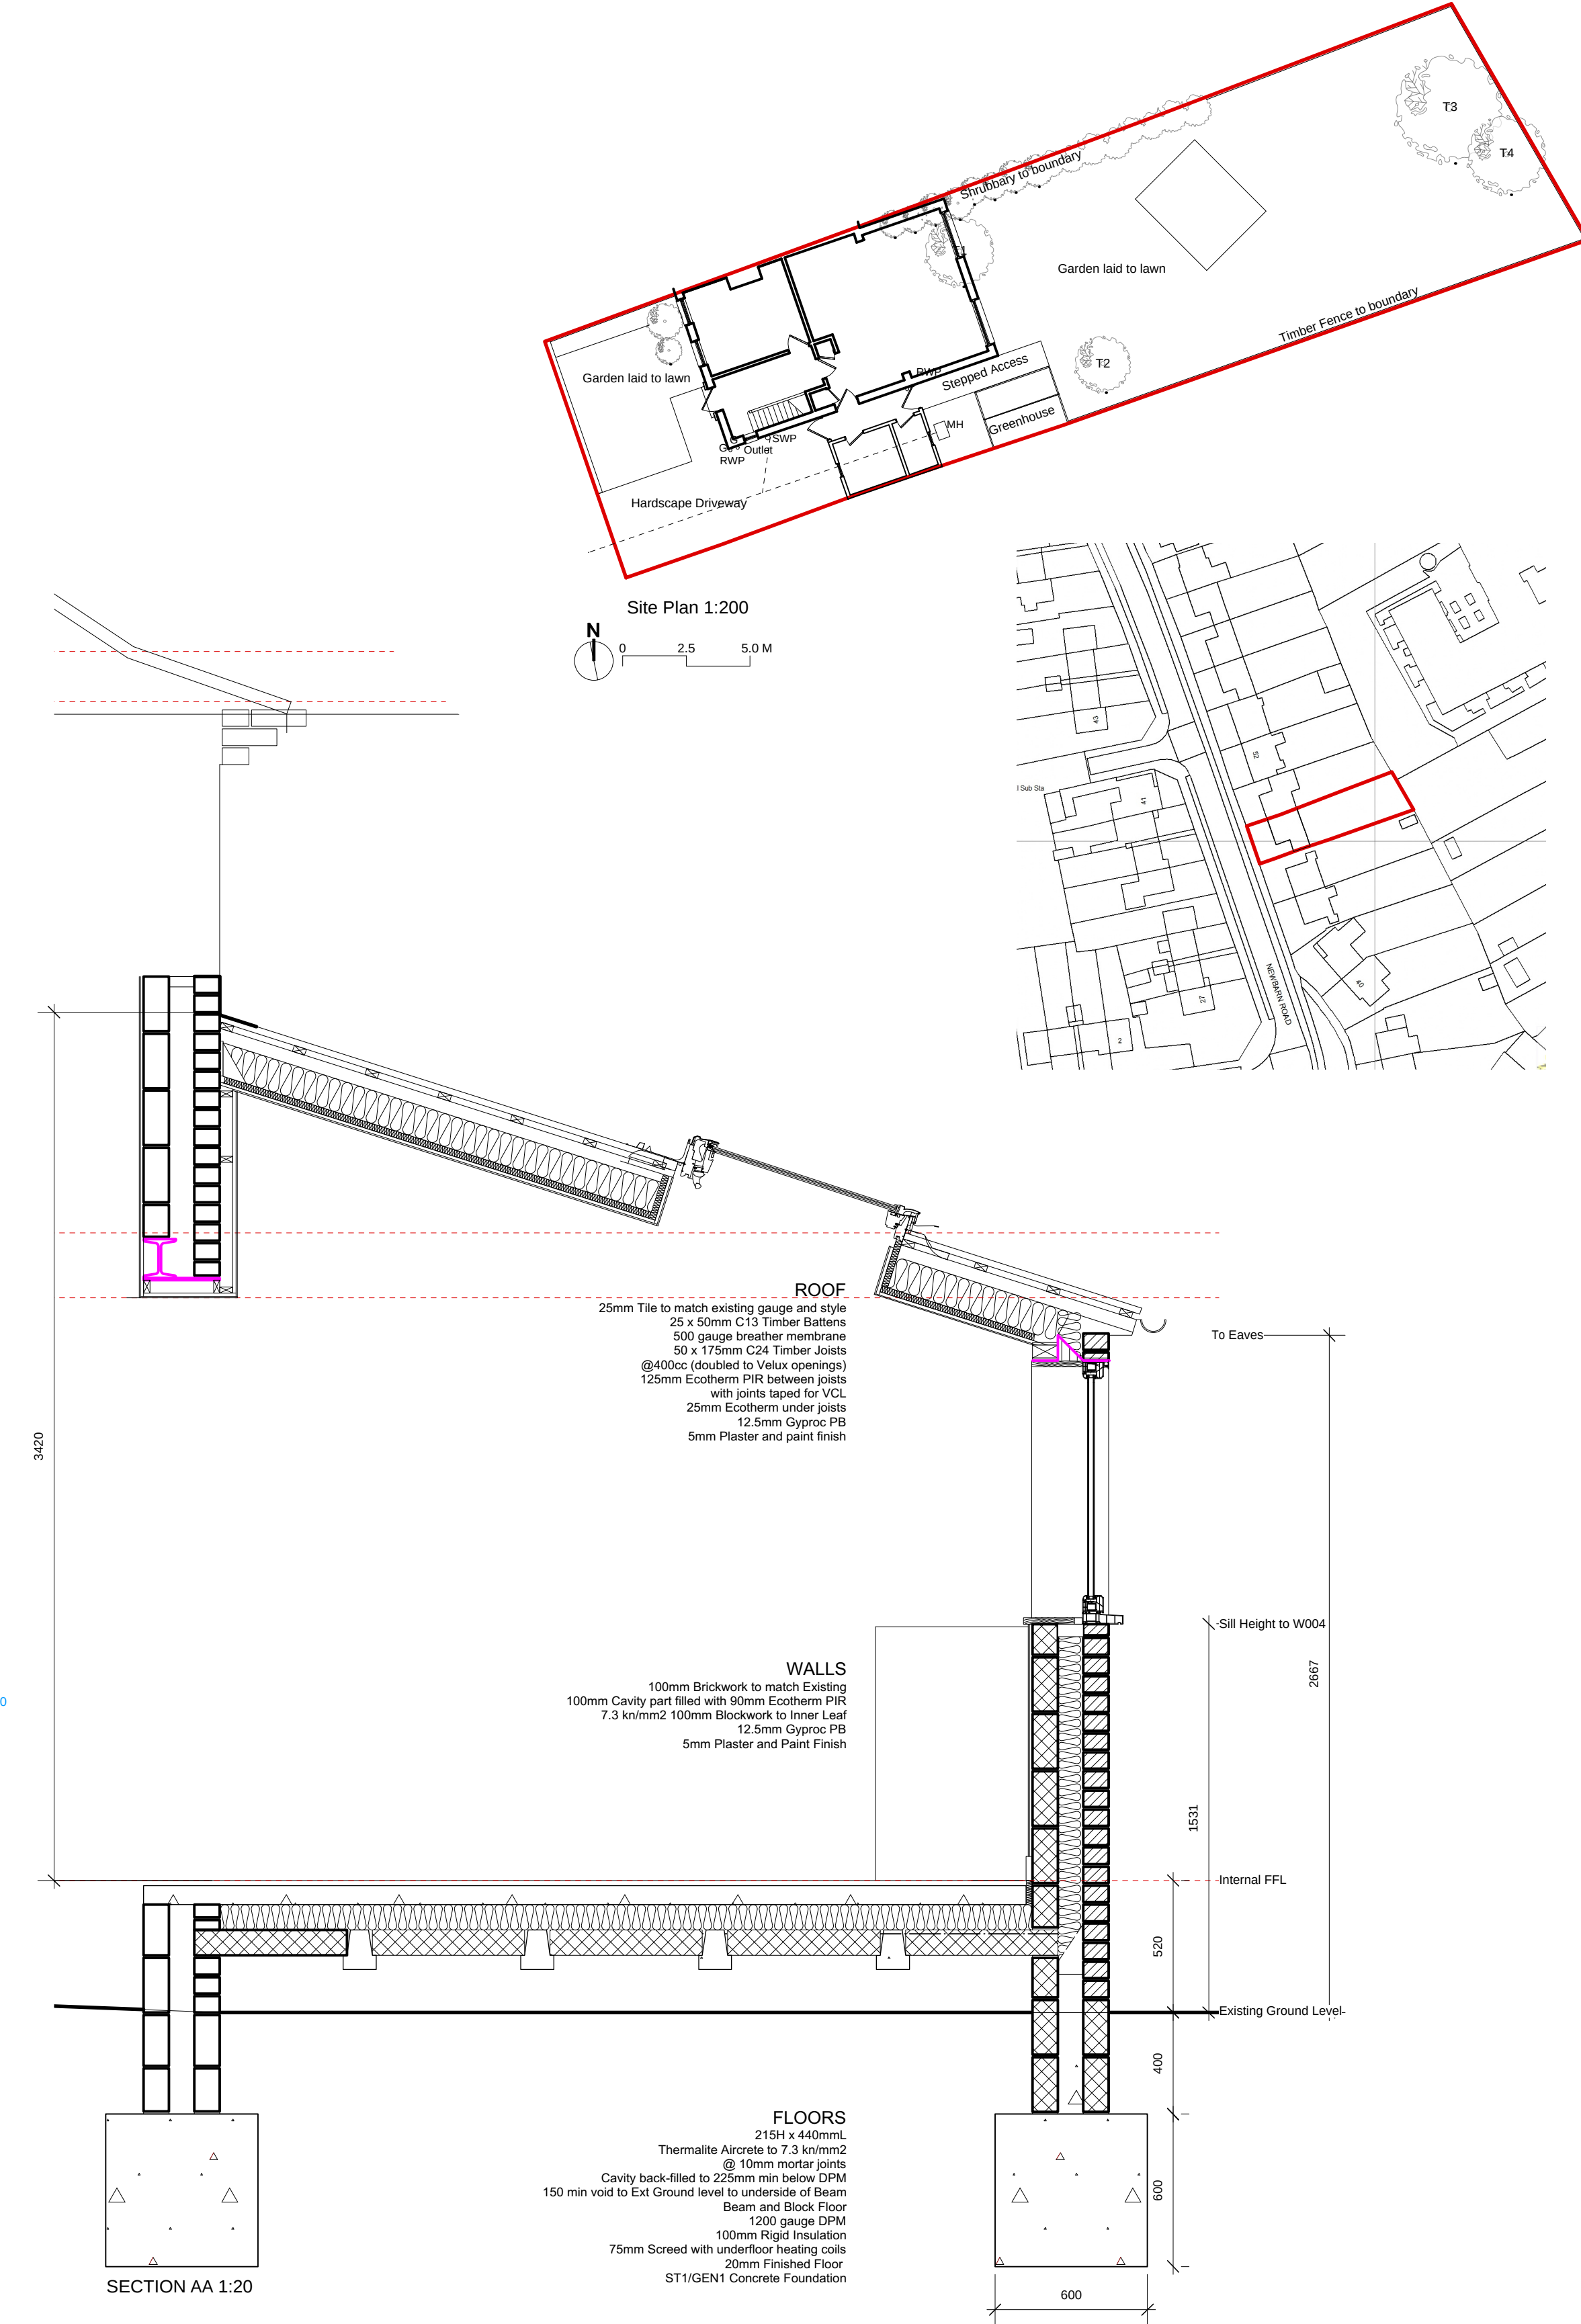


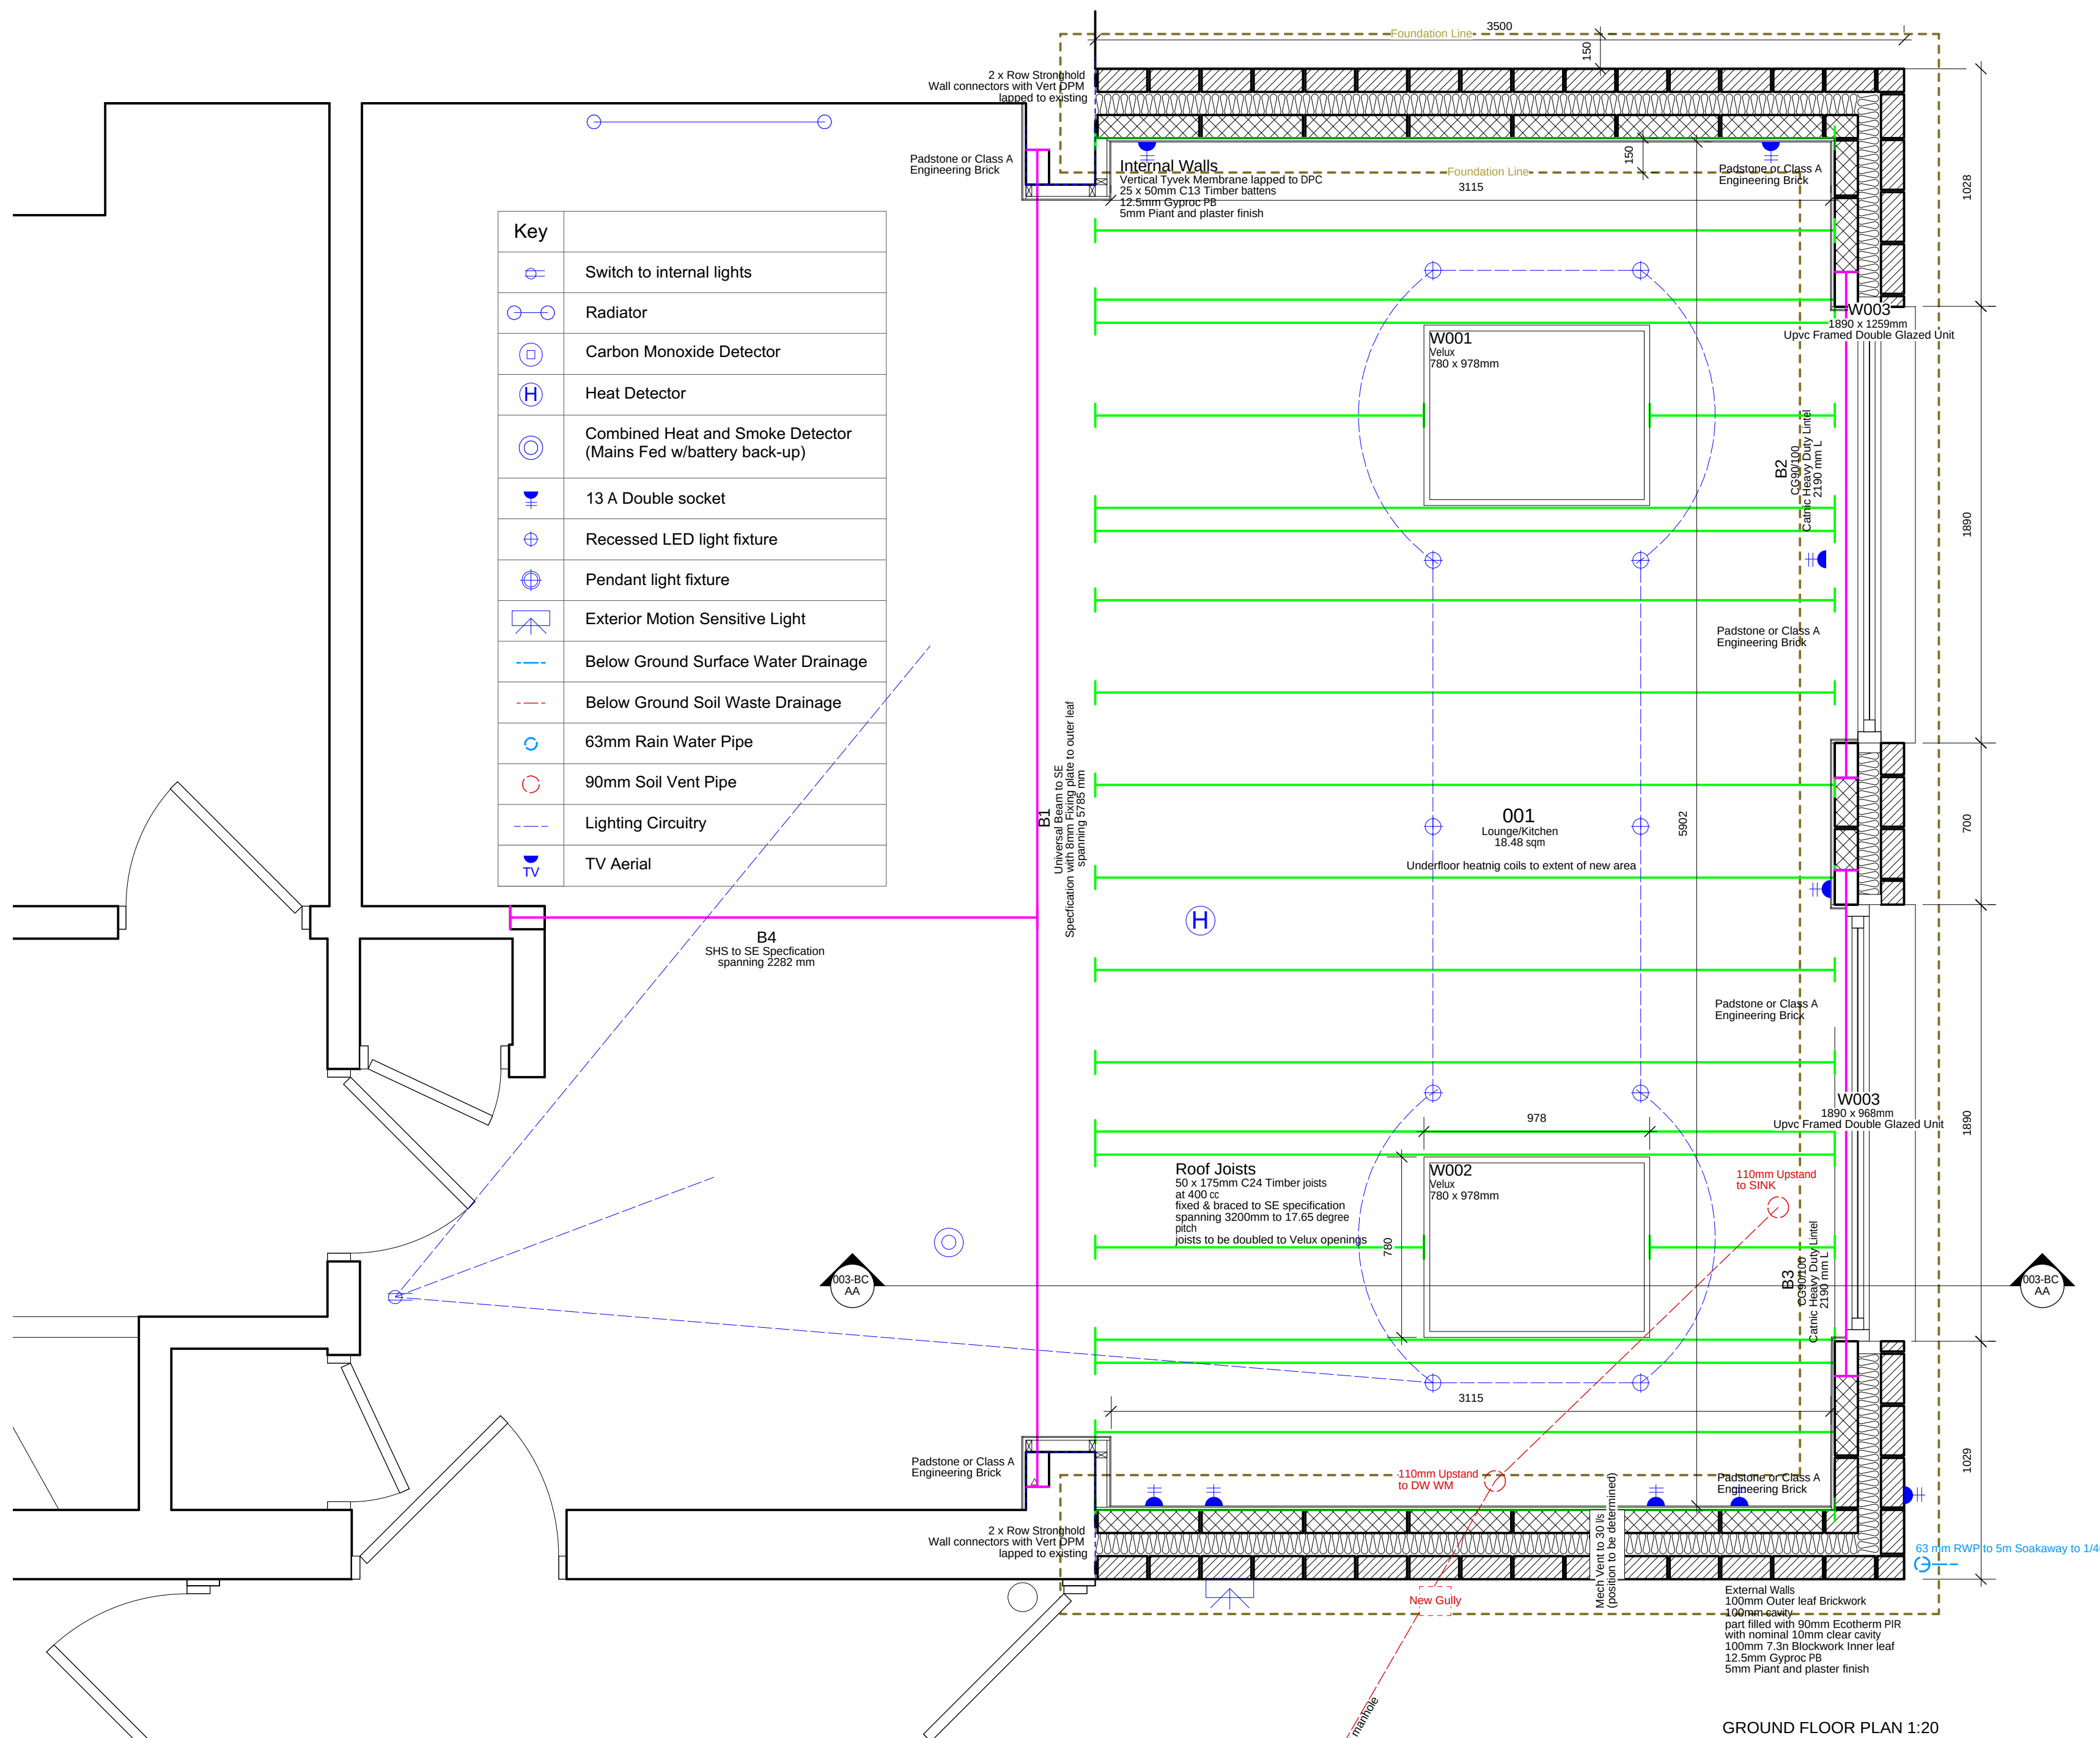

Amendments	by	Date
Job Title	010 48 Newbarn RD	
Drawing:	Building Regulations	
Scale:	1:20 & Various@ A1	
Drg.No.	ADS-003-BC - *	
Drawn by:	NJH	
Issued to:	Client/LA	
Status:	Prelims	
Date	01.02.21	
ADS		
Architectural Design Services (UK) Ltd		