


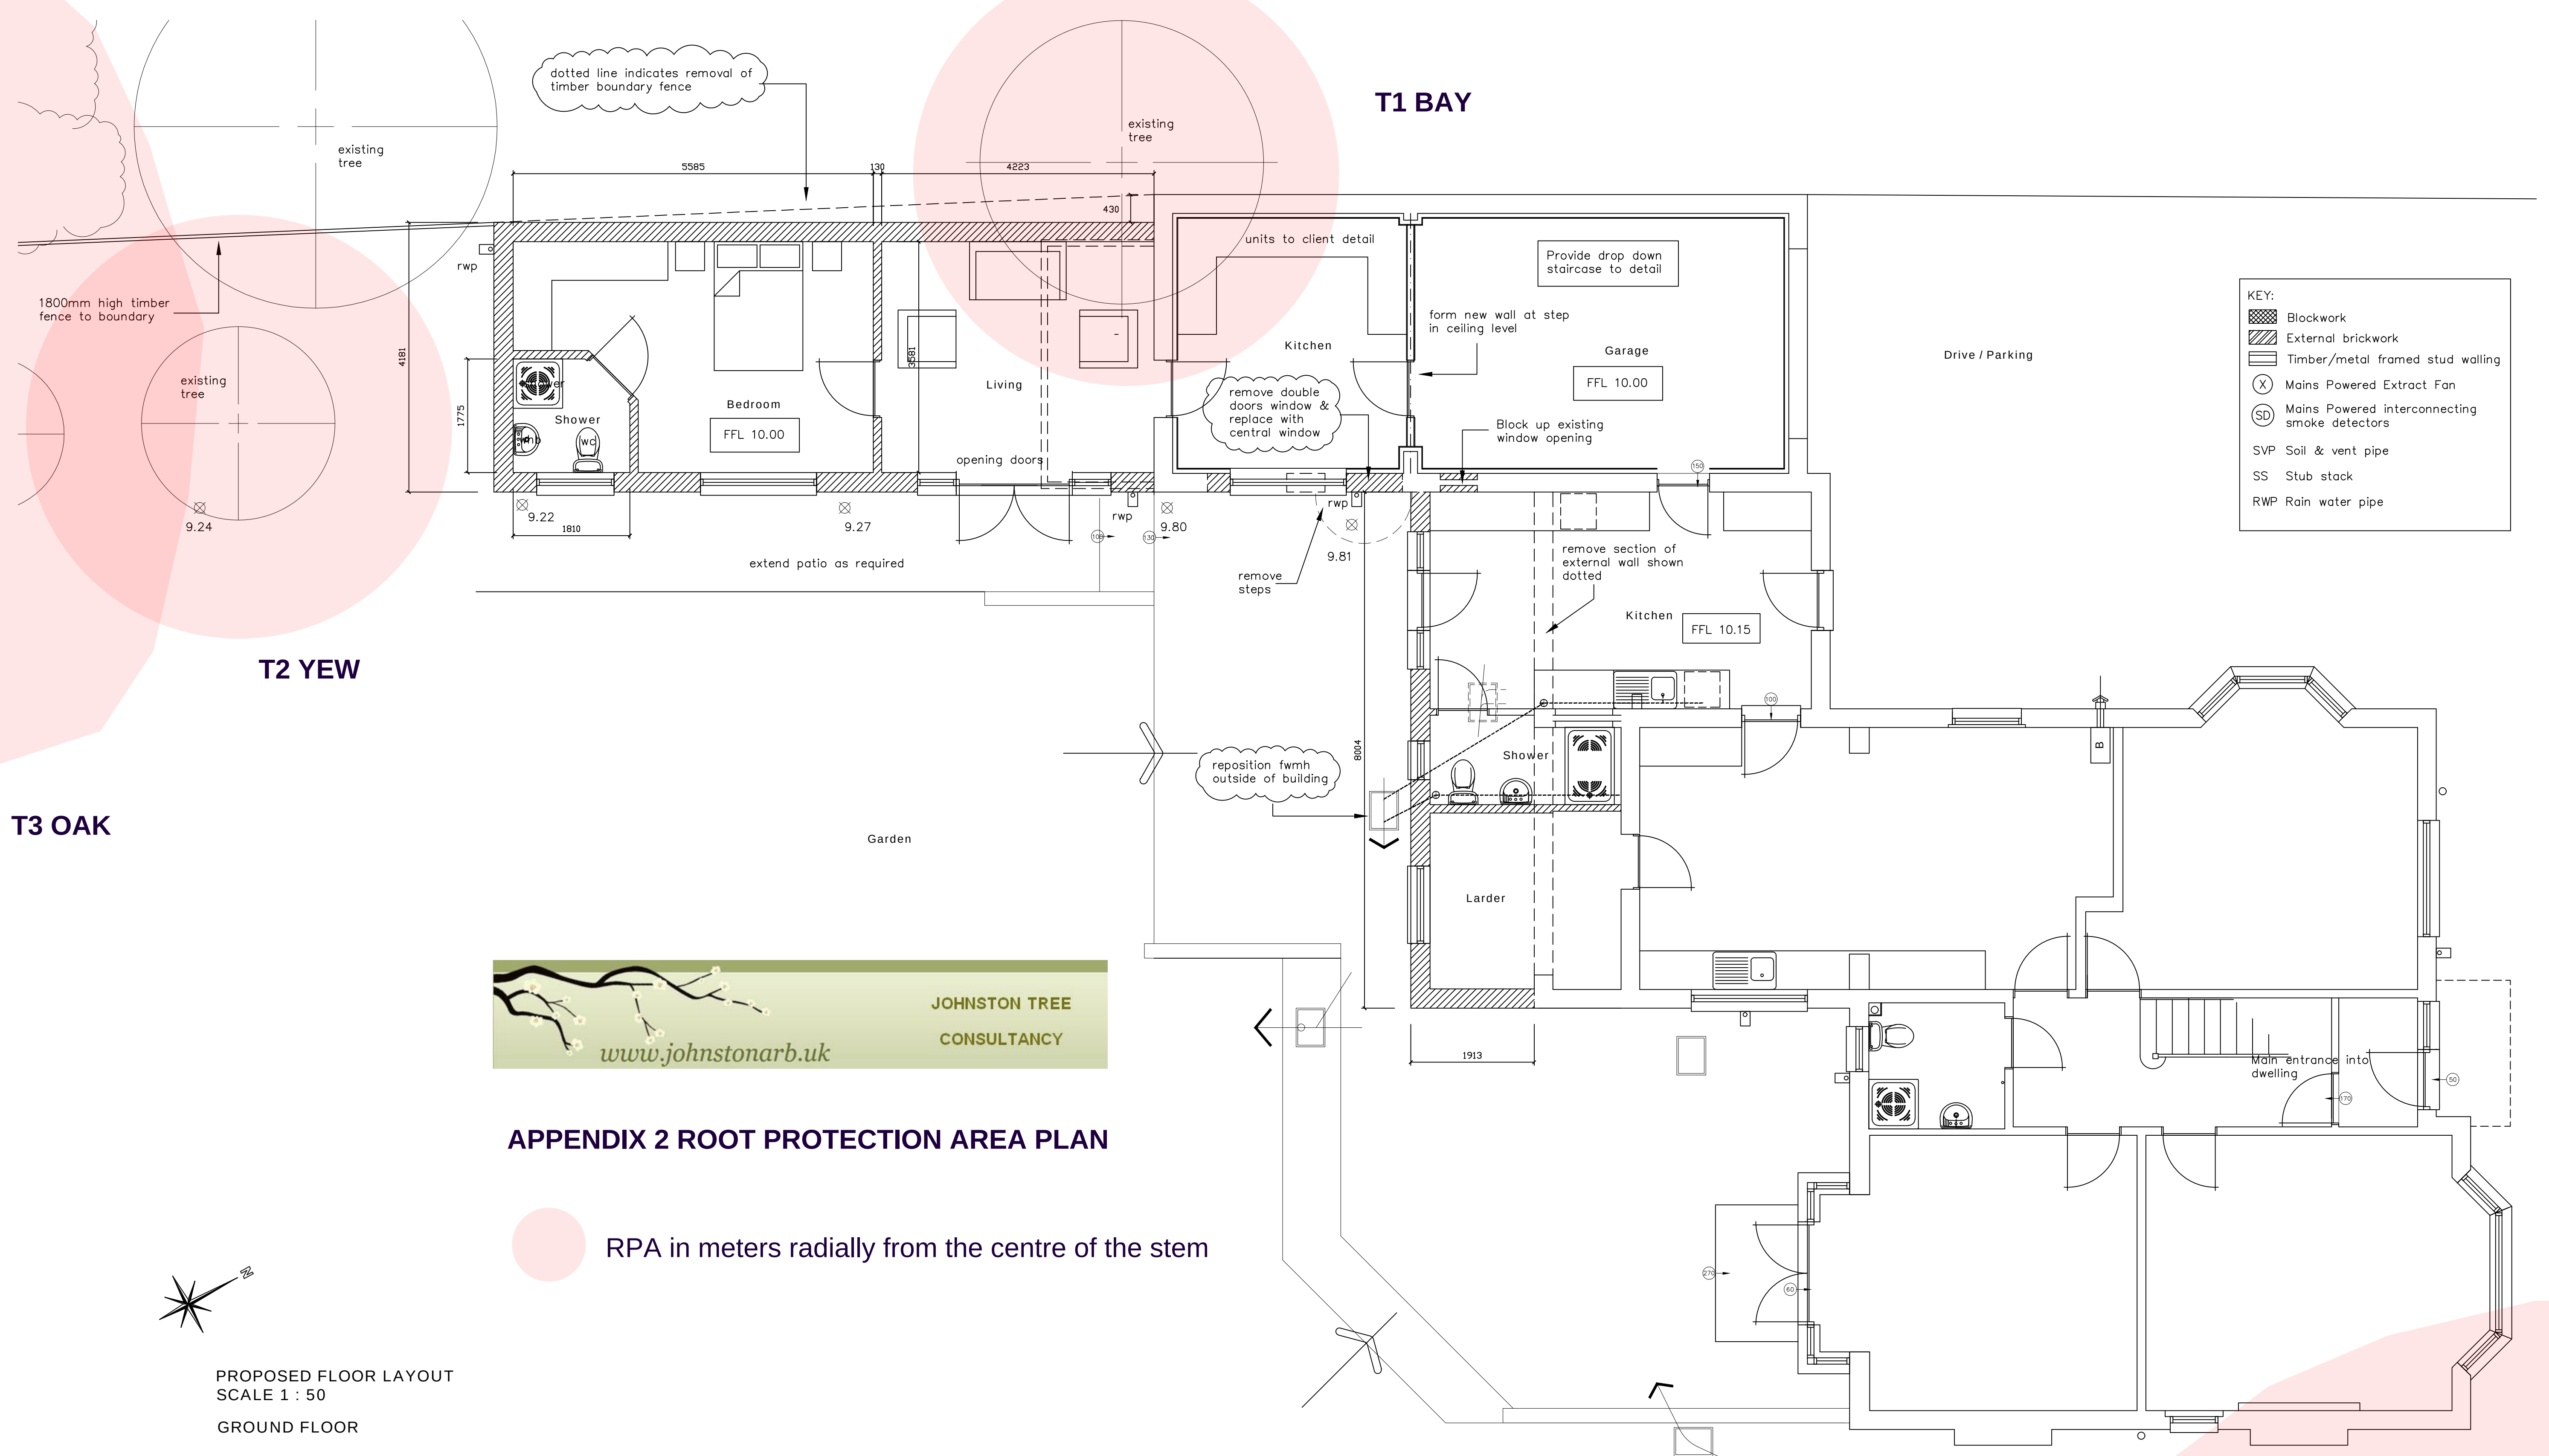

APPENDIX 2 ROOT PROTECTION AREA PLAN

RPA in meters radially from the centre of the stem

APPROXIMATE LOCATION OF T4 OAK

NOTES: The design and construction of this project shall be in accordance with the current Building Regulations & NHBC Standards. These notes & drawings have been prepared solely for the purpose of Planning & Building Regulation approval. Do not scale from this drawing unless for Planning purposes. All dimensions to be checked on-site and any alterations to be approved by the Architect and/or client prior to any work commencing. Ordinance Survey Licence No: 100047591 This drawing to be copyright and to be read in conjunction with all other drawings	AMENDMENTS: Rev A : Rear extension width increased, window adjusted to kitchen, manhole amendments, rainwater goods added – 12/03/21	KEY: Scale in Metres 1:50 012345	CLIENT NAME & ADDRESS Mr & Mrs S McGeechan 14 Billett Avenue Waterlooville PO7 7SZ	PROJECT ADDRESS 14 Billett Avenue Waterlooville Hants PO7 7SZ	DRAWING DETAILS DRAFT DRAWING Proposed Ground Floor Layout			B. H. ARCHITECTURE Ltd Heath Cottage Newlands Lane Purbrook Waterlooville Hants PO7 5SQ Tel: 023 9223 2322 Mob: 07747 771808 E-mail: bernard@bernardharding.com		
					PROJECT No 954				DWG No 3	REV No A
					SCALE 1:50 @ A1	DRAWN BWH	DATE 22/01/21			