

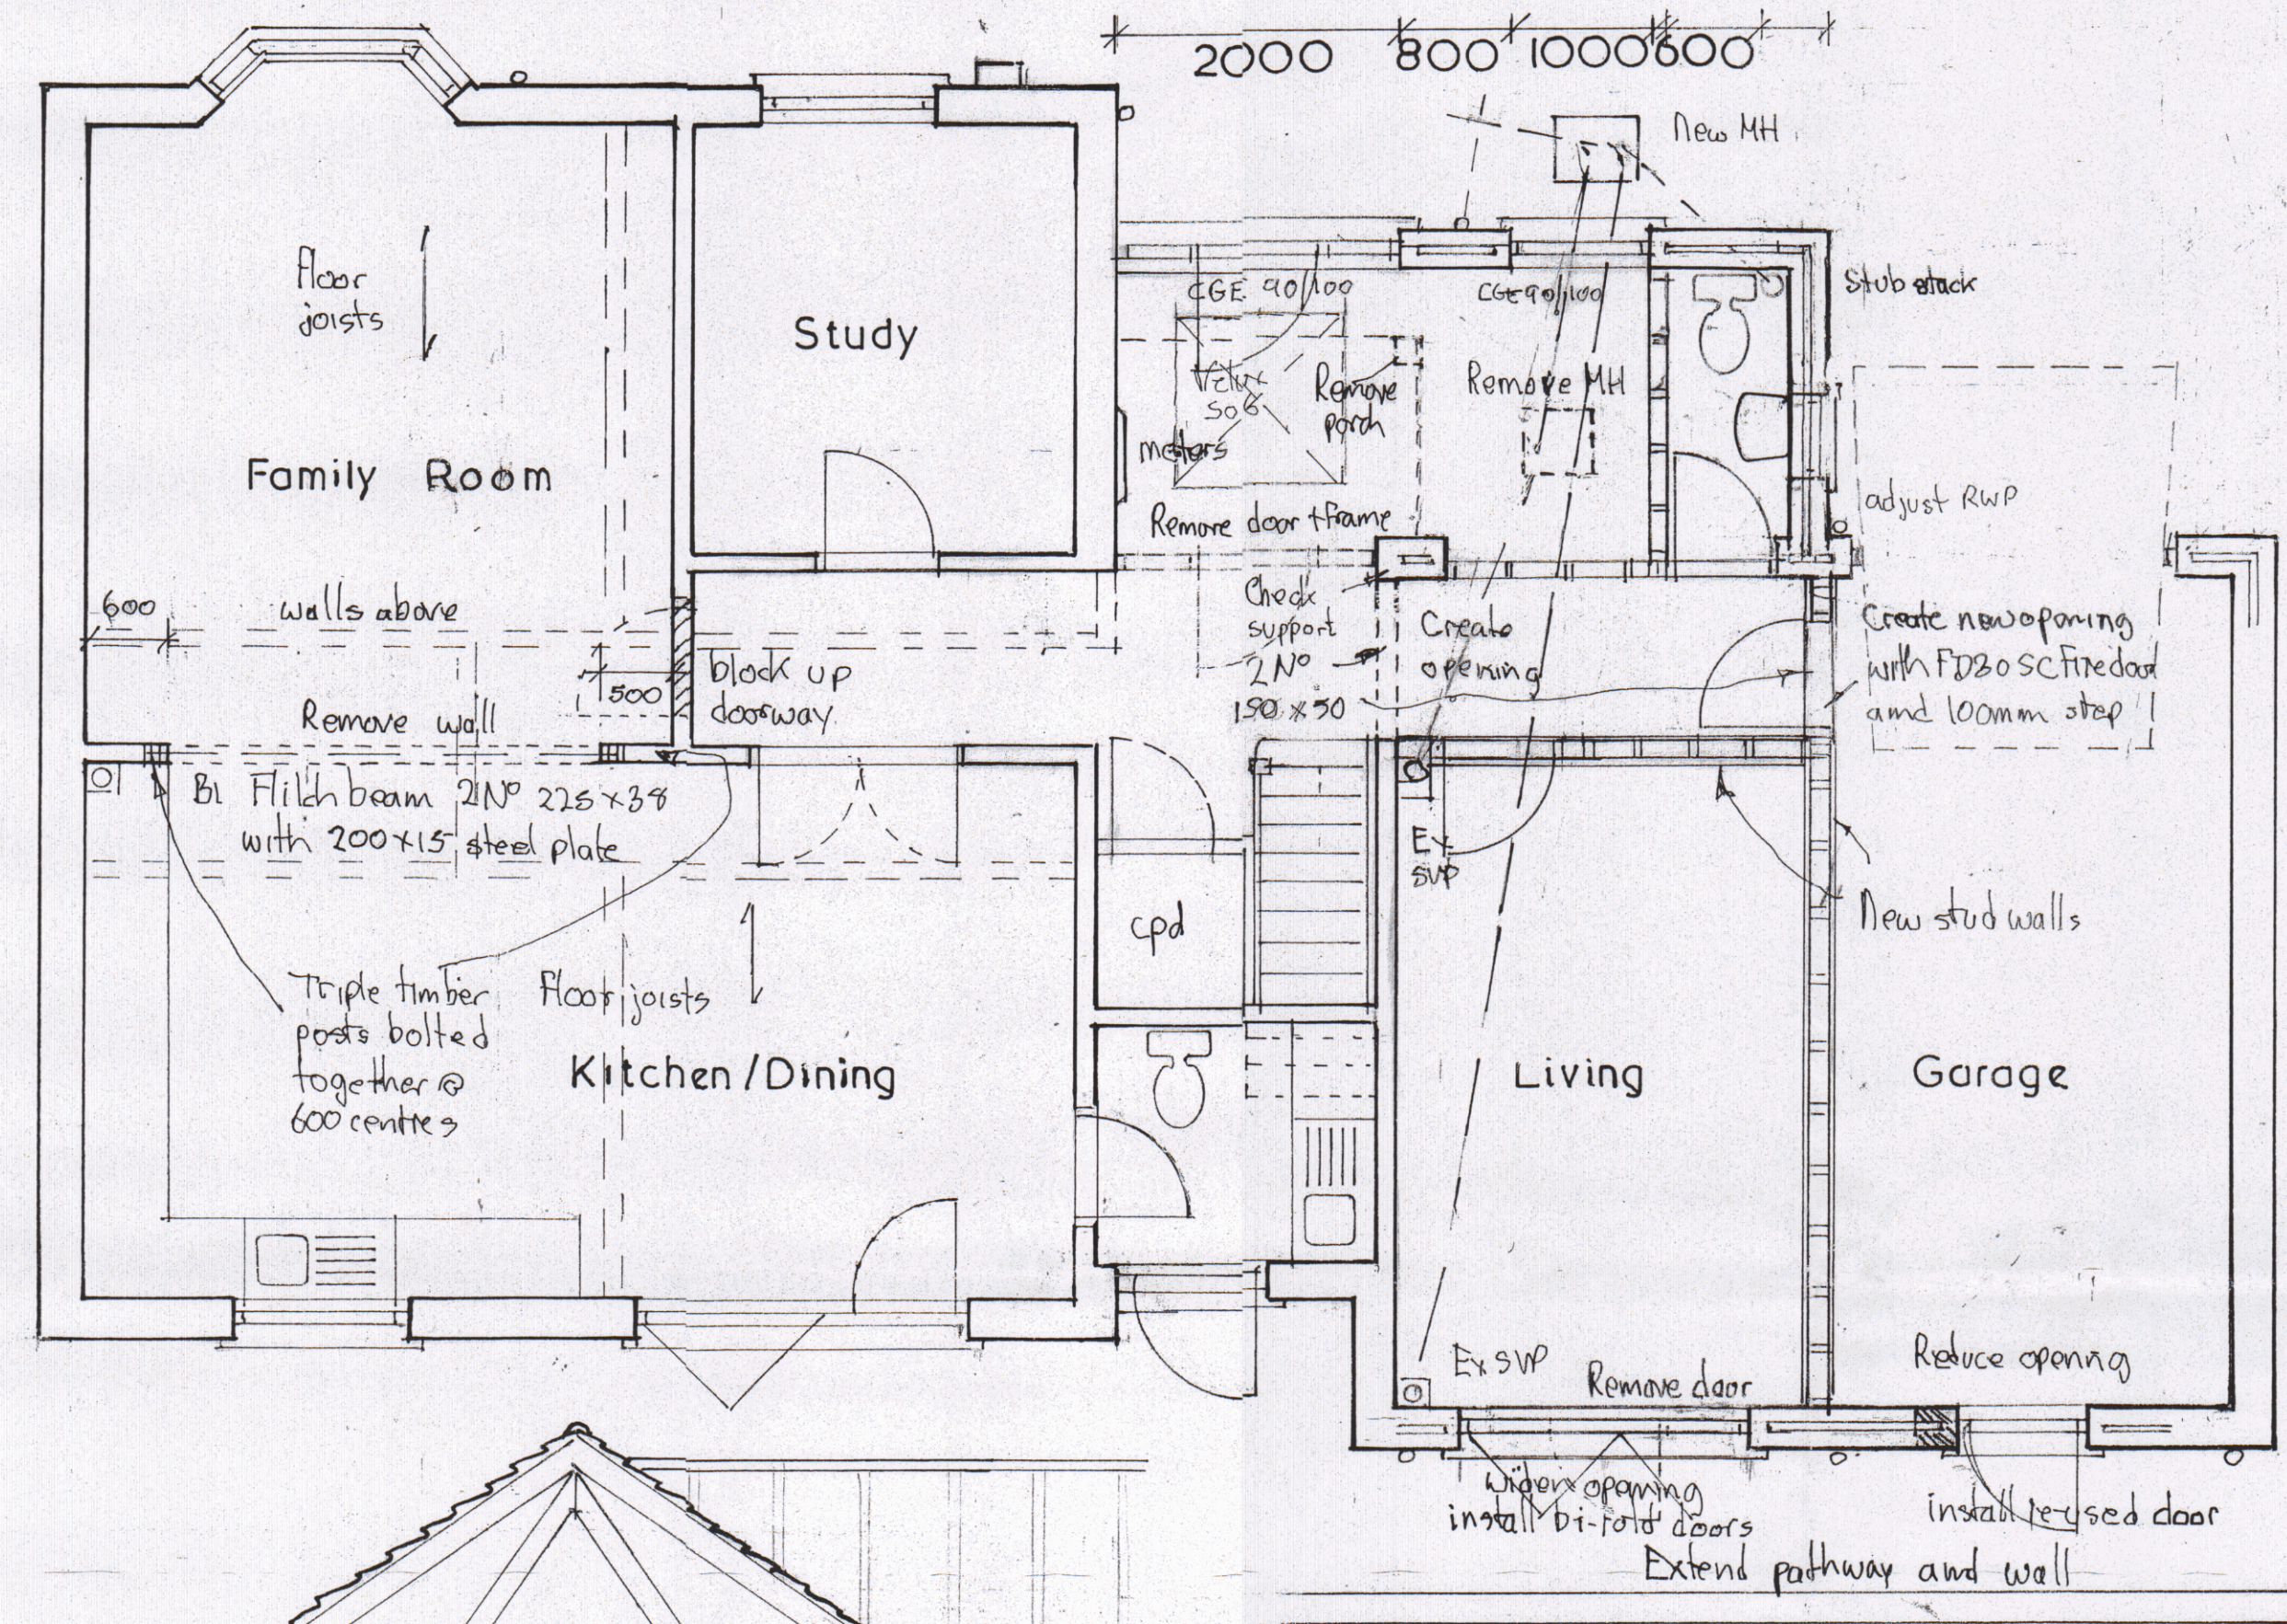


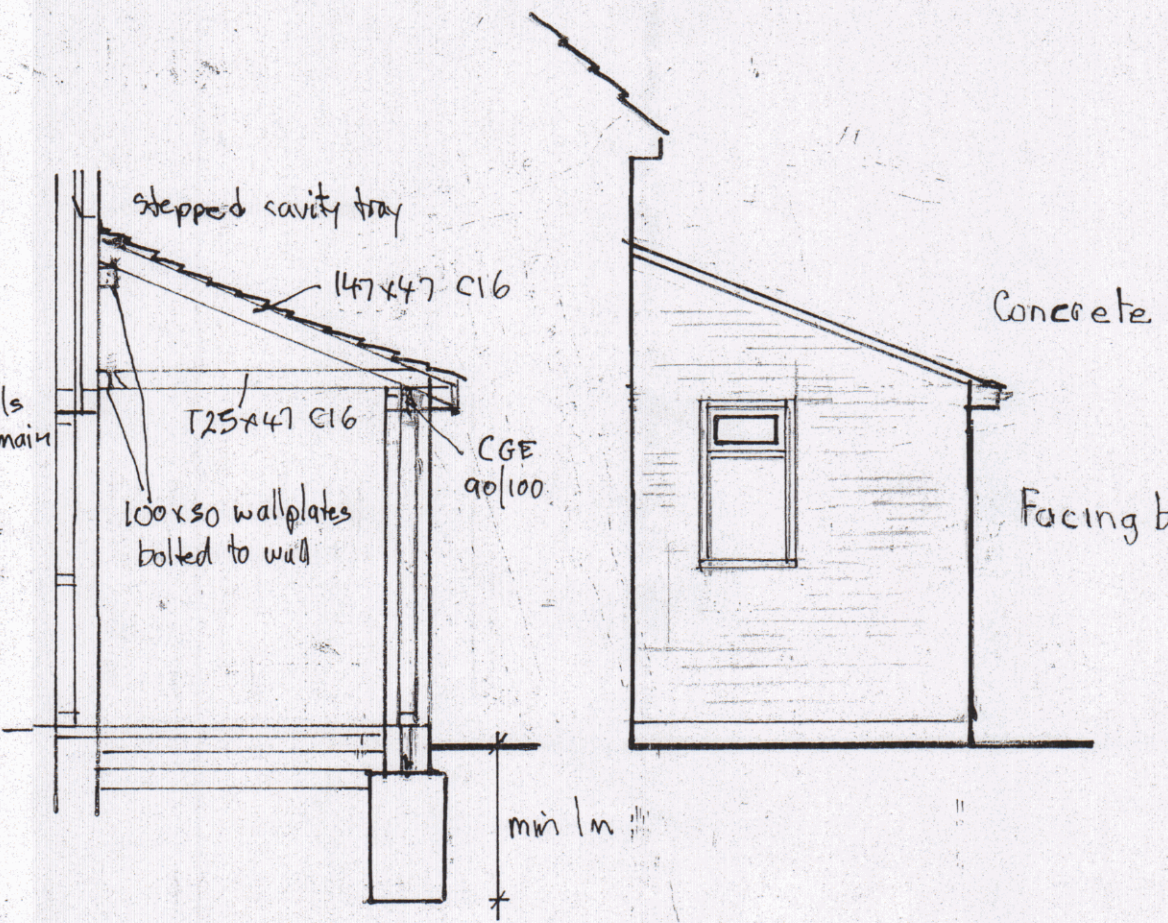

Scale 0 1 2 3 4 Metres

HAVANT BOROUGH COUNCIL
23 MAR 2021
RECEIVED

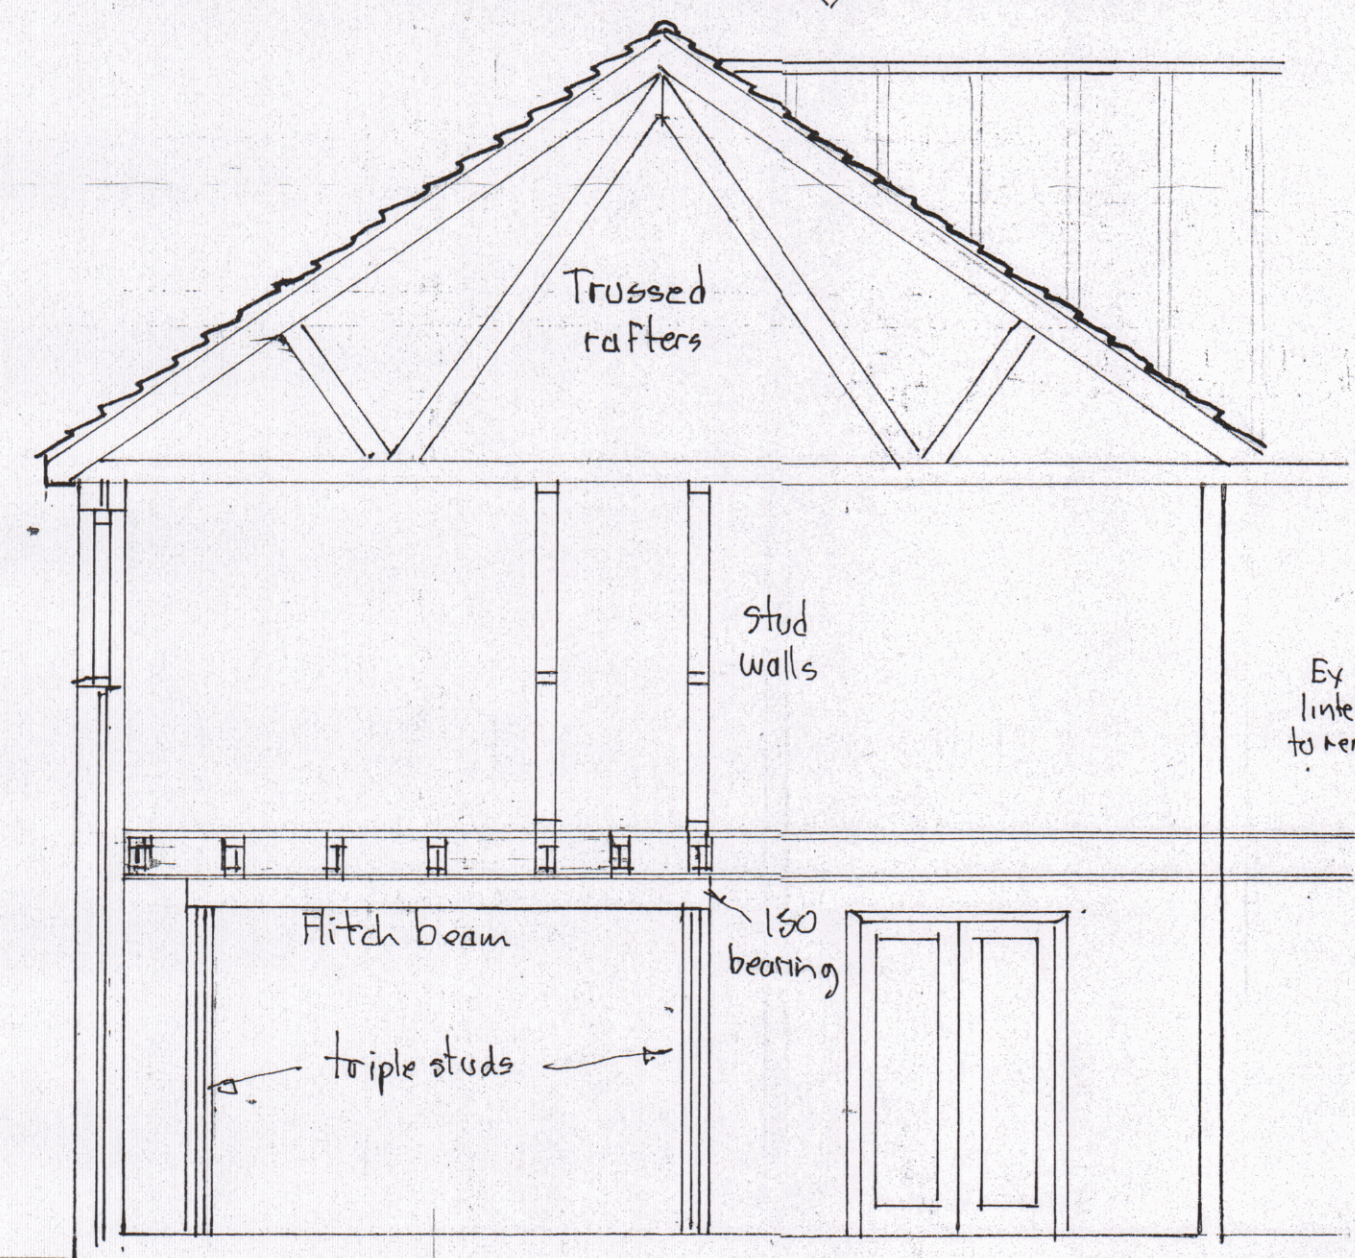

2, PADDOCKS COPSE, REDLANDS LANE, EMSWORTH.

Drawing 1 of 2