


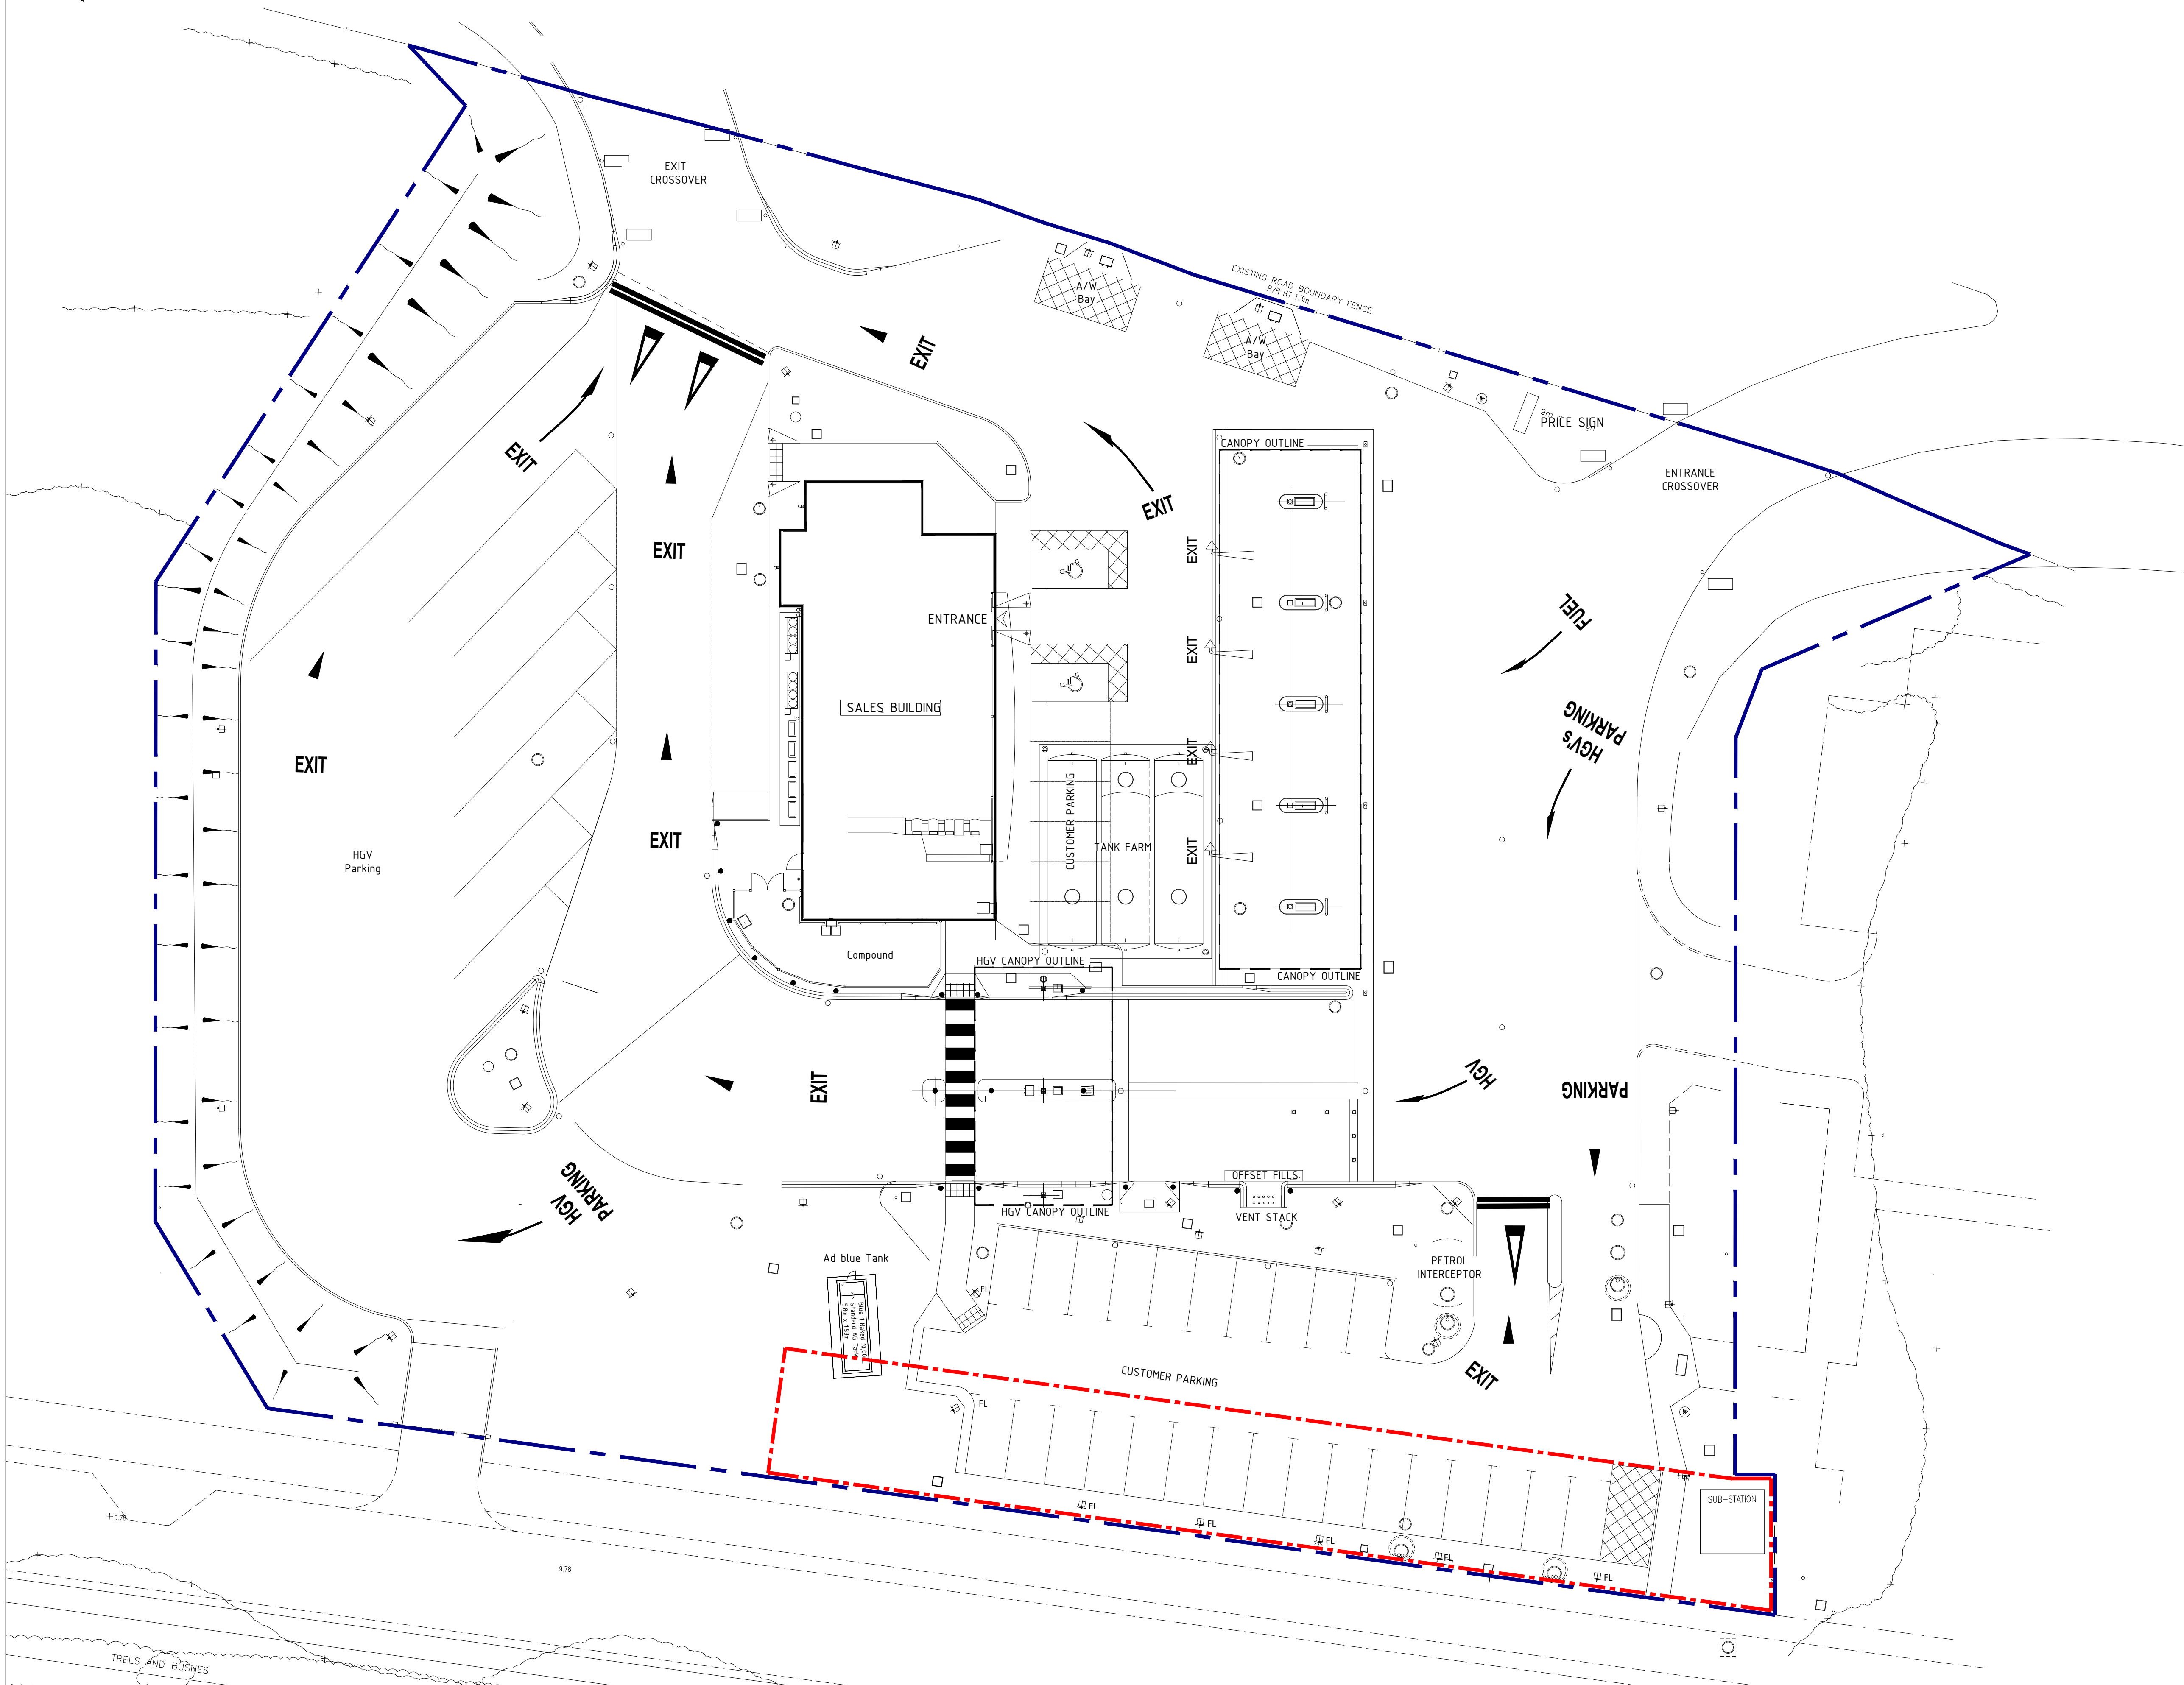

Application Site Area - Red
Site Boundary - Blue



GENERAL NOTES

This drawing has been prepared for the sole purpose of obtaining planning permission for a New Electric Vehicle Charging Installation

Do not scale off this drawing, if dimensions are required contact ADS Design Ltd.

This drawing is to be read in conjunction with drawings numbered;

- 14776-20 Existing Site Layout
- 14776-21 Existing Site Elevations
- 14776-22 Proposed Site Layout
- 14776-23 Proposed Site Elevations
- 14776-24 Proposed Equipment Elevations
- 14776-05 Site Location Plan


Any advertisements are indicative and are subject to a separate advertisement application.

FORECOURT

Canopy
No Works Proposed

Fuel System
No Works Proposed

Floodlighting
Existing floodlighting to be retained and adapted with new added as indicated

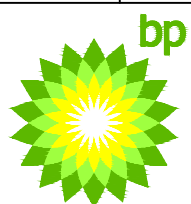- - -		
NR	DATE	DESCRIPTION
REVISIONS		
STATUS		PLANNING DRAWING
 BP OIL UK Ltd Asset Development		
EMSWORTH SF CONNECT A27 Westbound, Emsworth, PO10 7RB		
EXISTING SITE LAYOUT		
BP OIL UK Ltd Asset Development WITAN GATE HOUSE MILTON KEYNES BUCKS MK9 1ES Tel No 01908 853000 Fax No 01908 853999 DRAWN: RRB DATE: 28-07-2020 DESIGN CHECKED: PSB DATE: 29-07-2020 APPROVED: - DATE: - ATRACK CHECKED: - DATE: - SCALE: 1:200 @ A1 SCALED DIMENSIONS SHOULD NOT BE TAKEN FROM THIS DRAWING (APPROPRIATE FOR A1 ONLY)		
DRAWING NUMBER		REV
14776-20		-
ARCHITECT: MBH		

This drawing has been produced in accordance with BP Oil UK Ltd retail design standards & current legal requirements.
Copyright of BP Oil UK Ltd. Illegal use is prohibited. Reproduction only with permission of BP Oil UK Ltd.
BP Oil UK Ltd, Asset Development, 500-600 Witam Gate West, Milton Keynes, MK9 1ES

A1
ORIGINAL
PLOT SIZE

