
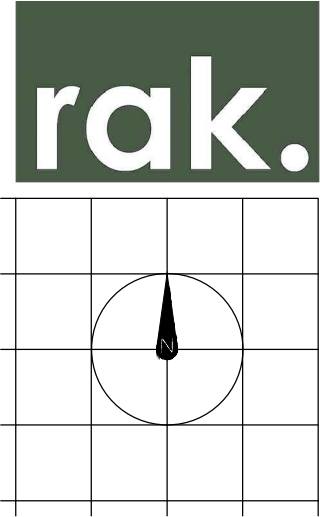


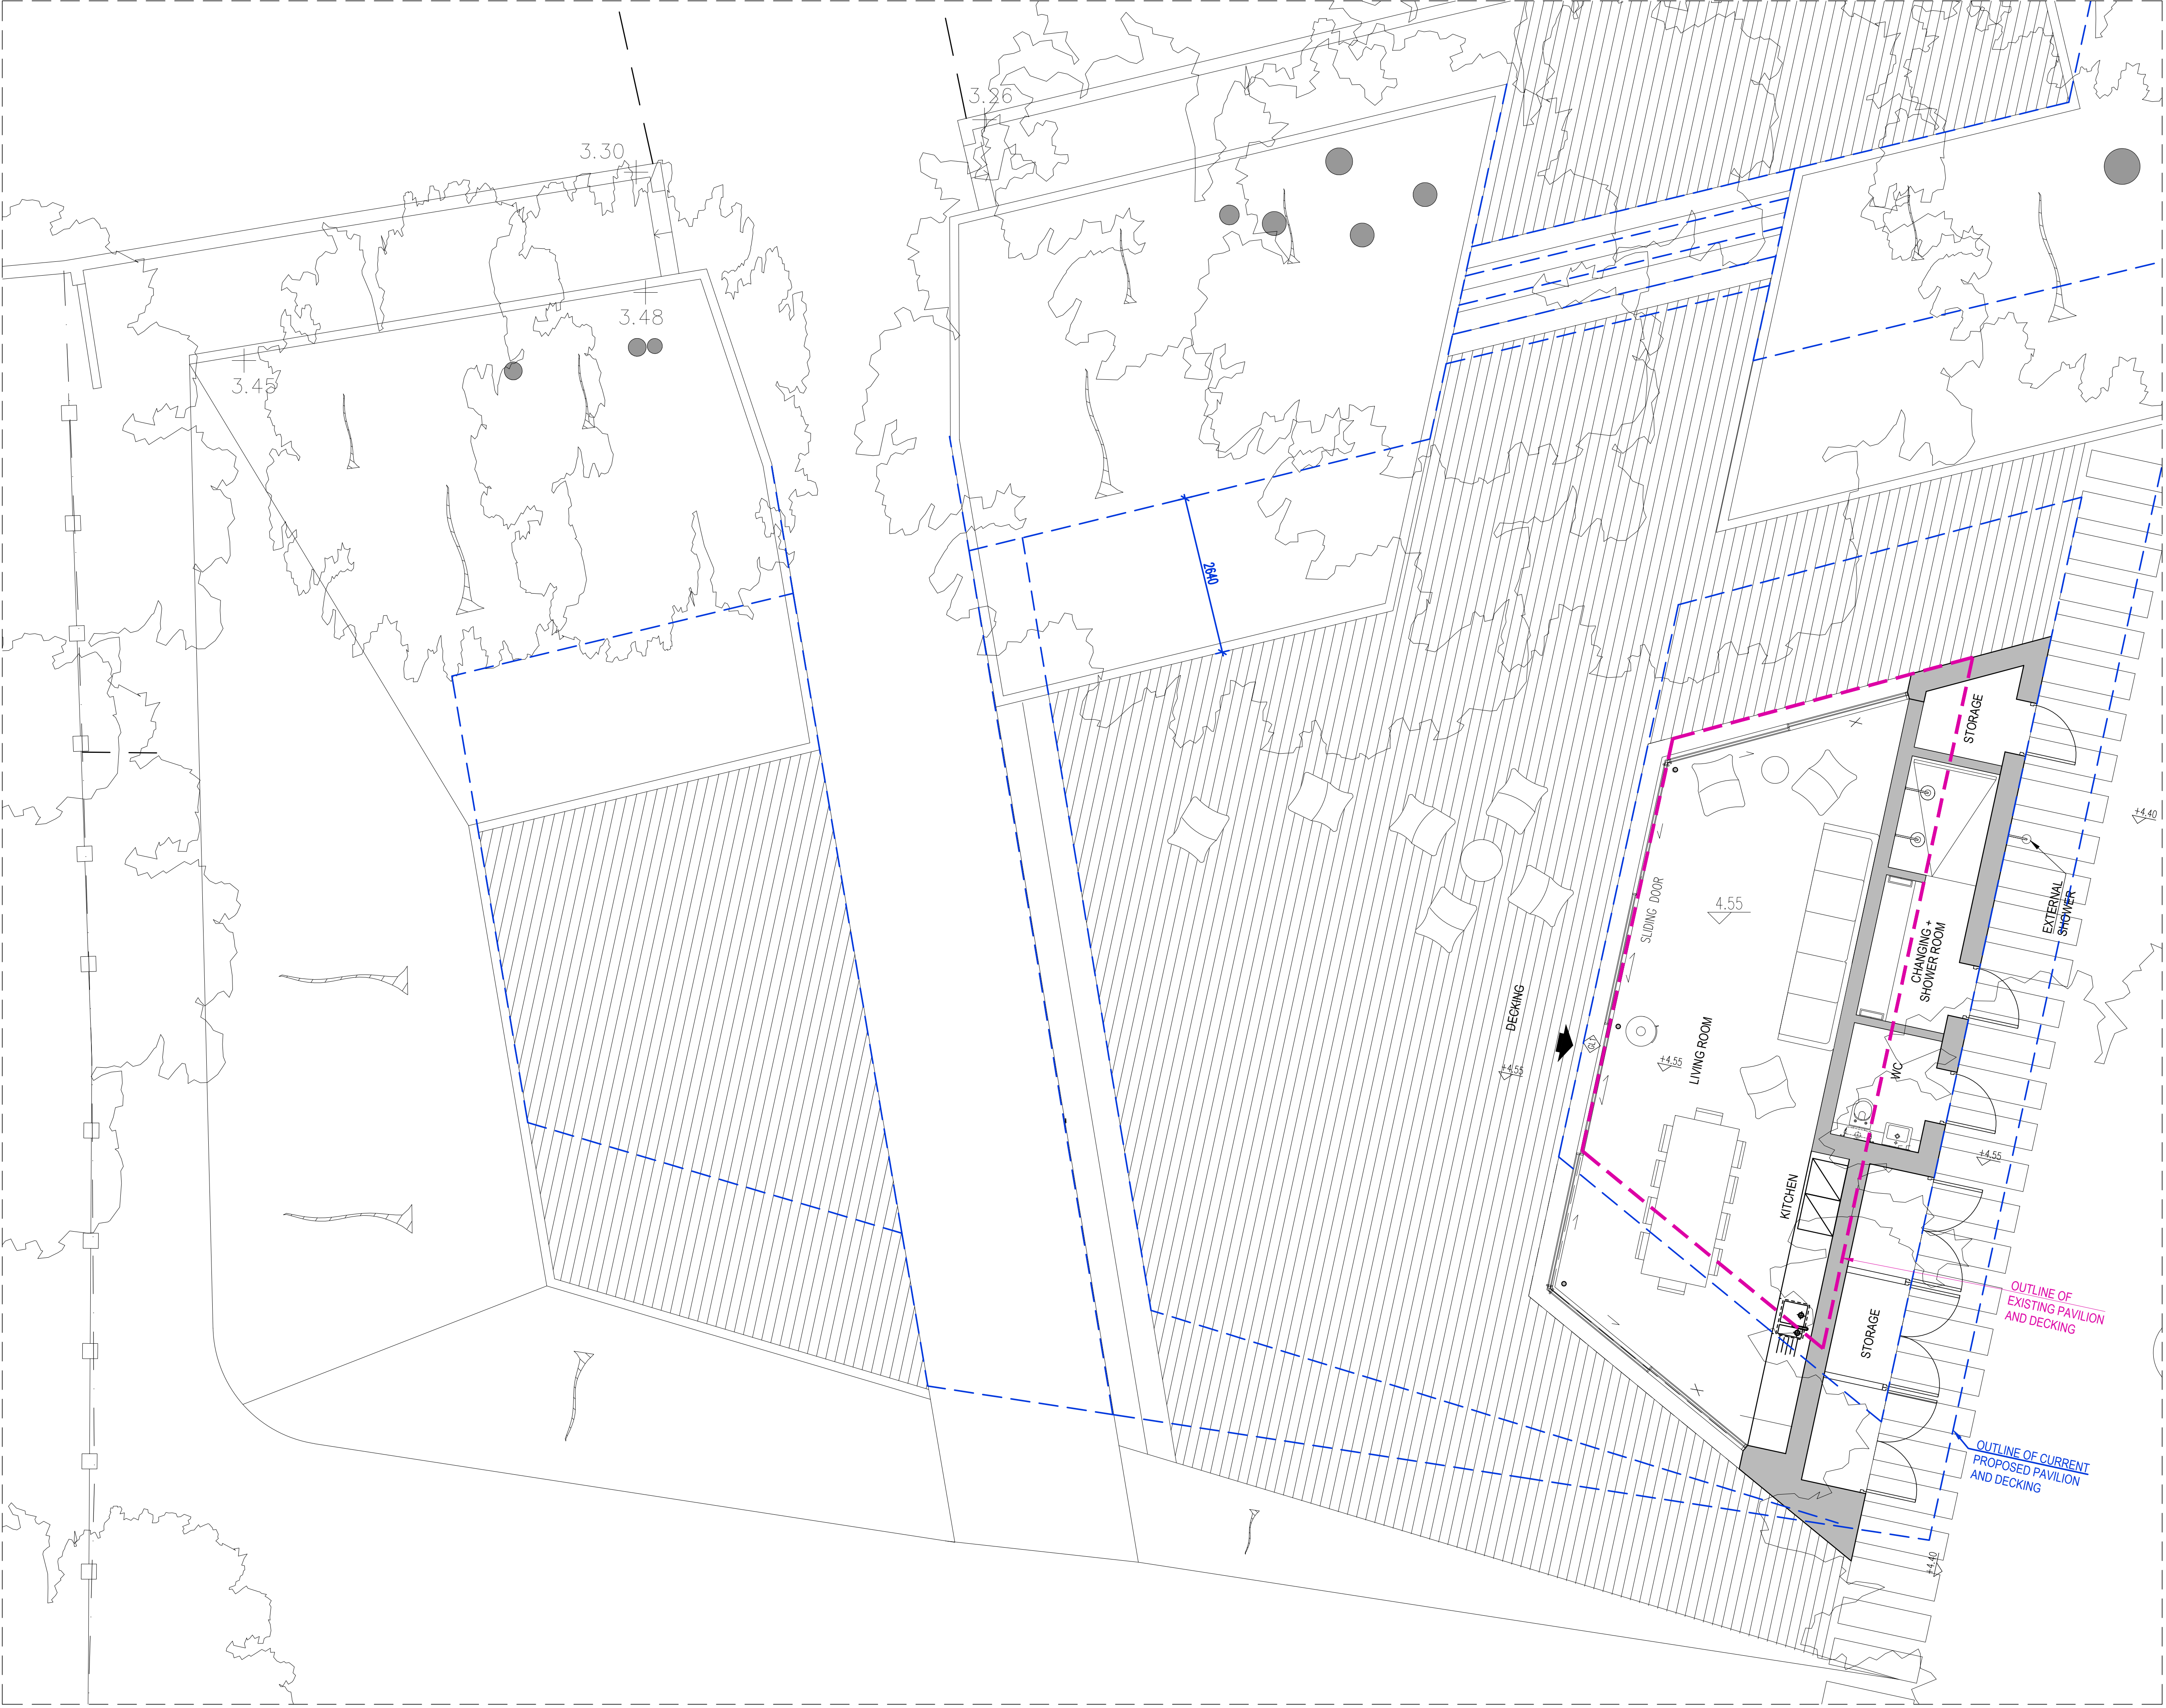

NOTE

- All levels in metres [m] to Ordnance Survey Datum.
- All dimensions in millimeters [mm].

Revision

Project title:
Northshore
40 Sinah Lane
Hayling Island, PO11 0HH

Drawing title
Proposed
- Amended Pavilion Plan

Client
Mr and Mrs Numm

Date
05.02.2021

Scale
1:50 @ A1 or 1:100 @ A3

Status
Planning

Drg. no.
1032A-SK-100

Notes
These drawings are for planning purposes only and not for construction or any other use unless agreed by rak architecture. All dimensions must be checked and rak architects are to be informed of any discrepancies prior to construction. This drawing and any of the details therein remain the copyright of rak architecture ltd.

rak architecture ltd
Lower Lewisham House,
Lewisham,
London SE13 6JF
0203 246 741
Phone: +44 (0)1305 246741
www.rakarchitecture.co.uk