

DO NOT SCALE FROM DRAWING
ALL DIMENSIONS TO BE CHECKED ON SITE

NOTES:

ALL MEASUREMENTS ARE TAKEN TO EXISTING
SURFACE FINISHES UNLESS STATED OTHERWISE



ALL HEIGHTS ARE IN M

ALL ARROWS POINT UP

AV	Air Valve	L/S Bin	Litter Bin
BB	Belisha Bearer	L/L	Litter Box
BE	Borehole	LP	Lamp Post
BD	Bed Level	M/B	Multiple Bore
BO	Bollard	Mm	Statue/Memorial
BS	Boulder	Mk	Marker
BU	Bus Stop	MS	Milestone
CB	Cable Cover	MC	Manhole Cover
CB	Control Box	OMC	Overhead Cable
CCTV	Surveillance Camera	OHC	Bench Mark
CH	Channel	PC	Pipe
CL	Cable	PI	Pillar
CL	Cable Column	PM	Parking Meter
CO	Co Level	PO	Post
CO	Cover	PW	Parapet Wall
CO	Cover	RE	Rodding Eye
CU	Cycle Rack	RO	Rough Ground
D	Drop	R	Ridge
DK	Drop Kerb	RL	Root Line
DN	Down	RN	Road Nail
DP	Down Pipe	RNL	Road Name Board
DR	Drain	RF	Reflector Post
EE	Electricity IC	RS	Road Sign
EC	Electric Cable	RWP	Road Works
ER	Earth Road	Sop	Sloping
FB	Flow Bed	Sh	Shrubs
FE	Flow	SL	Sump Level
FEL	Fence Level	Spk	Spokway
FE	Fire Hydrant	ST	Street
FL	Flag	STW	Stop Wire
FL	Flag Pole	StV	Stop Valve
FL	Flag	TP	Tactile Paving
FL	Flat Road	TCB	Telephone Call Box
FR	Front	TH	Threshold Level
GA	Gas House	TC	Telecom IC
GA	Gas	Tk	Trunk
GV	Gas Valve	Tm	Ticket Machine
GV	Gas	TM	Traffic Light
H	Height	Tm	Tarmac
IC	Inspection Cover	TP	Telephone Pole
IR	Invert Level	Tr	Tree
INV	Irrigation Valve	UTL	Unable To Lift
J	Junction Box	W	Water
KD	Kerb	WL	Wall Level
W	Water	WM	Water Meter
Ø	Diameter	WtL	Water Level

Fence Details			
Barr	Barrier	Int.F	Interwoven
BWF	Barbed Wire	LLF	Larch Lap
CBF	Close Board	P	Post
CF	Concrete Fence	PCF	Post & Chain
CIF	Corrugated Iron	PRF	Post & Rail
CLF	Chain Link	PWF	Post & Wire
CPF	Chestnut Palling	PWM	Post & Wire Mesh
IRF	Iron Rollings	—	—

BFW	Brick and Flint Wall	Ordnance Survey Bench
BlkW	Block Wall	
BW	Brick Wall	Temporary Bench
CW	Concrete Wall	
FW	Flint Wall	Bench
RW	Retaining Wall	
SLM	Sloping Masonry	
W	Wall	

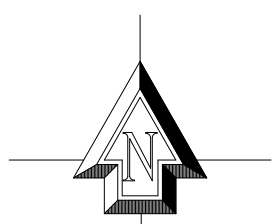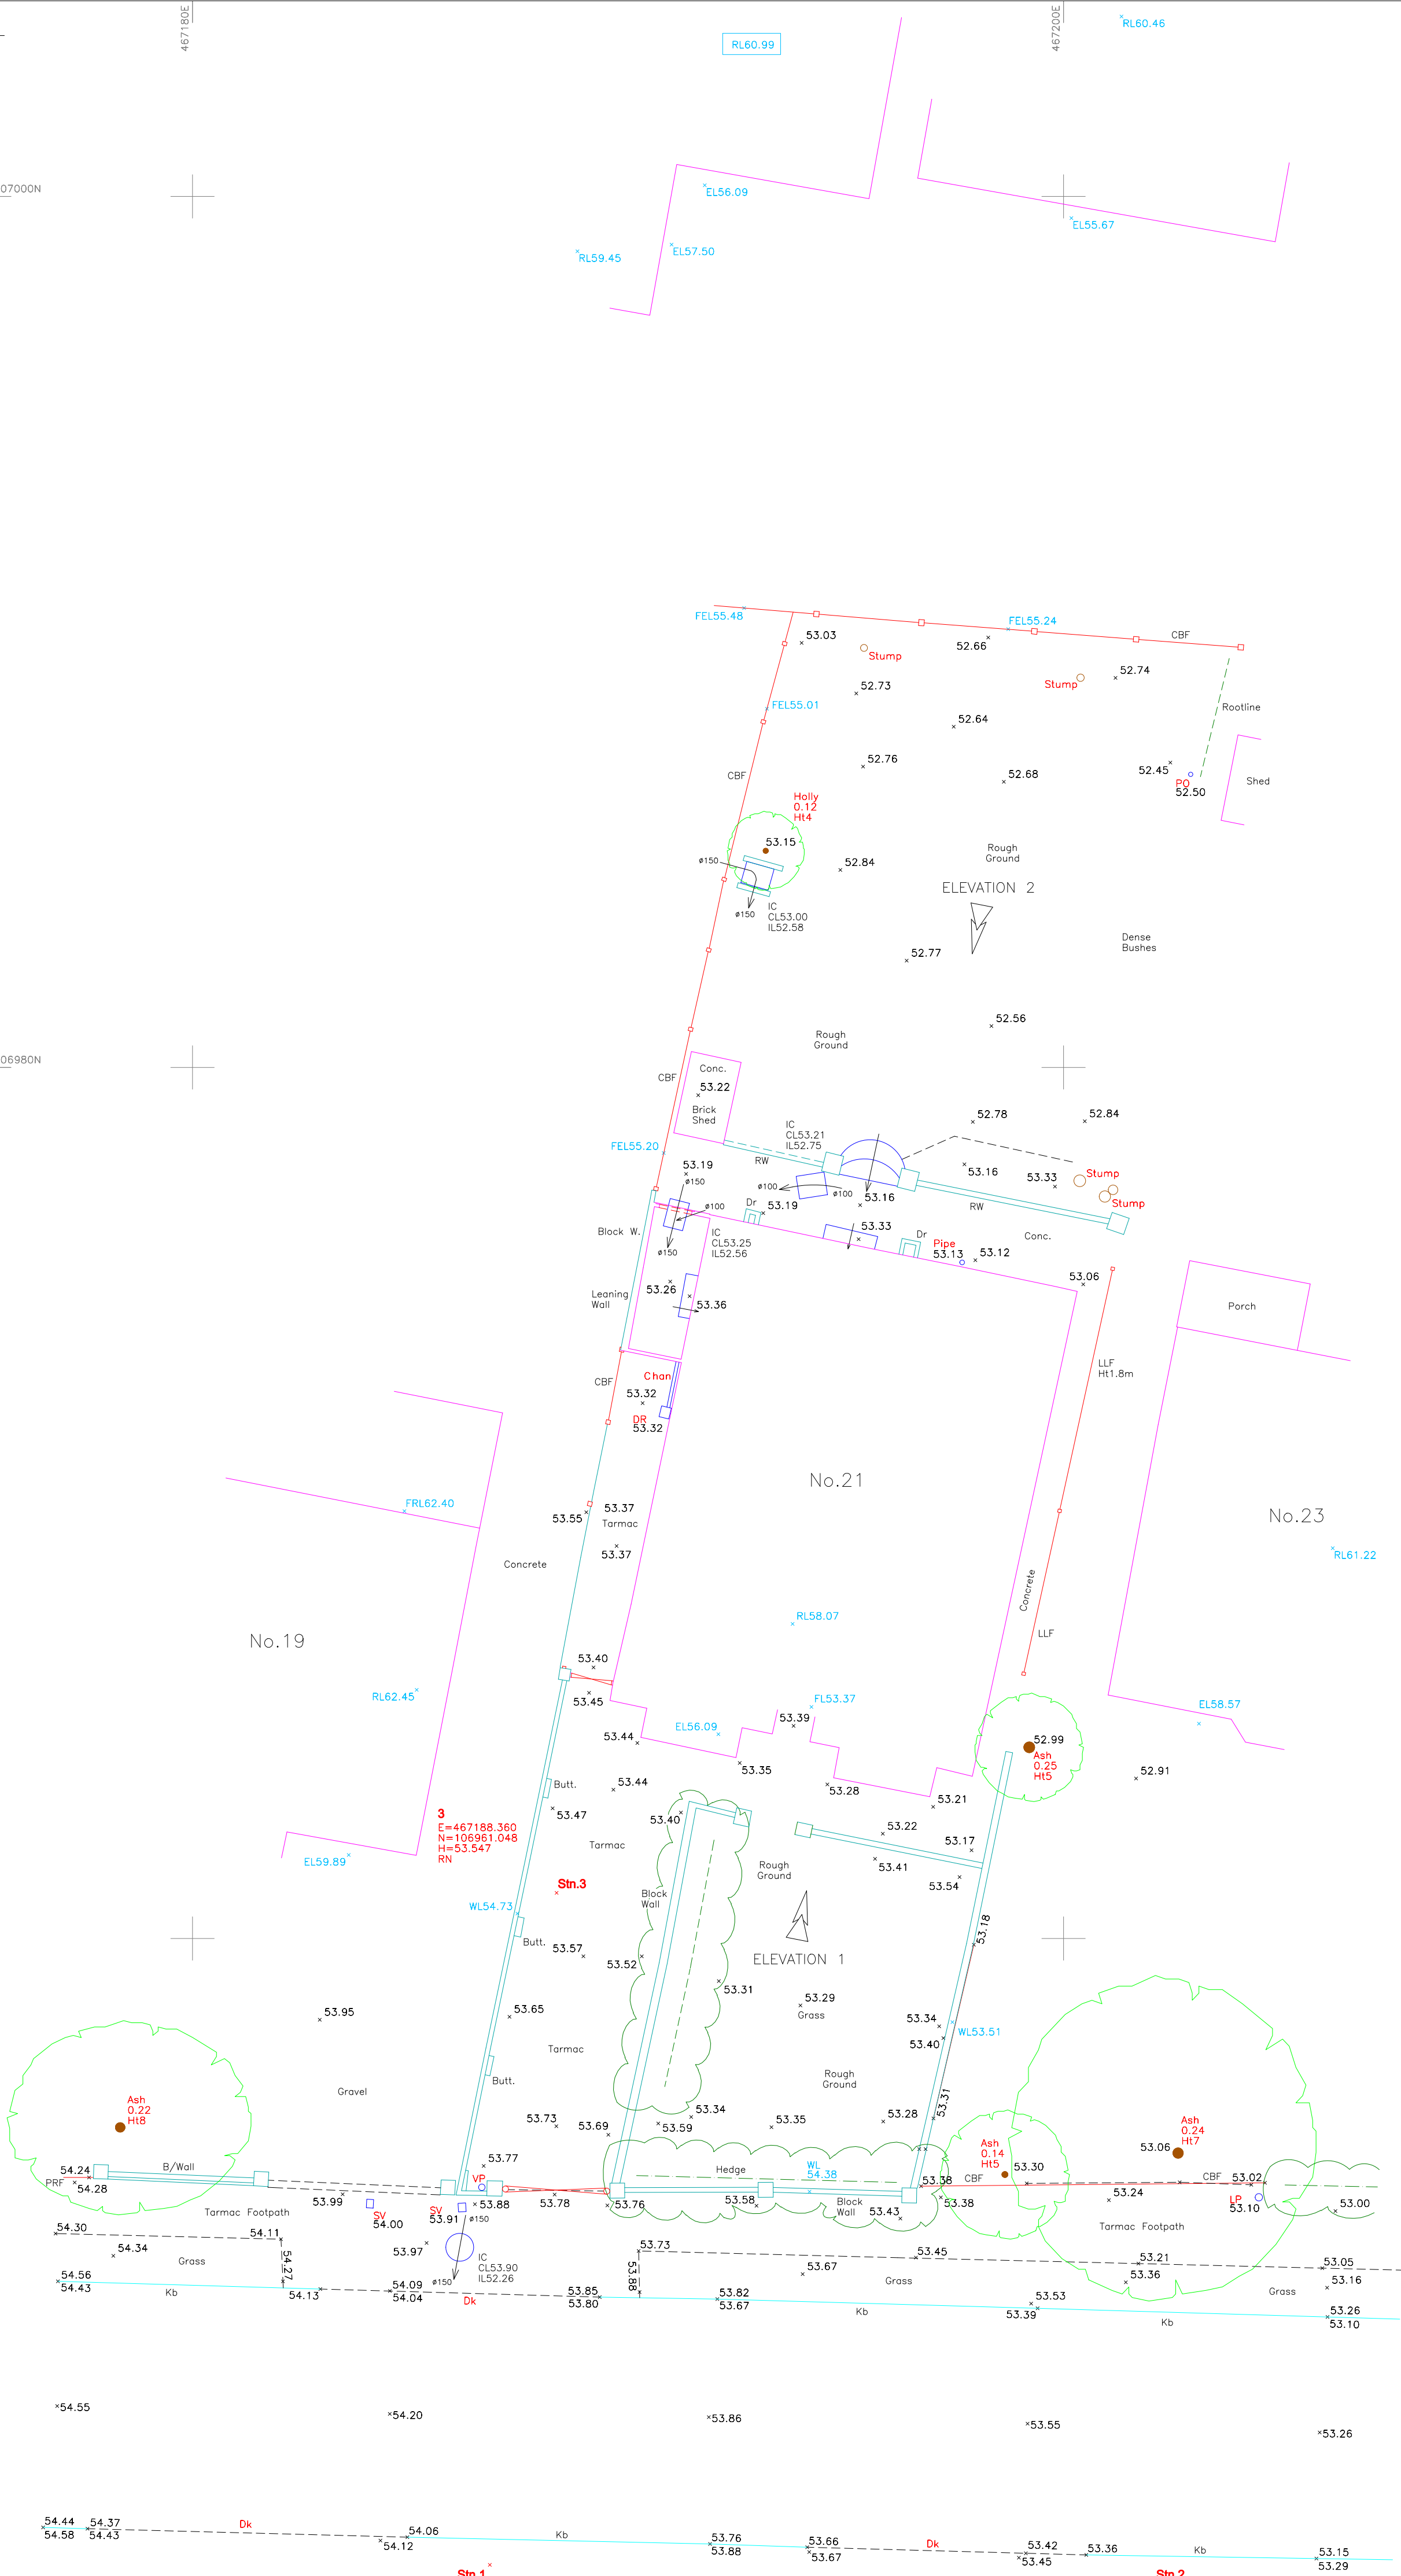

P A R K A V E N U E

P A R K A V E N U E

DATE	REVISIONS	


HAMPSHIRE LAND SURVEYS LTD
Land, Building and Engineering Surveys

Mobile 07721 423330
E-Mail hampis@aol.com
www.hislttd.co.uk

CLIENT	Character Building Company 29 Fern Way Titchfield Park Fareham Hampshire PO15 5RP
--------	---

PROJECT No. H1S 2197

TITLE
21 Park Avenue Waterlooville Site Survey Existing

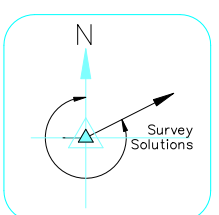

SCALE 1:100

DRAWN KI

DATE JAN 2021

CHECKED DE

DRG No. 2197_21_01_01

REV.