

## **GENERAL**

This survey was carried out in accordance with PAS 128:2014 (Publicly Available Specification for BS 6841 - A pre-survey consultation with the client) it was agreed to carry out the detection survey using methodology M1 per table 2 of the PAS 128:2014. The survey location has been shown on the drawing; please see line/drawings section of the key for reference.

## **DESKTOP UTILITY REPORT**



## **DETECTION SURVEY**

### **DRAWING**



### **WATER**












## **UNKNOWN**

An unknown service located along New Lane, recommended trial excavations to confirm the location, depth and nature of the service. An unknown service was located across New Lane, recommended trial excavations to confirm the location, depth and nature of the service in critical areas. An unknown service located along the driveway, recommended trial excavations to confirm the location, depth and nature of the service in critical areas.

| Desktop Utility Records |                       |               |
|-------------------------|-----------------------|---------------|
| Utility Type            | Provider Details      | Date Acquired |

Sheet Layout: (Not to Scale)

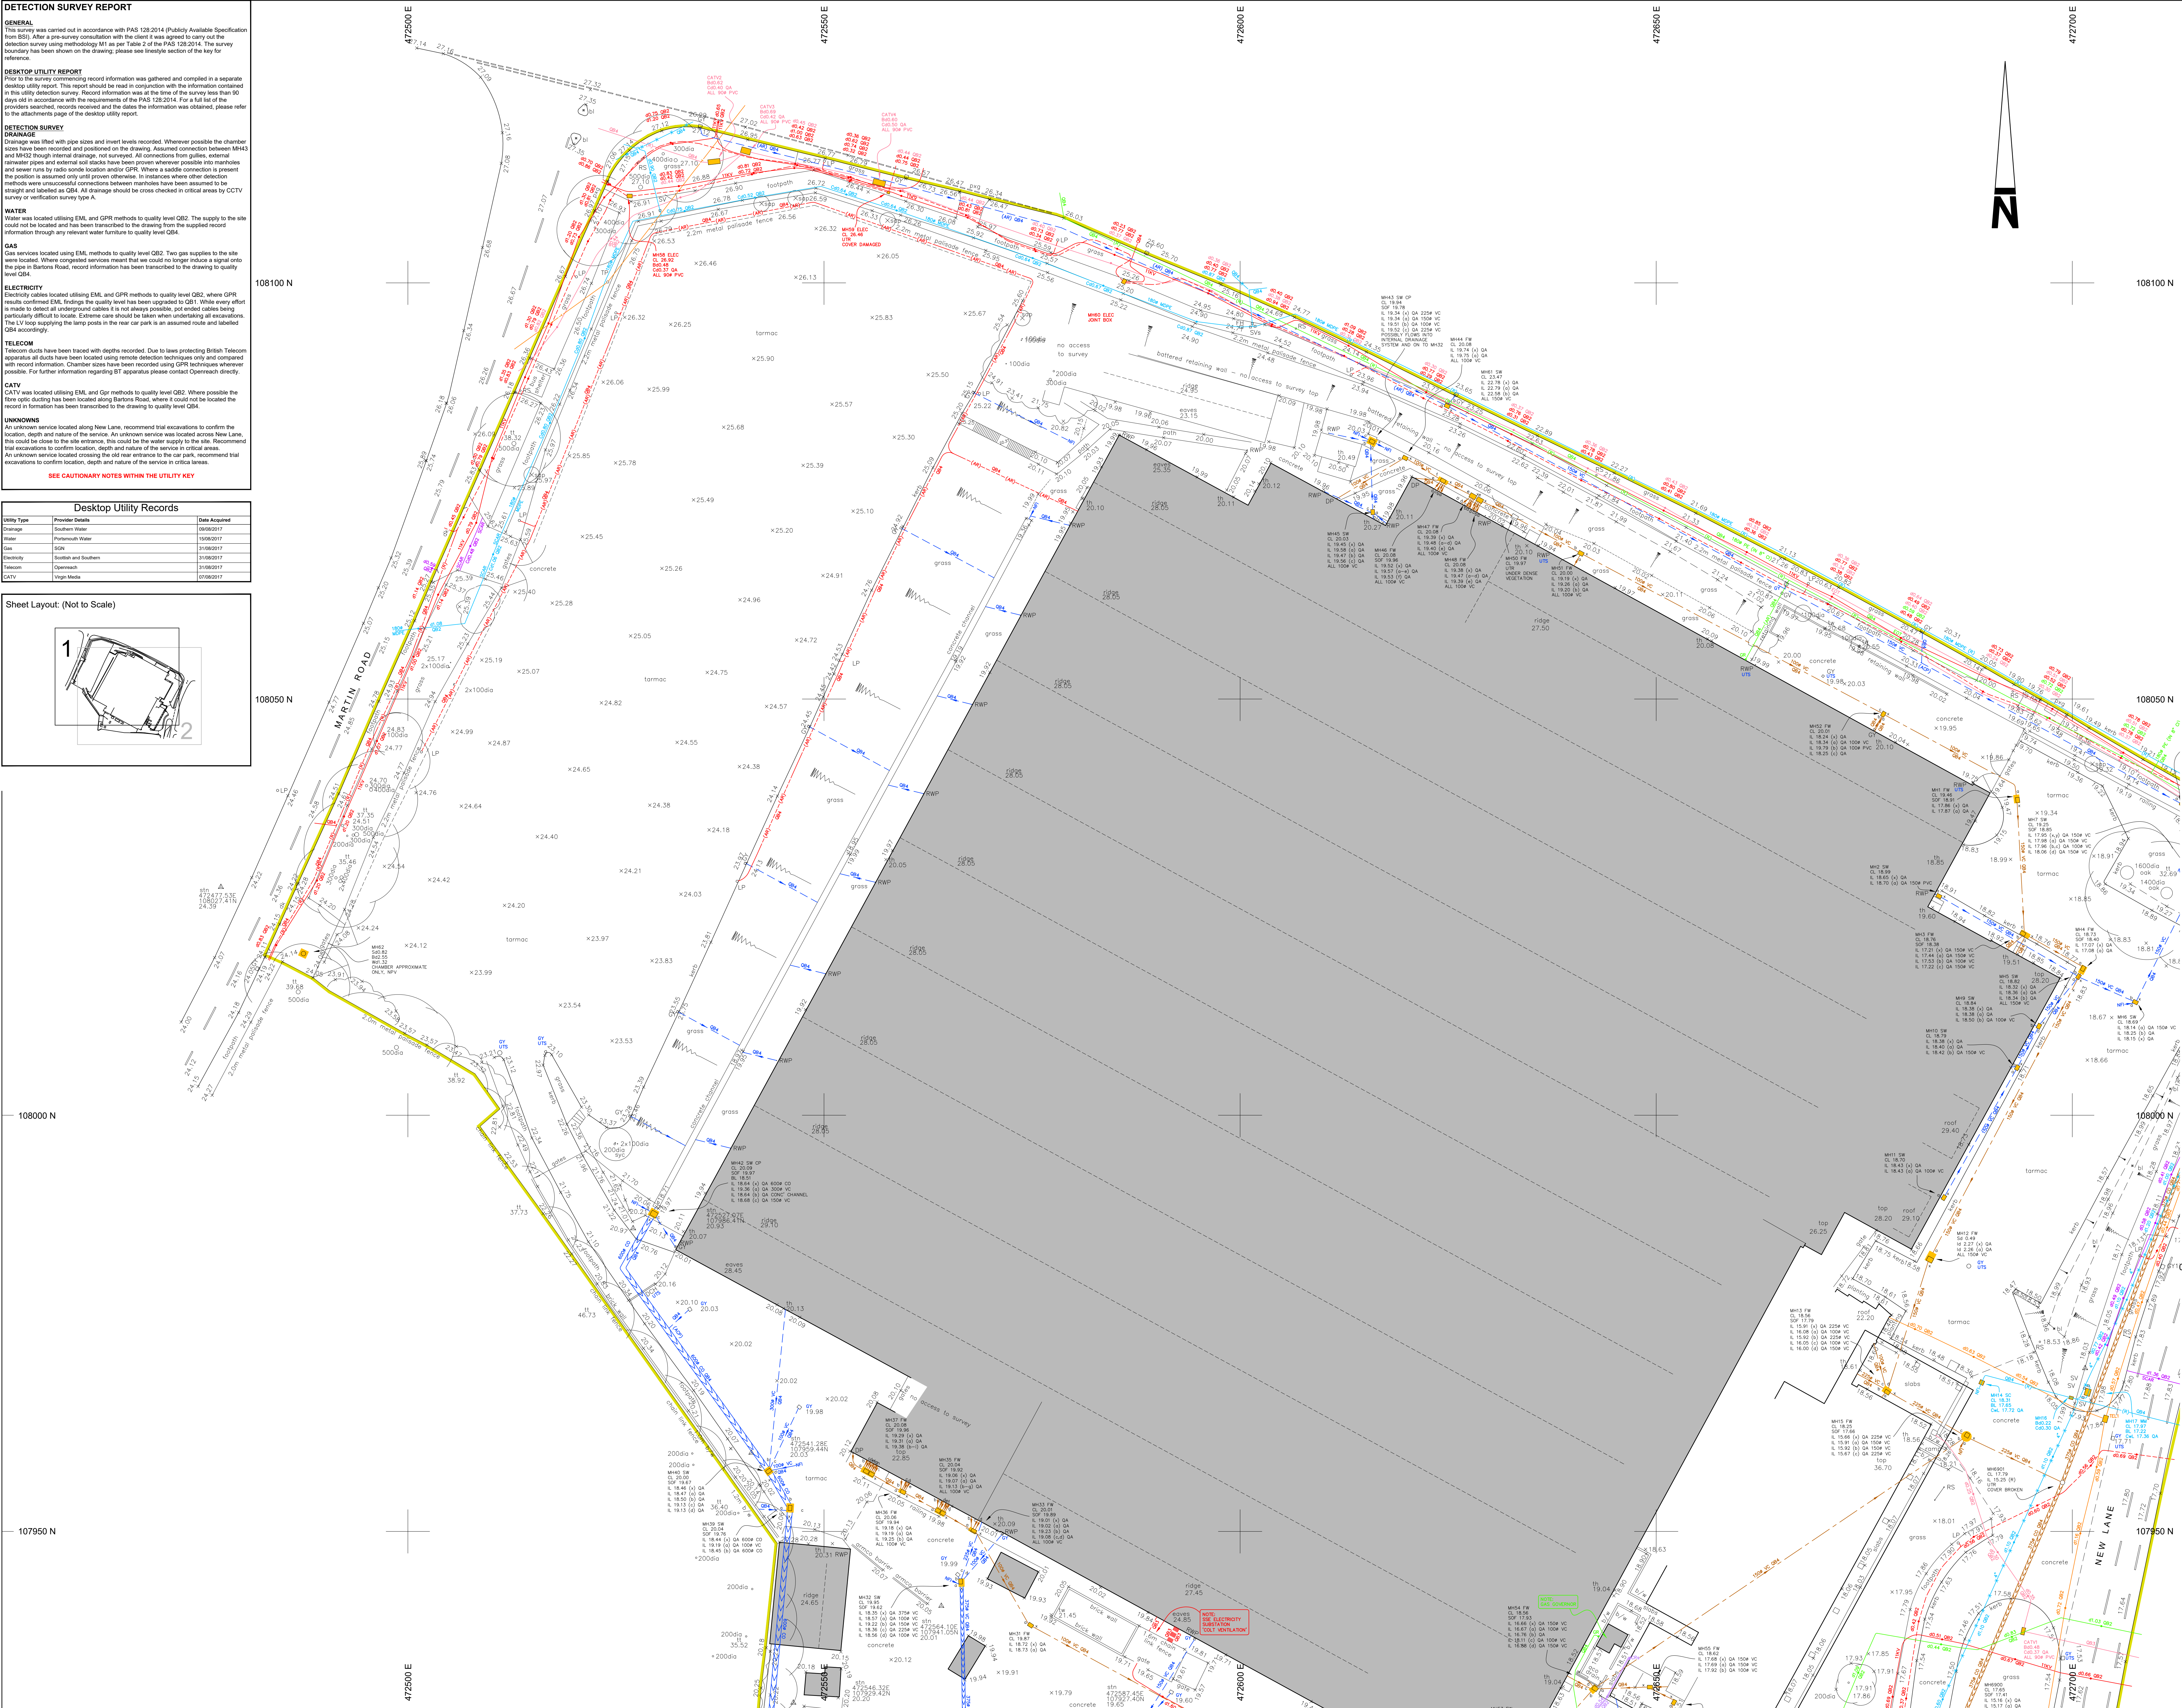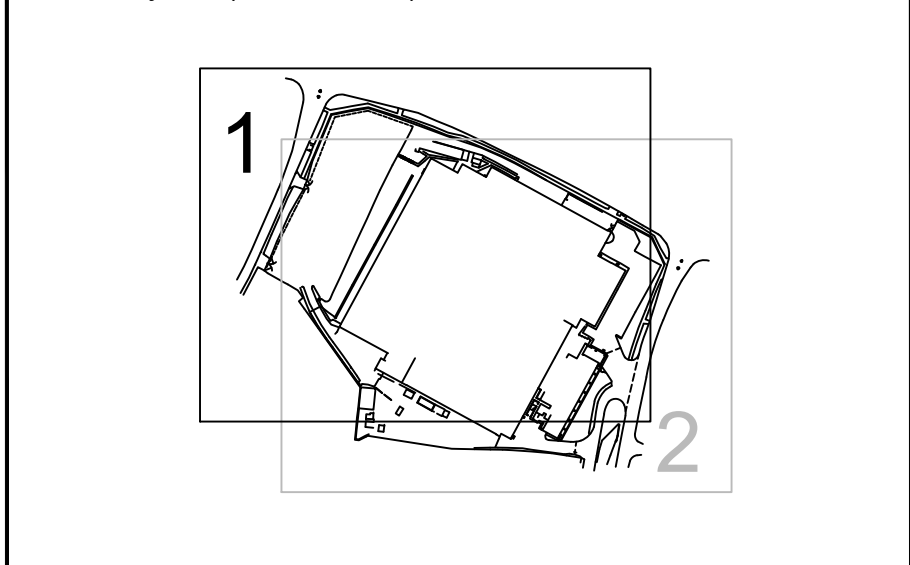

- Notes :**
1. UTILITY AND SERVICE INFORMATION ADDED TO TOPOGRAPHICAL SURVEY PRODUCED BY P STUBBINGTON LAND SURVEYS LTD. JOB No. 4816/01. DATE DECEMBER 2014. NO SITE VERIFICATION CARRIED OUT BY MK SURVEYS
  2. THIS SURVEY SHOULD ALWAYS BE READ IN CONJUNCTION WITH THE DESKTOP UTILITY REPORT, THAT WAS CARRIED OUT AS A PREREQUISITE TO THE DETECTION SURVEY.

[illegible]

## CAUTIONARY NOTES

- [illegible]

## PAS 128:2014 Quality Level Guide

| Quality Level | Description   | Accuracy                                          |
|---------------|---|---------------------------------------------------|
| QA            | Service verified in an open excavation, inside an inspection chamber / draw pit, or at the point the service enters / exits the ground. | ± 50mm Horizontal<br>± 25mm Vertical              |



# mk surveys

Tel 01908 565051  
Tel 01805 594979  
Tel 0116 2649127  
Tel 01386 454203  
Tel 01403 243162

Milton Keynes  
Oxford  
East Midlands  
West Midlands  
Hornham

[enquiries@mk-surveys.co.uk](mailto:enquiries@mk-surveys.co.uk)  
[oxford@mk-surveys.co.uk](mailto:oxford@mk-surveys.co.uk)  
[eastmidlands@mk-surveys.co.uk](mailto:eastmidlands@mk-surveys.co.uk)  
[westmidlands@mk-surveys.co.uk](mailto:westmidlands@mk-surveys.co.uk)  
[hornham@mk-surveys.co.uk](mailto:hornham@mk-surveys.co.uk)

[www.mk-surveys.com](http://www.mk-surveys.com) [www.surveys4bim.co.uk](http://www.surveys4bim.co.uk)



Homes &  
Communities  
Agency

Colt International  
Havant  
Hampshire

## Utility Survey

|                                                                                       |                                                                                       |                                                                                       |                                                                                       |
|---------------------------------------------------------------------------------------|---------------------------------------------------------------------------------------|---------------------------------------------------------------------------------------|---------------------------------------------------------------------------------------|
| Scale<br>1:250                                                                        | Sheet Size:<br>A0                                                                     | Sheet Number:<br>1                                                                    | Date:<br>September 2017                                                               |
| Project Number:<br>24301                                                              | Rev.<br>-                                                                             | Surveyed By:<br>AH                                                                    | Approved By:<br>DF                                                                    |
|  |  |  |  |

**GENERAL**





**DETECTION SURVEY**

**DRAWING**



**WATER**











**UNKNOWN**

An unknown service located along New Lane, recommended trial excavations to confirm the location and nature of the service. An unknown service was located across New Lane, recommended trial excavations to confirm the location and nature of the service in critical areas.



| SEE CAUTIONARY NOTES WITHIN THE UTILITY KEY |                       |               |
|---------------------------------------------|-----------------------|---------------|
| Desktop Utility Records                     |                       |               |
| Utility Type                                | Provider Details      | Date Acquired |
| Drainage                                    | Southern Water        | 09/05/2017    |
| Water                                       | Portsmouth Water      | 15/08/2017    |
| Gas                                         | SGN                   | 31/05/2017    |
| Electricity                                 | Scottish and Southern | 31/05/2017    |
| Telecom                                     | Openreach             | 31/05/2017    |
| CATV                                        | Virgin Media          | 07/05/2017    |




Notes :

1. UTILITY AND SERVICE INFORMATION ADDED TO TOPOGRAPHICAL SURVEY PRODUCED BY P STUBBINGTON LAND SURVEYS LTD. JOB No. 4816/01. DATE DECEMBER 2014. NO SITE VERIFICATION CARRIED OUT BY MK SURVEYS.
2. THIS SURVEY SHOULD ALWAYS BE READ IN CONJUNCTION WITH THE DESKTOP UTILITY REPORT, THAT WAS CARRIED OUT AS A PREREQUISITE TO THE DETECTION SURVEY.

[illegible]

| PAS 128:2014 Quality Level Guide |   |                                                |
|----------------------------------|---|------------------------------------------------|
| Quality Level                    | Description   | Accuracy                                       |
| QB4                              | A vehicle is expected to exist but cannot be detected - (ARL, RV, IV)                                                                   | Undefined                                      |
| QB3                              | Horizontal location only using one geophysical technique                                                                                | ± 500mm Horizontal<br>Undefined Vertical       |
| QB2                              | Horizontal and vertical location only using one geophysical technique                                                                   | ± 250mm or < 40% of depth whichever is greater |
| QB1                              | Horizontal and vertical location only using two geophysical techniques                                                                  | ± 100mm or < 15% of depth whichever is greater |
| QA                               | Service verified in an open excavation, inside an inspection chamber / drain pit, or at the point the service enters / exits the ground | ± 20mm Horizontal<br>± 20mm Vertical           |

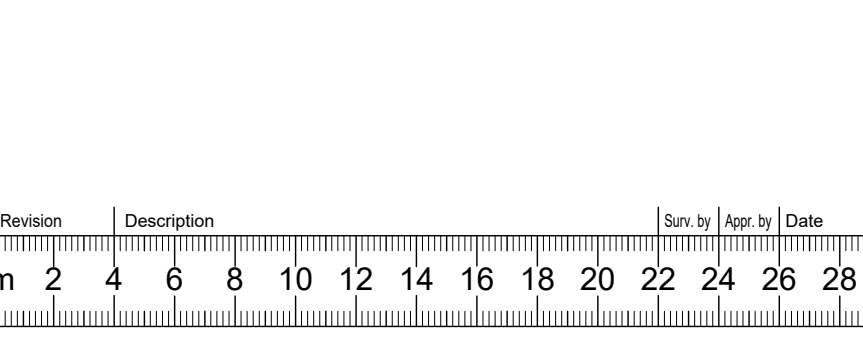

**mk**surveys

Tel 01908 565561  
Tel 01905 594979  
Tel 0116 2949127  
Tel 01384 404203  
Tel 01403 243162

Mike Keynes  
Oxford  
East Midlands  
West Midlands  
Northern

[enquiries@mk-surveys.co.uk](mailto:enquiries@mk-surveys.co.uk)  
[oxford@mk-surveys.co.uk](mailto:oxford@mk-surveys.co.uk)  
[eastmidlands@mk-surveys.co.uk](mailto:eastmidlands@mk-surveys.co.uk)  
[westmidlands@mk-surveys.co.uk](mailto:westmidlands@mk-surveys.co.uk)  
[northern@mk-surveys.co.uk](mailto:northern@mk-surveys.co.uk)

[www.mk-surveys.com](http://www.mk-surveys.com) [www.surveys4bm.co.uk](http://www.surveys4bm.co.uk)



Colt International  
Havant  
Hampshire

|                                                                                       |                                                                                       |                                                                                       |                                                                                       |
|---------------------------------------------------------------------------------------|---------------------------------------------------------------------------------------|---------------------------------------------------------------------------------------|---------------------------------------------------------------------------------------|
| Utility Survey                                                                        |                                                                                       |                                                                                       |                                                                                       |
| Scale:<br>1:250                                                                       | Sheet Size:<br>A0                                                                     | Sheet Number:<br>2                                                                    | Date:<br>September 20                                                                 |
| Project Number:<br>24301                                                              | Rev:<br>-                                                                             | Surveyed By:<br>AH                                                                    | Approved By:<br>DF                                                                    |
|  |  |  |  |