


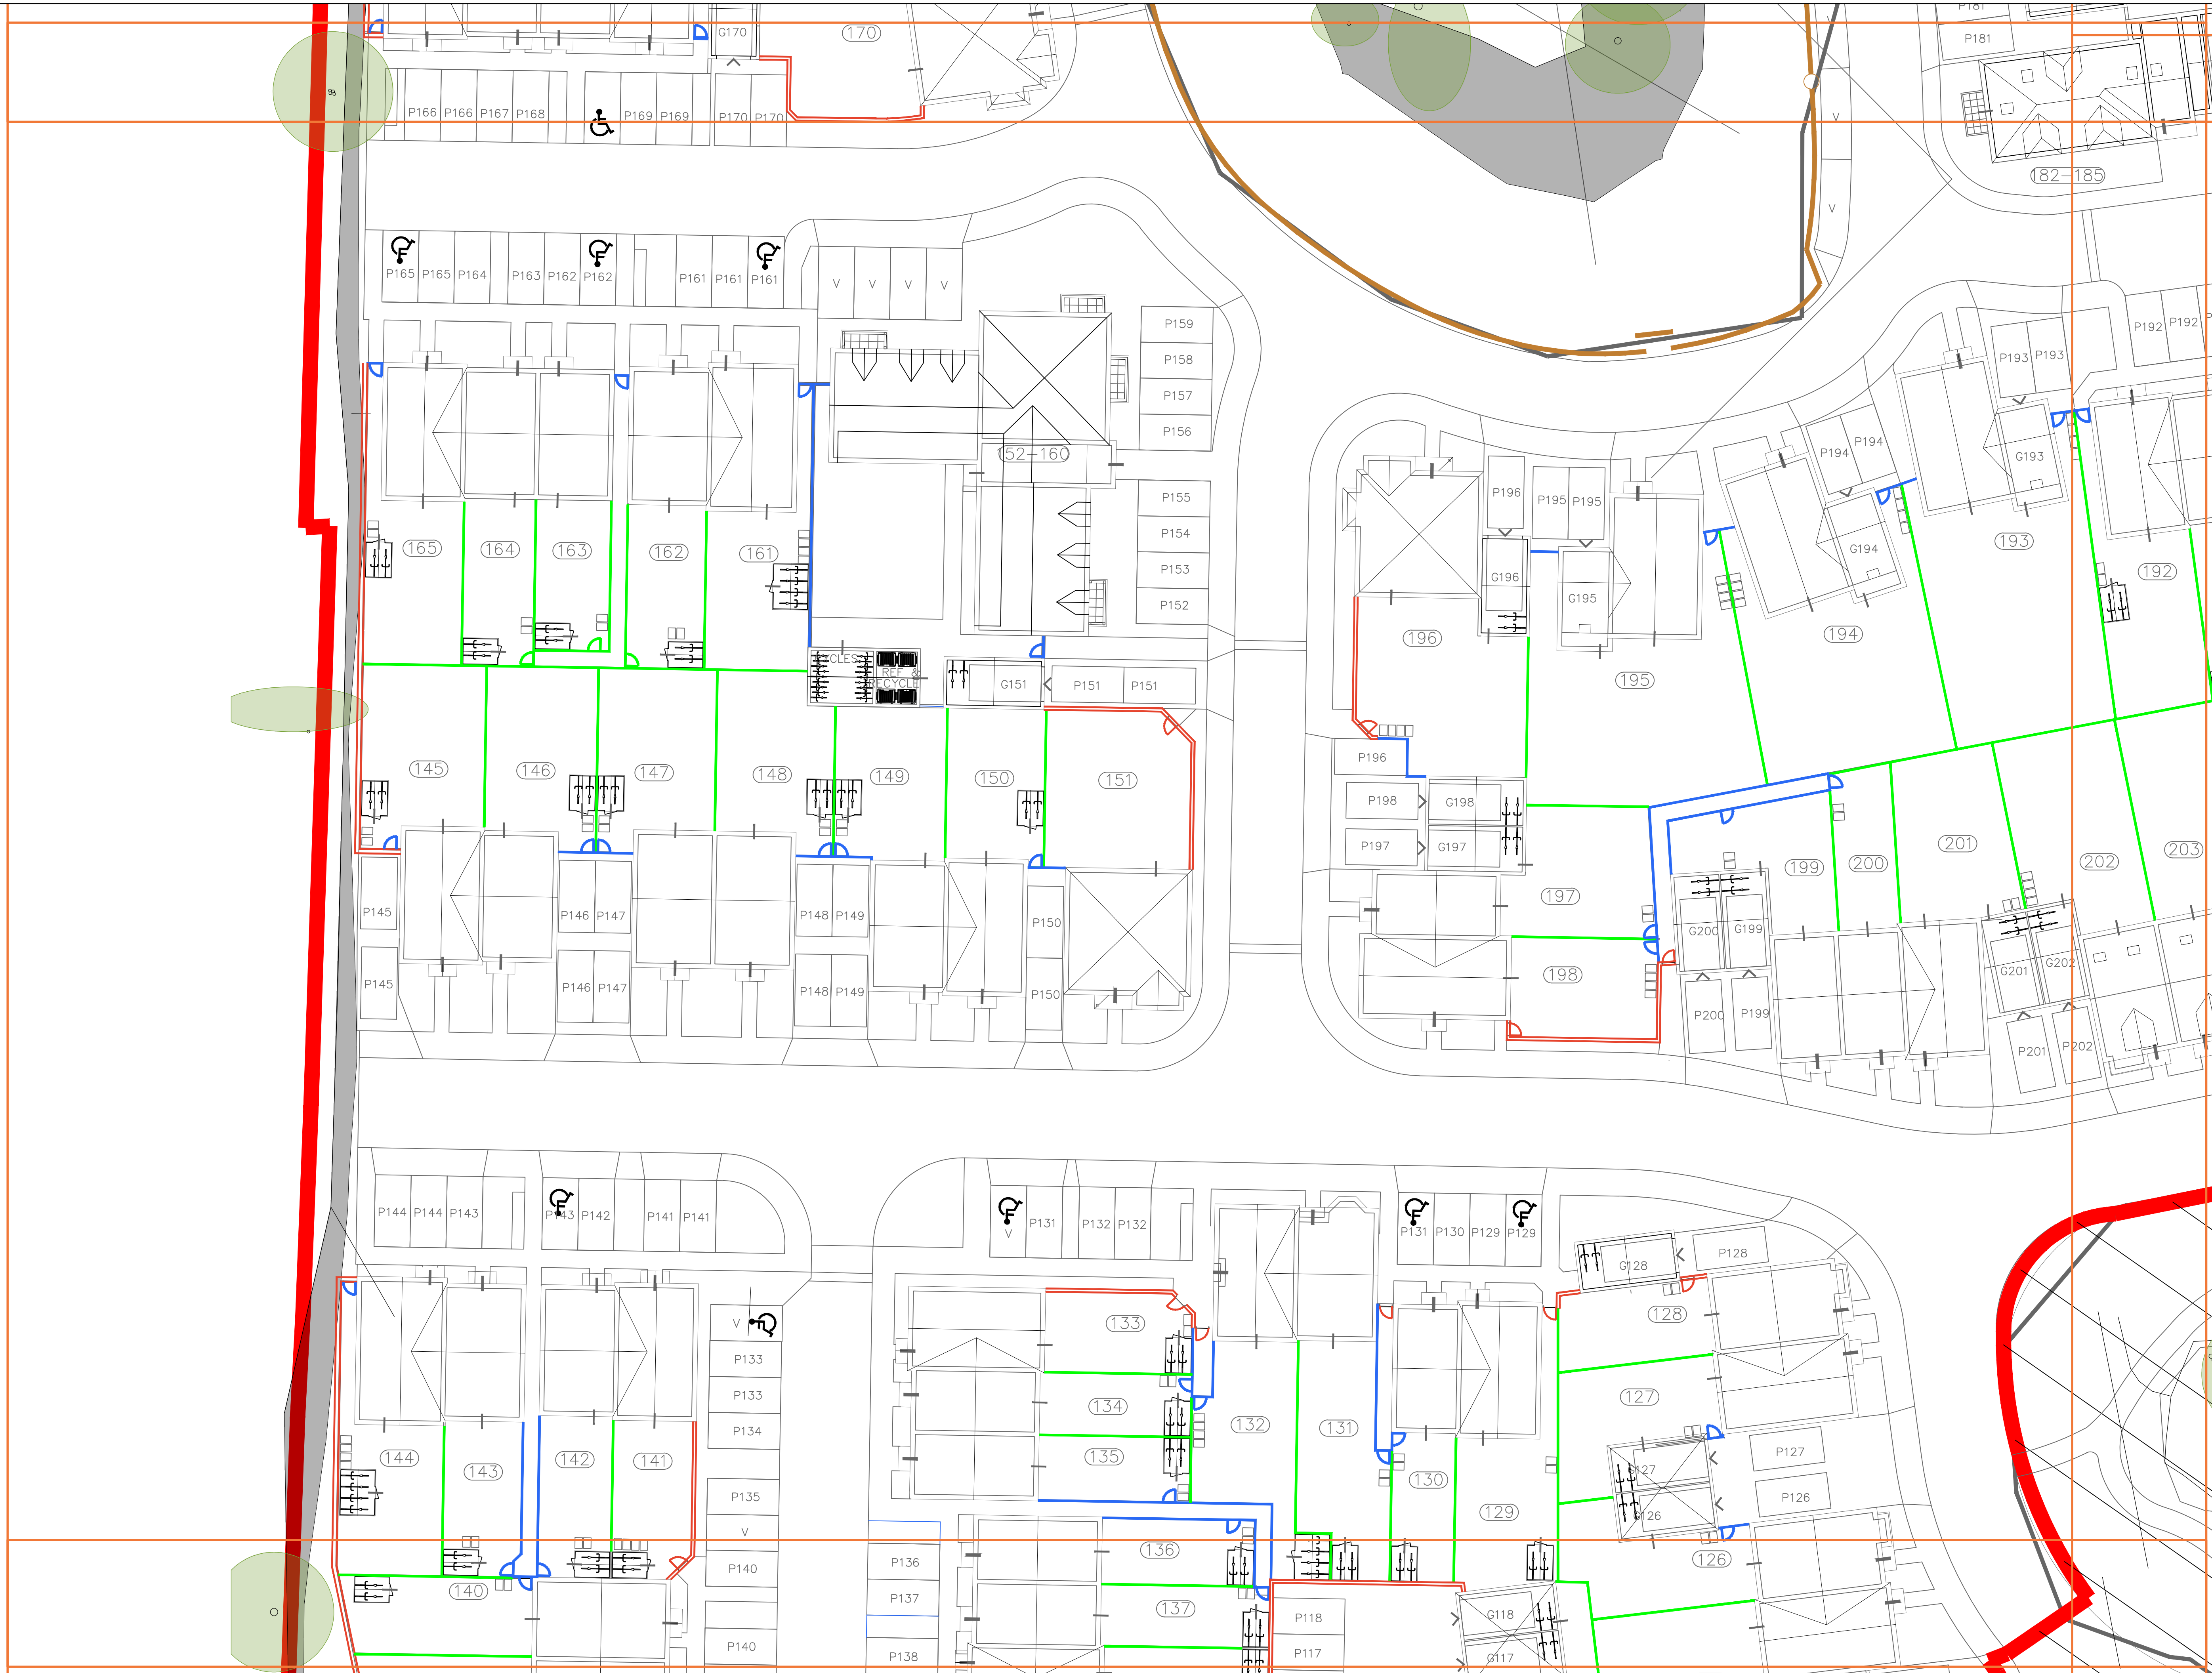

SPECIFICATION
All works generally, to comply with the written Soft Landscape Specification.

NOTES:
DO NOT SCALE FROM DRAWING
NOT FOR CONSTRUCTION, FOR PLANNING PURPOSES ONLY

Legend

- Red Line Boundary
- Existing trees to be retained and protected during construction
- Proposed close board fence with matching gate, 1.8m high
- Proposed Larch fence with matching gate, 1.8m high
- Proposed brick wall, half height with closeboard top between piers with matching gate
- Timber knee rail fencing 0.6m high
- Timber Removable bollards

North Arrow

Scale Bar

Rev	Date	Details	Drawn
A	27.10.20	Brick walls to plots along P160W	PHD

ACD ENVIRONMENTAL

HEAD OFFICE
Rodbourn Rail Business Centre, Grange Lane,
Malmesbury, SN16 0ES
Tel: 01666 825646

Courtyard House, Mill Lane, Godalming, GU7 1EY
Tel: 01483 425714

Suite 6, Crescent House, Yonge Close, Eastleigh, SO50 9SX
Tel: 02382 026300

email: mail@acdenv.co.uk
www.acdenvironmental.co.uk

Linden HOMES

scheme: Lovdean Phase 2

client: Linden Homes
drawing: Enclosure Proposals
date: May 2020
scale: 1:200@A1 Sheet 3 of 5
drawing no: LIN22888 12
drawn: JH checked: DKM

Copyright of ACD Environmental Ltd. All rights described in Chapter IV of the Copyright, Designs and Patents Act 1988 have been generally asserted. 2011. Copyright of this plan remains with ACD until all fees have been paid in full.