



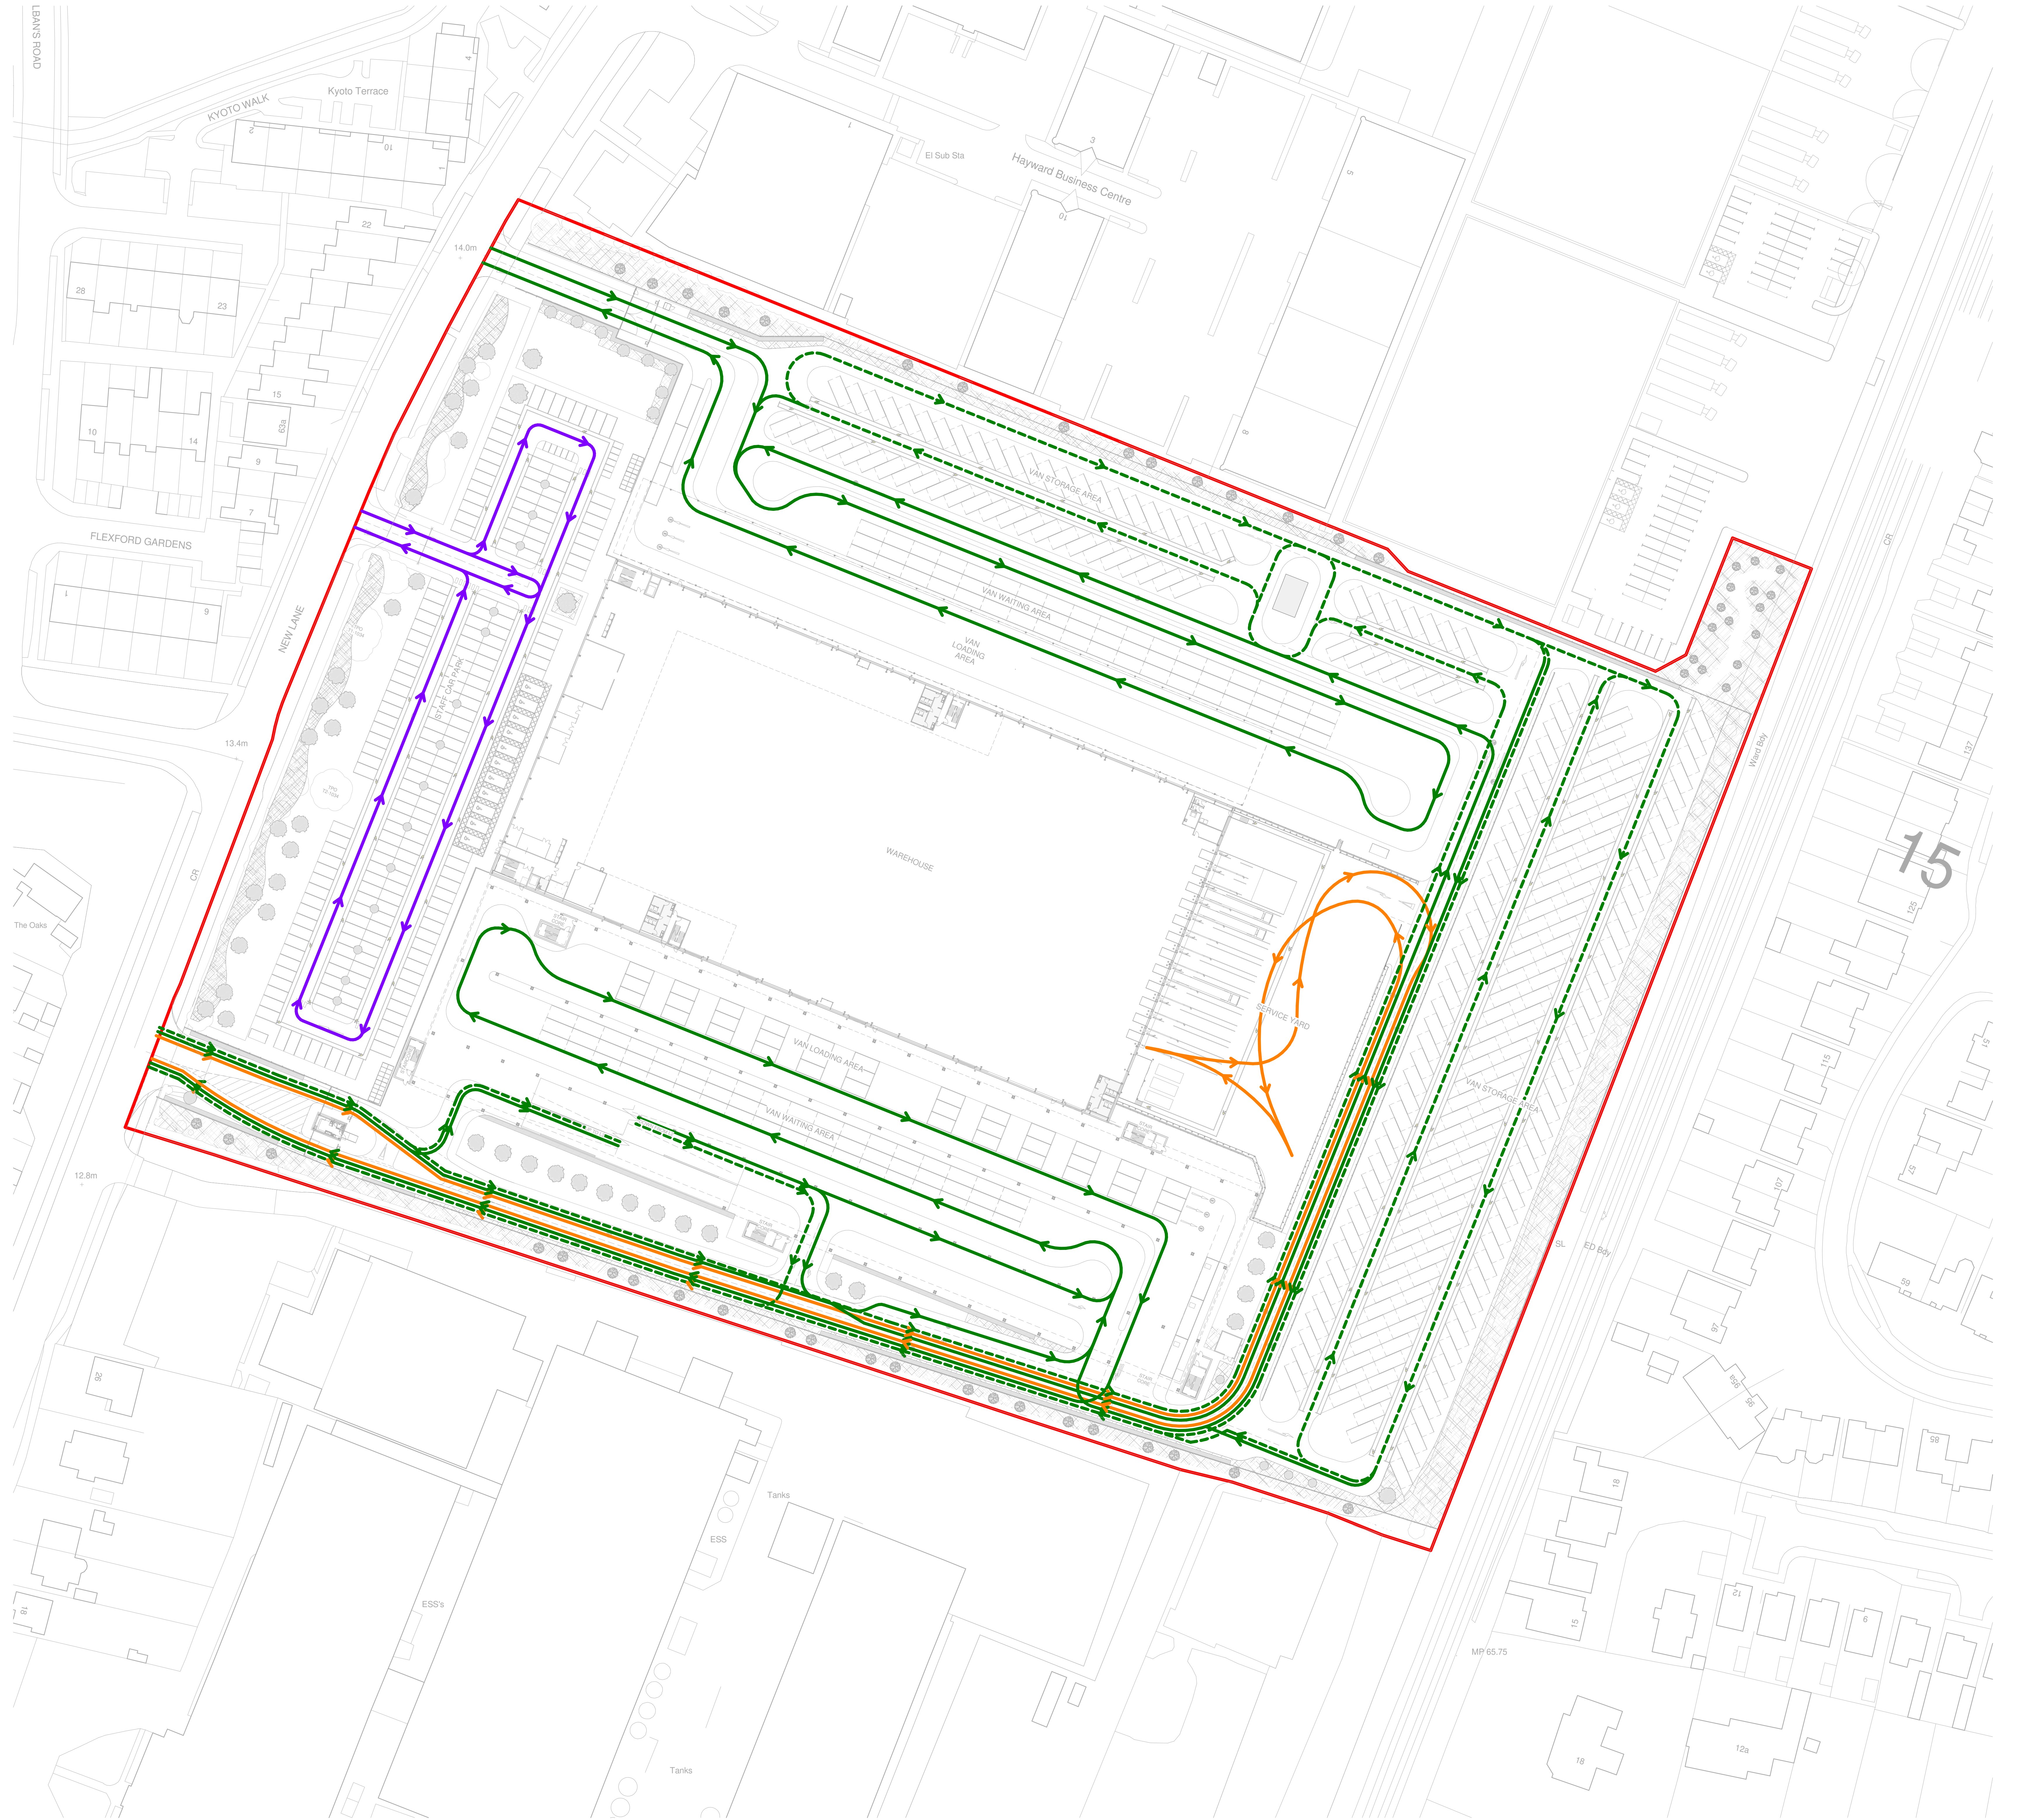

Architects are to be notified of any discrepancies.
Contractors must check all dimensions on site.
This drawing is subject to copyright laws and is to be used only for the project only.
The drawing is to be used only for the information as stated only.
For other information refer to the latest revision of any cross referenced drawings.
To be read in conjunction with relevant design standards/protocols.

This is a colour drawing. In order to ensure any subsequent reproduction is viewed correctly it should be printed in full colour.

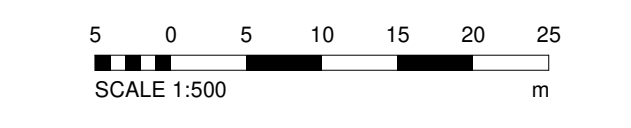

SITE AREA.		
	APPLICATION SITE	Ha
	BOUNDARY	6.78

PARKING KEY	
	PROPOSED HGV PARKING ACCESS
	PROPOSED CAR PARKING ACCESS
	PROPOSED VAN LOADING ACCESS
	PROPOSED VAN STORAGE ACCESS

P5	APPLICATION SITE BOUNDARY	08.02.21	OK	SR
P4	AMENDED	05.02.21	EJ	OK
P3	UPDATED LANDSCAPING AND HIGHWAY JARINGS CAPTURED	19.01.21	EJ	OK
P2	FLIGHTS AMENDED AND EXISTING SUBSTANTIAL ROAD WIDTH TO MATCH CURRENT STANDARDS WHERE ACHIEVABLE	29.06.20	EJ	OK
P1	LINE WEIGHTS INCREASED AS PER EMAIL - 29.06.2020	29.06.20	EJ	OK
Rev	Description	Date	Drawn	Checked

Status
PLANNING

SMR
SMALLEY MARSEY RISPIN
ARCHITECTS
Floor 2 The Exchange Station Parade Harrogate HG1 1TS
01423 707 757 admin@smmrarchitects.co.uk

Project
HAVANT, NEW LANE

Client
HAVANT PROPERTY INVESTMENT LLP

Drawing Title
PROPOSED PARKING AND VEHICULAR MOVEMENTS

Proj Ref	Origin	Zone	Level	Type	Role	Num	Status	Rev
7379	SMR	00	22	DR	A	2005	S4	P5
SMR Job Ref	Sheet	Scale	Drawn					
7379-00-2005	A0	NOTED	EJ					