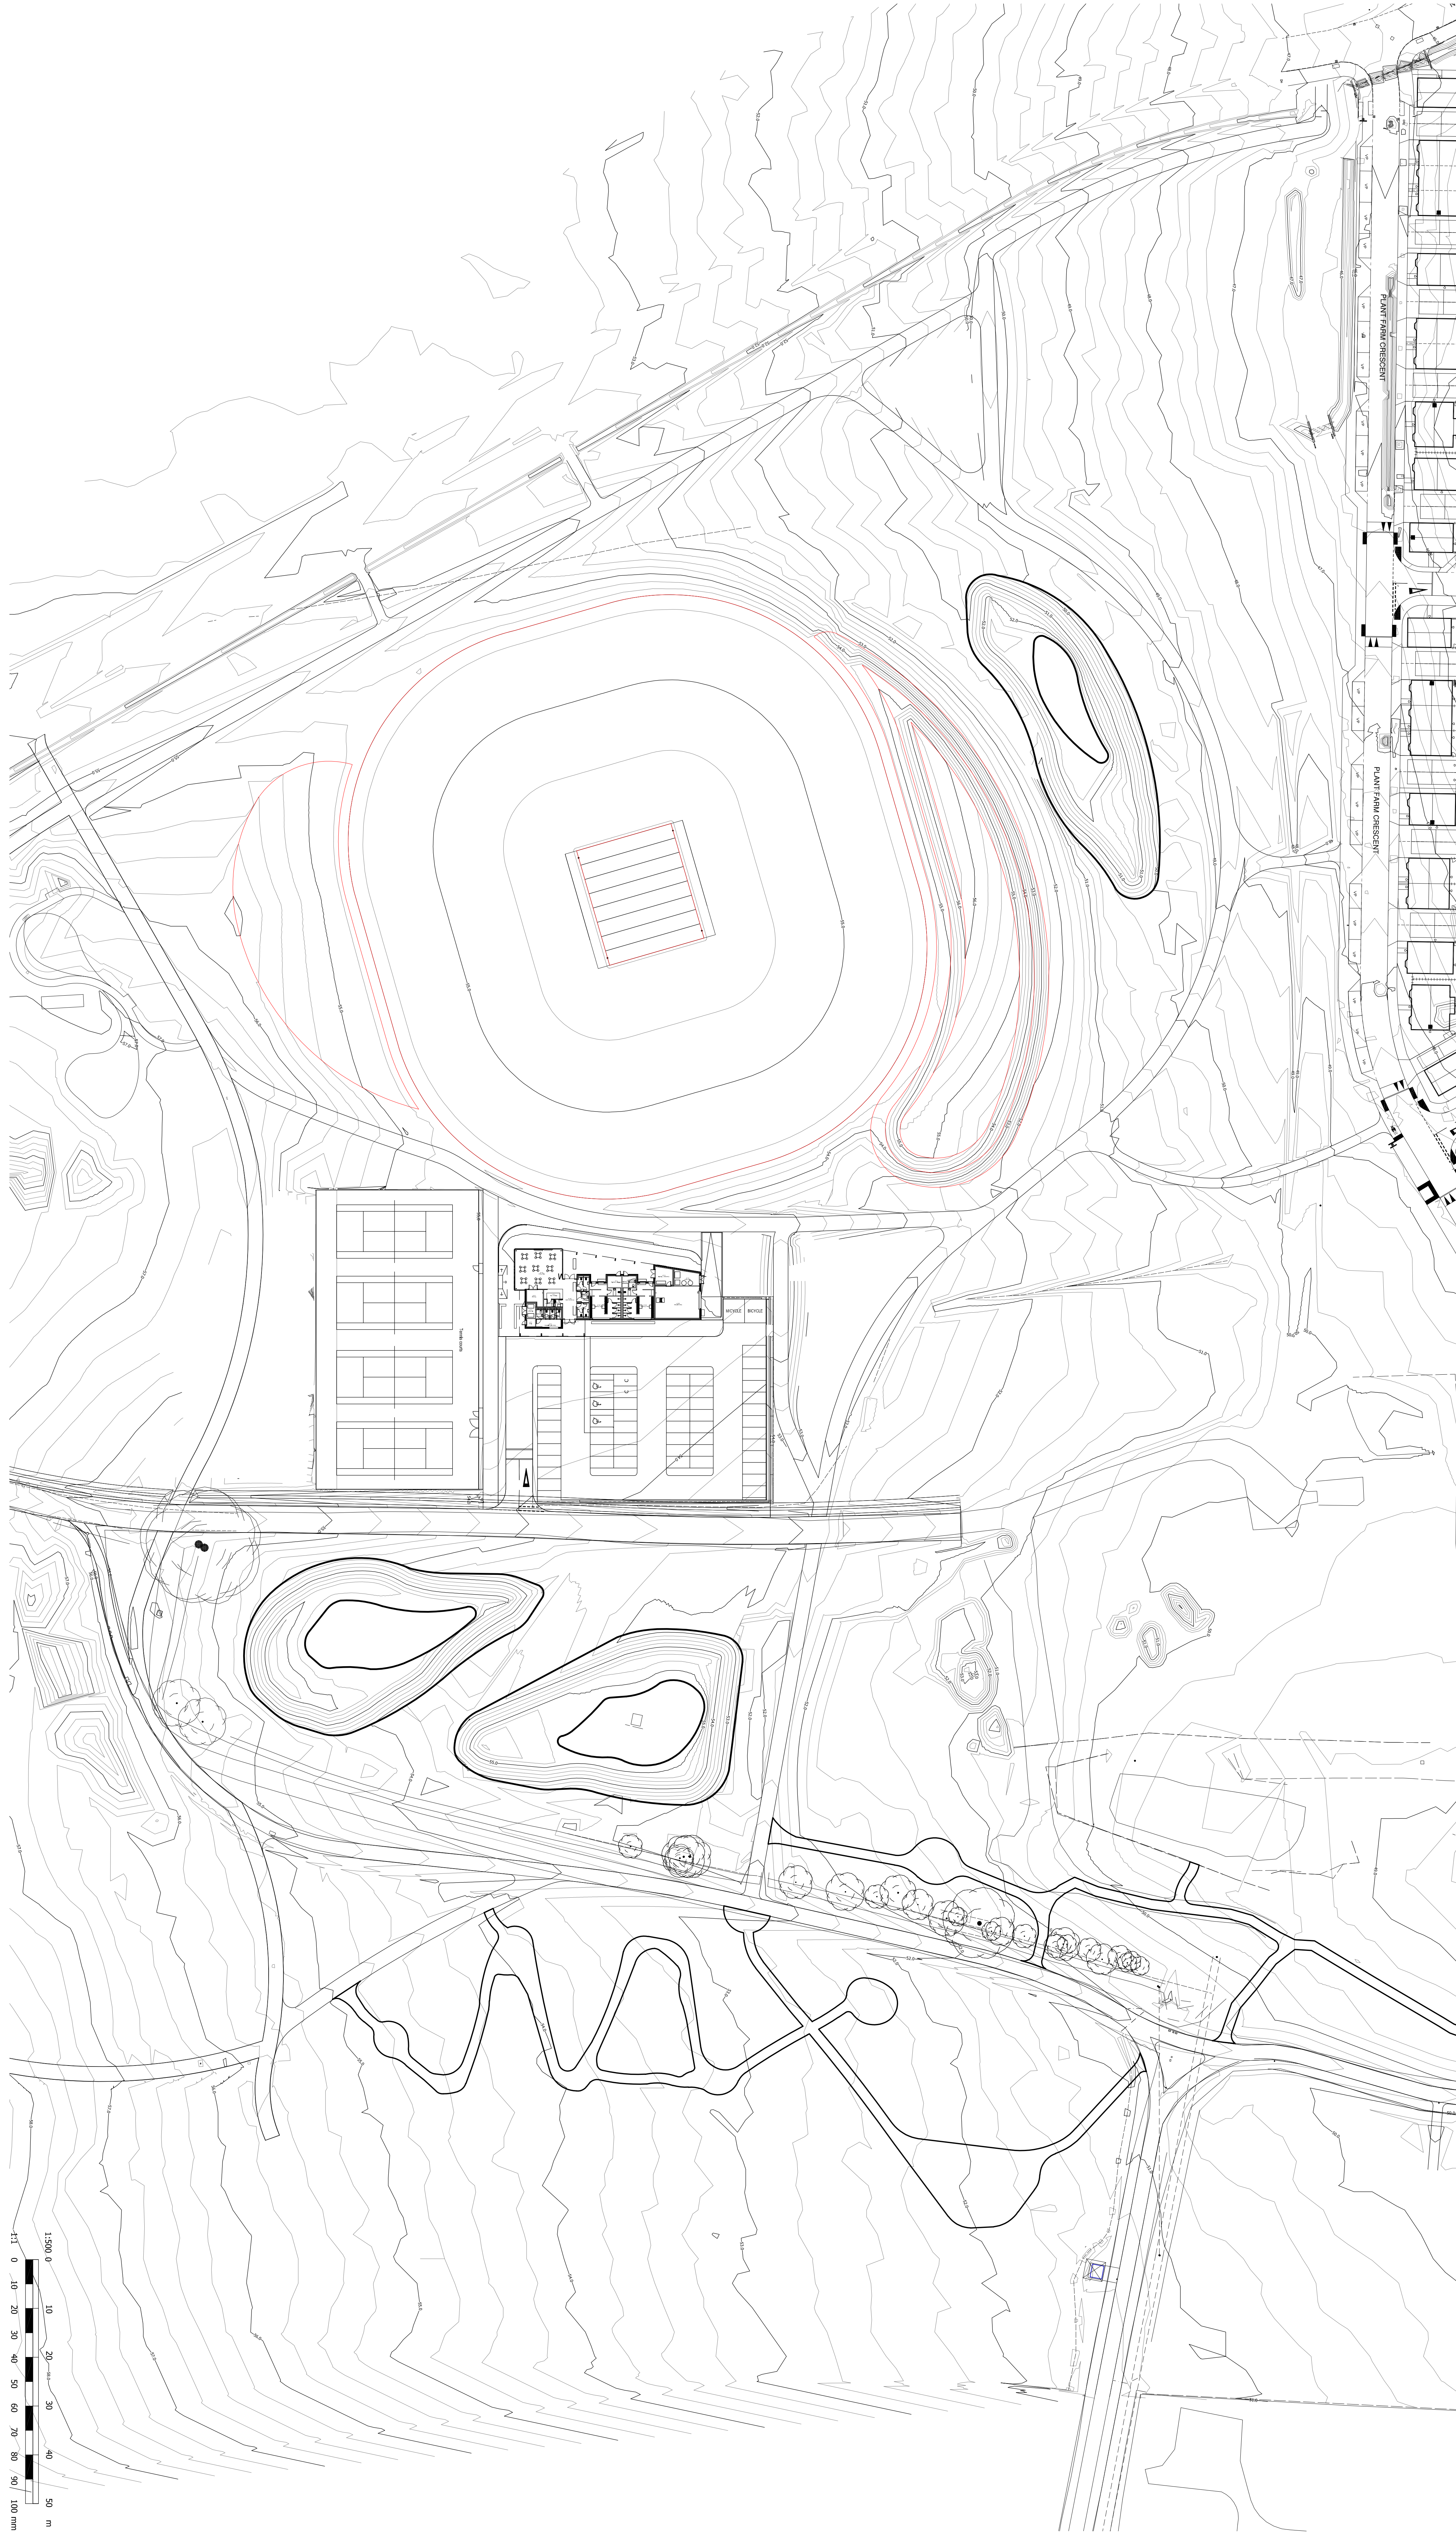
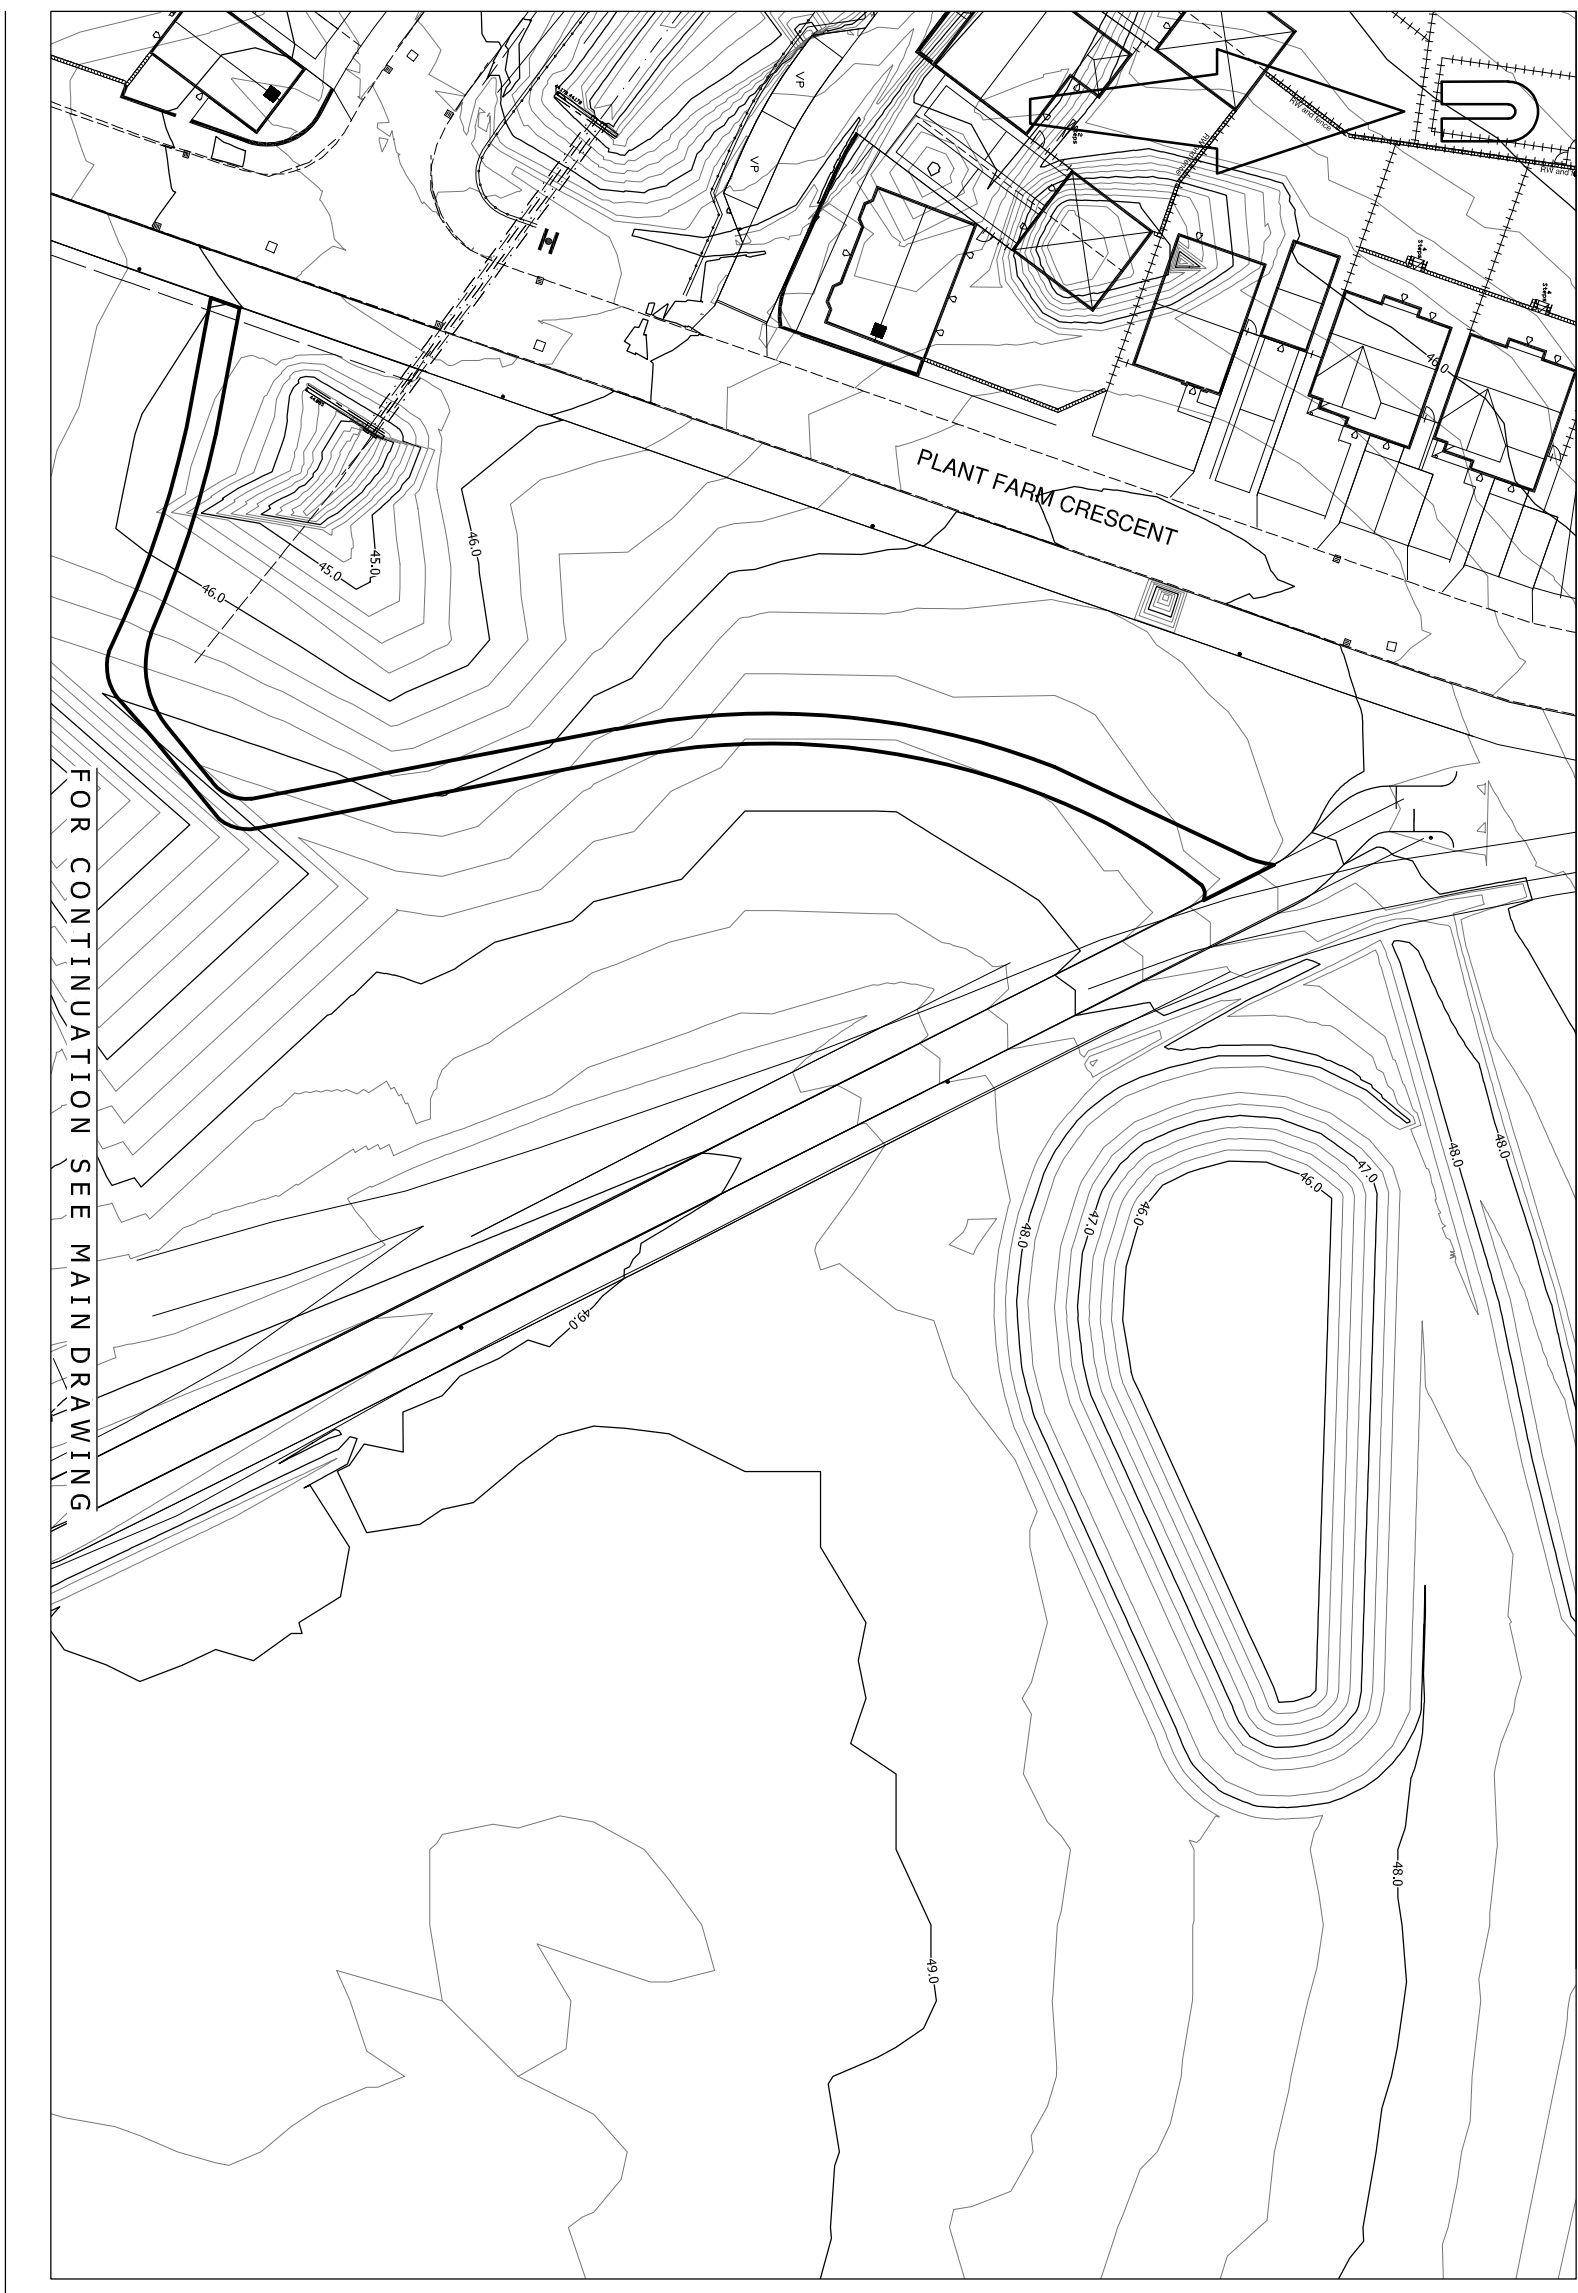


© Crown Copyright and Database Rights 2010 Ordnance Survey 100003503
A0 ORIGINAL

FOR INFORMATION
NOT FOR CONSTRUCTION

REV	DESCRIPTION	CHECKED	DATE
A	Issued to site based on meeting	RM	05/11/2020
B	Issued to site based on meeting	RM	12/12/2019

m3
m r a c t b r o w n
Mayer Brown Limited, 10th Floor
100 Broad Street, London, EC2
Telephone 020 7593 5000 Fax 020 7593 5077
info@grangerplc.com www.grangerplc.com

granger plc
granger plc
granger plc

PROJECT
BREWOOD, WATERLOOVILLE
TOWN PARK PHASE 2

DATE
DECEMBER 2018

SCALE
1:500

TITLE
PROPOSED CONTOURS PLAN

CLIENT
granger plc

DESIGNER
m r a c t b r o w n

DATE
DECEMBER 2018

SCALE
1:500

TITLE
PROPOSED CONTOURS PLAN

CLIENT
granger plc

DESIGNER
m r a c t b r o w n