


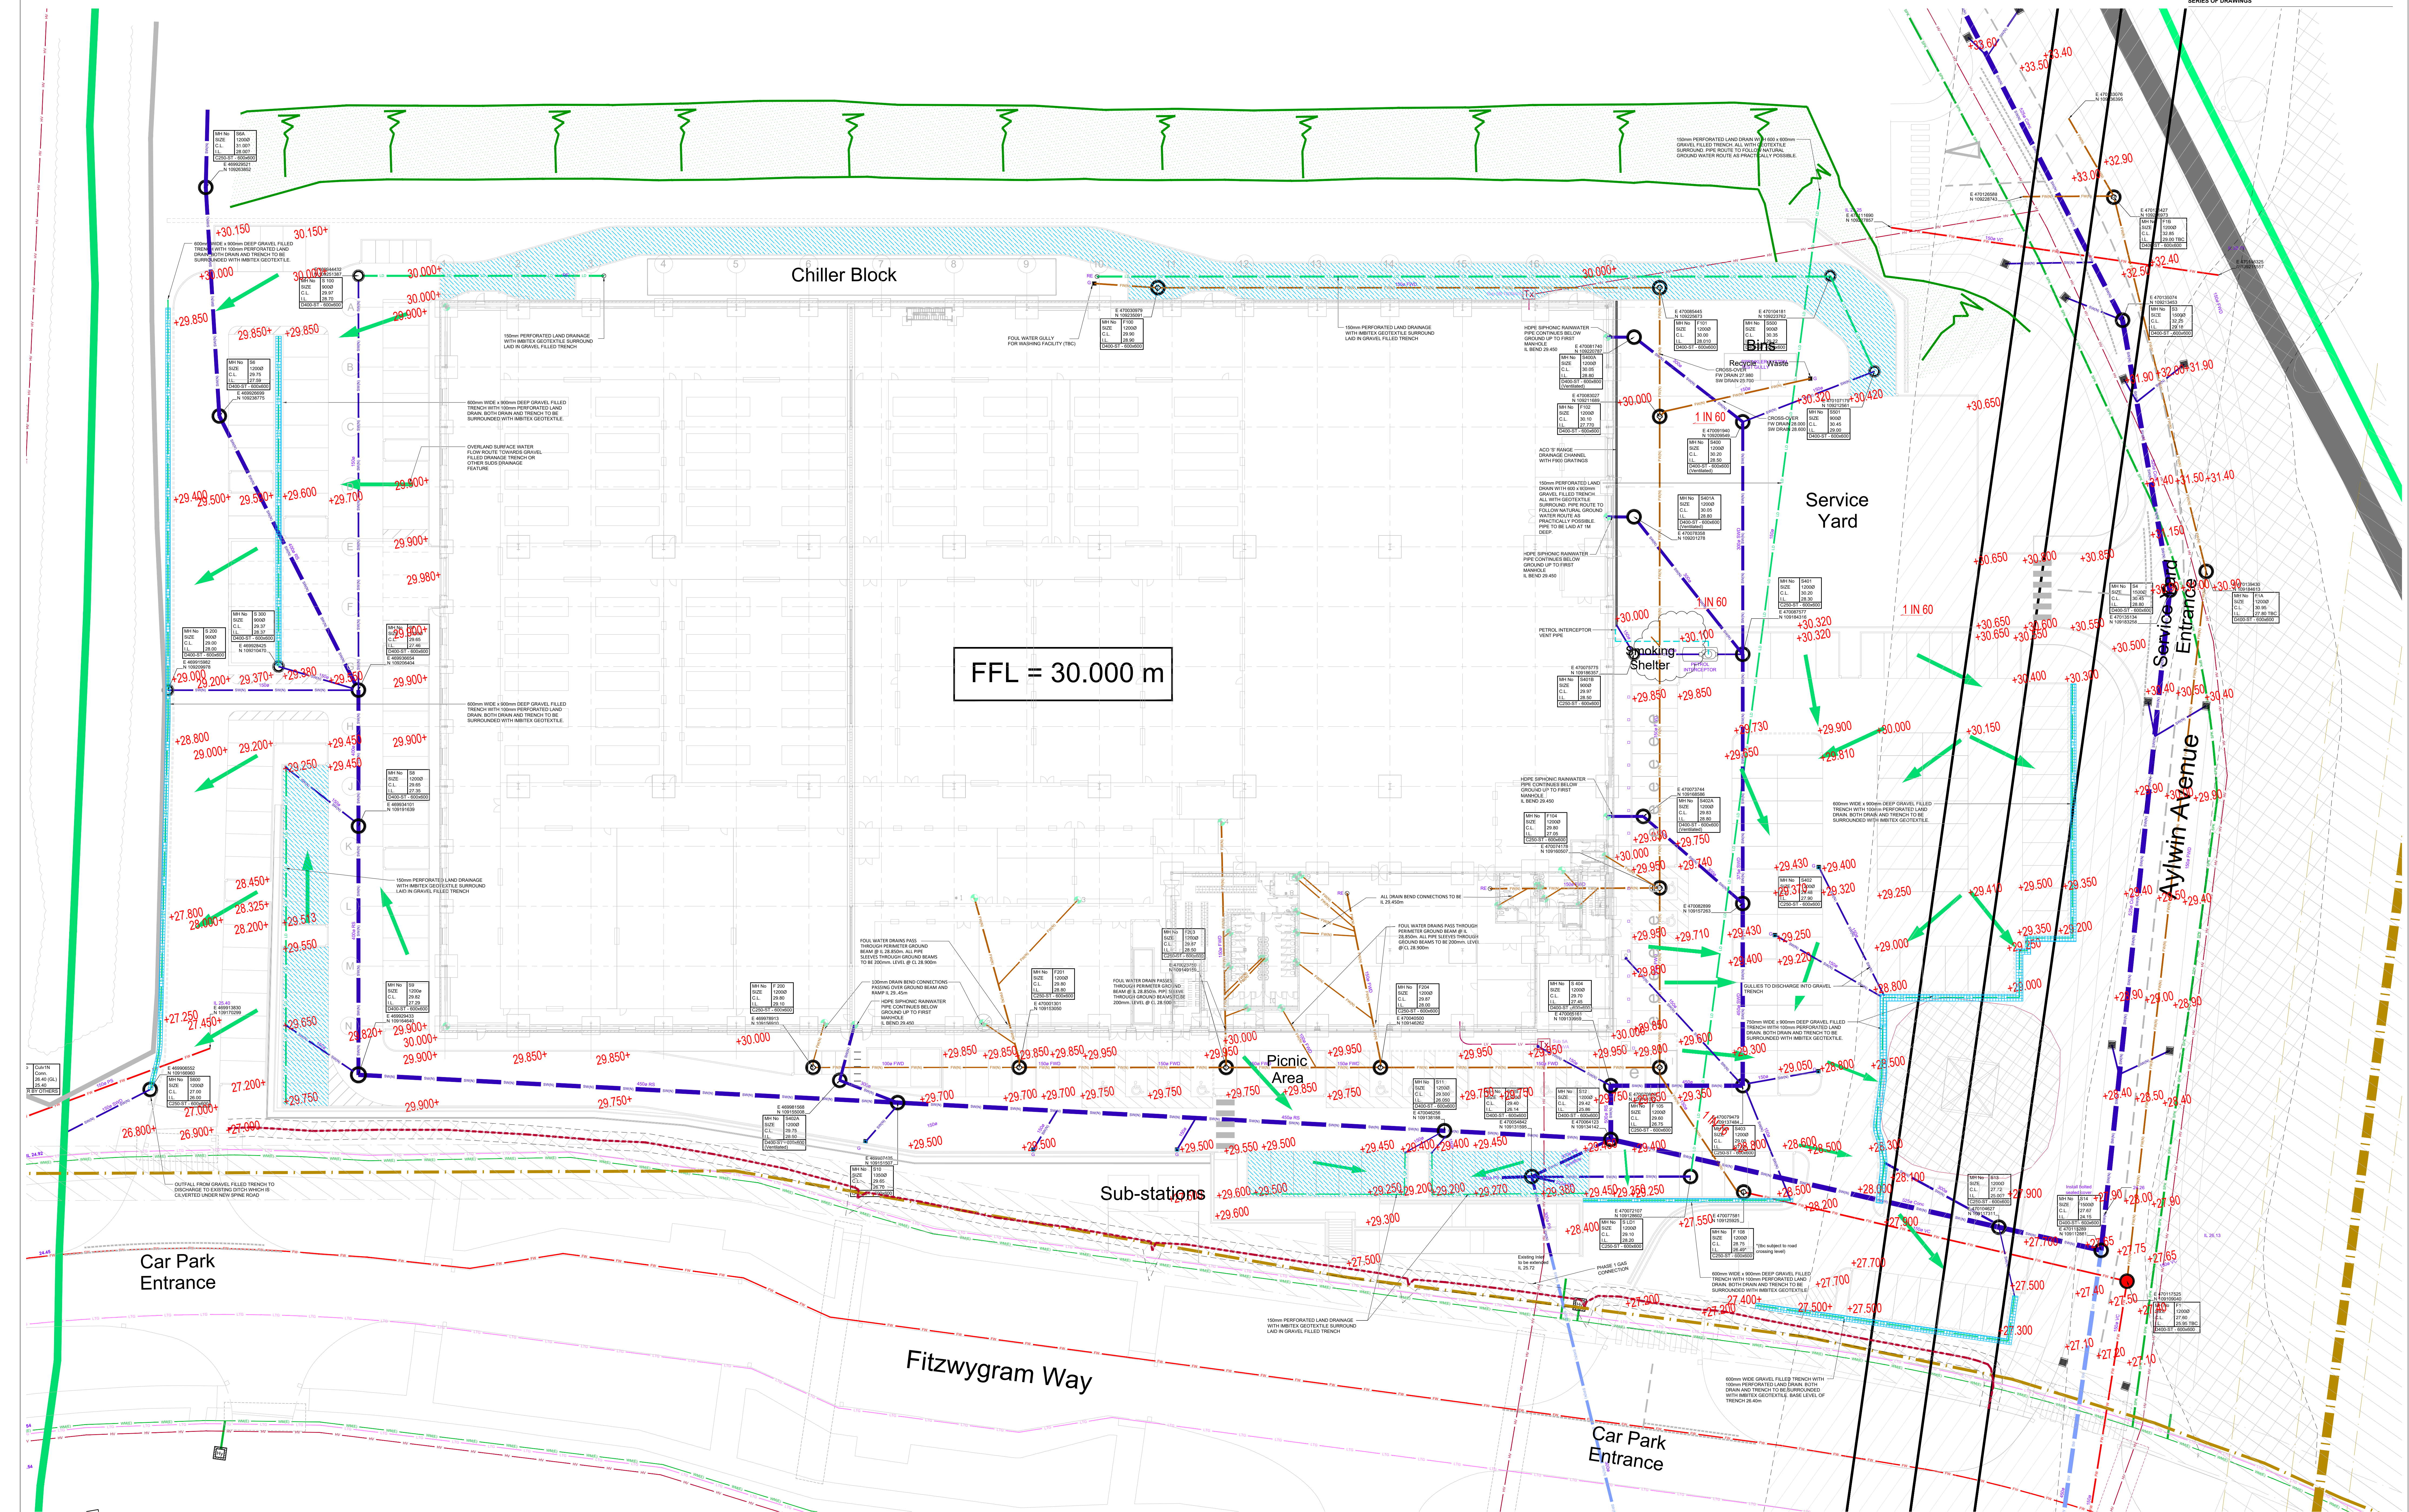

Suitability Code (as defined in BS1192) Work In Progress (WIP) S0 - Initial Status or WIP Shared (Not Under Contract) S1 - Suitable for Contractor Design S3 - Suitable for Review & Approval S5 - Not Suitable for PIM Authorisation S7 - Suitable for PIM Acceptance		Published Construction Contract D1, D2, D3, Etc. - Approved and accepted in stage complete D1,D2,D3, Etc. - Partially signed off with minor comments from the Client S6 - Suitable for PIM Authorisation
WIP to Published (Not Under Contract) D1 - Suitable for Coating D3 - Suitable for Contractor Design		Published for AEC Acceptance D2 - Suitable for Tender D4 - Suitable for manufacture/procurement CR - As Construction Record Documentation

LEGEND:		
	LO	PERFORATED LAND DRAIN
	LO	PERFORATED LAND DRAIN
	SR	SURFACE WATER DRAIN
	SR(N)	SURFACE WATER DRAIN (NEW)
	FW	FOUL WATER DRAIN
	FW(N)	FOUL WATER DRAIN (NEW)
	FW(N)	FLOOD EXCEEDANCE FLOW RATE
		CL - COVER LEVEL
		IL - INVERT LEVEL
		MH - MANHOLE
		ST - STREET TRAP
		IC - INSPECTION CHAMBER
		RE - RAINING PIPE
		RWP - RAINWATER PIPE
		RP - ROCKER PIPE
		SUDS - SUSTAINABLE URBAN DRAINAGE SYSTEM
		G - GULLY

C03	NDS	29/10/20	MANHOLE F103 REMOVED
C02	NDS	29/10/20	FOUL WATER UPDATED TO INCLUDE TENNANT COMMENTS. RE-ISSUED FOR STAGE 4.
C01	NDS	27/10/20	STAGE 4 ISSUE
P01	NDS	20/10/20	ISSUED FOR PRICING

 Portsmouth
CITY COUNCIL

BAM Design
An operating company of
BAM Construct UK Ltd

Architecture
Interior Design
3D Visualisation
Feasibility Studies
Structural Engineering
Environmental Services
Building Information Modelling

project
Dunsbury Hill Farm
Plot 4A

the Below Ground Drainage Strategy
Sheet 1

purpose of issue
STAGE 4

scale 1:225 @ A0
date October 2020
checked
project cost £1,000,000
volume 1000
type 50000
unit 103

client NDS
BAW job no.
4330 Z4 A4
dep. status