


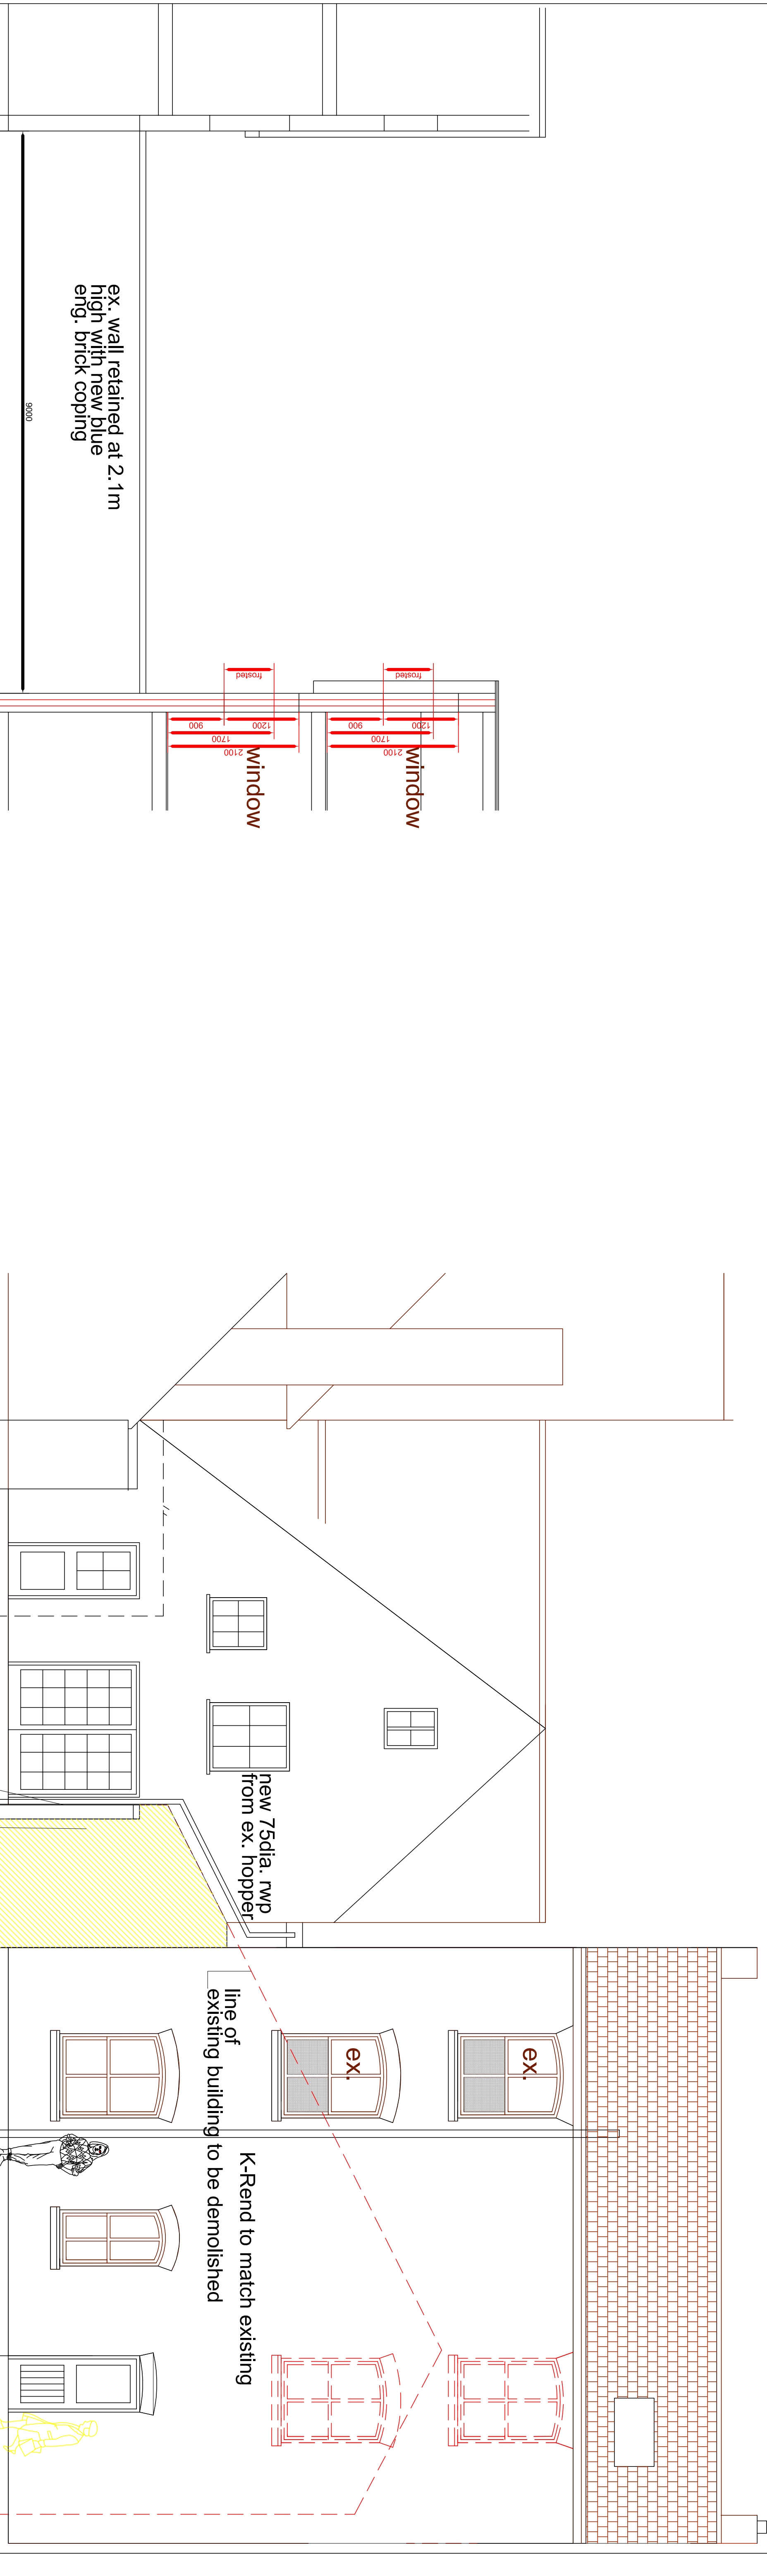

No. 13 (from East)

Proposed Mews Terrace

Proposed Works to No. 13 (from North)

when link building was removed

(part of conditions for conversion of no. 11 east Street)