


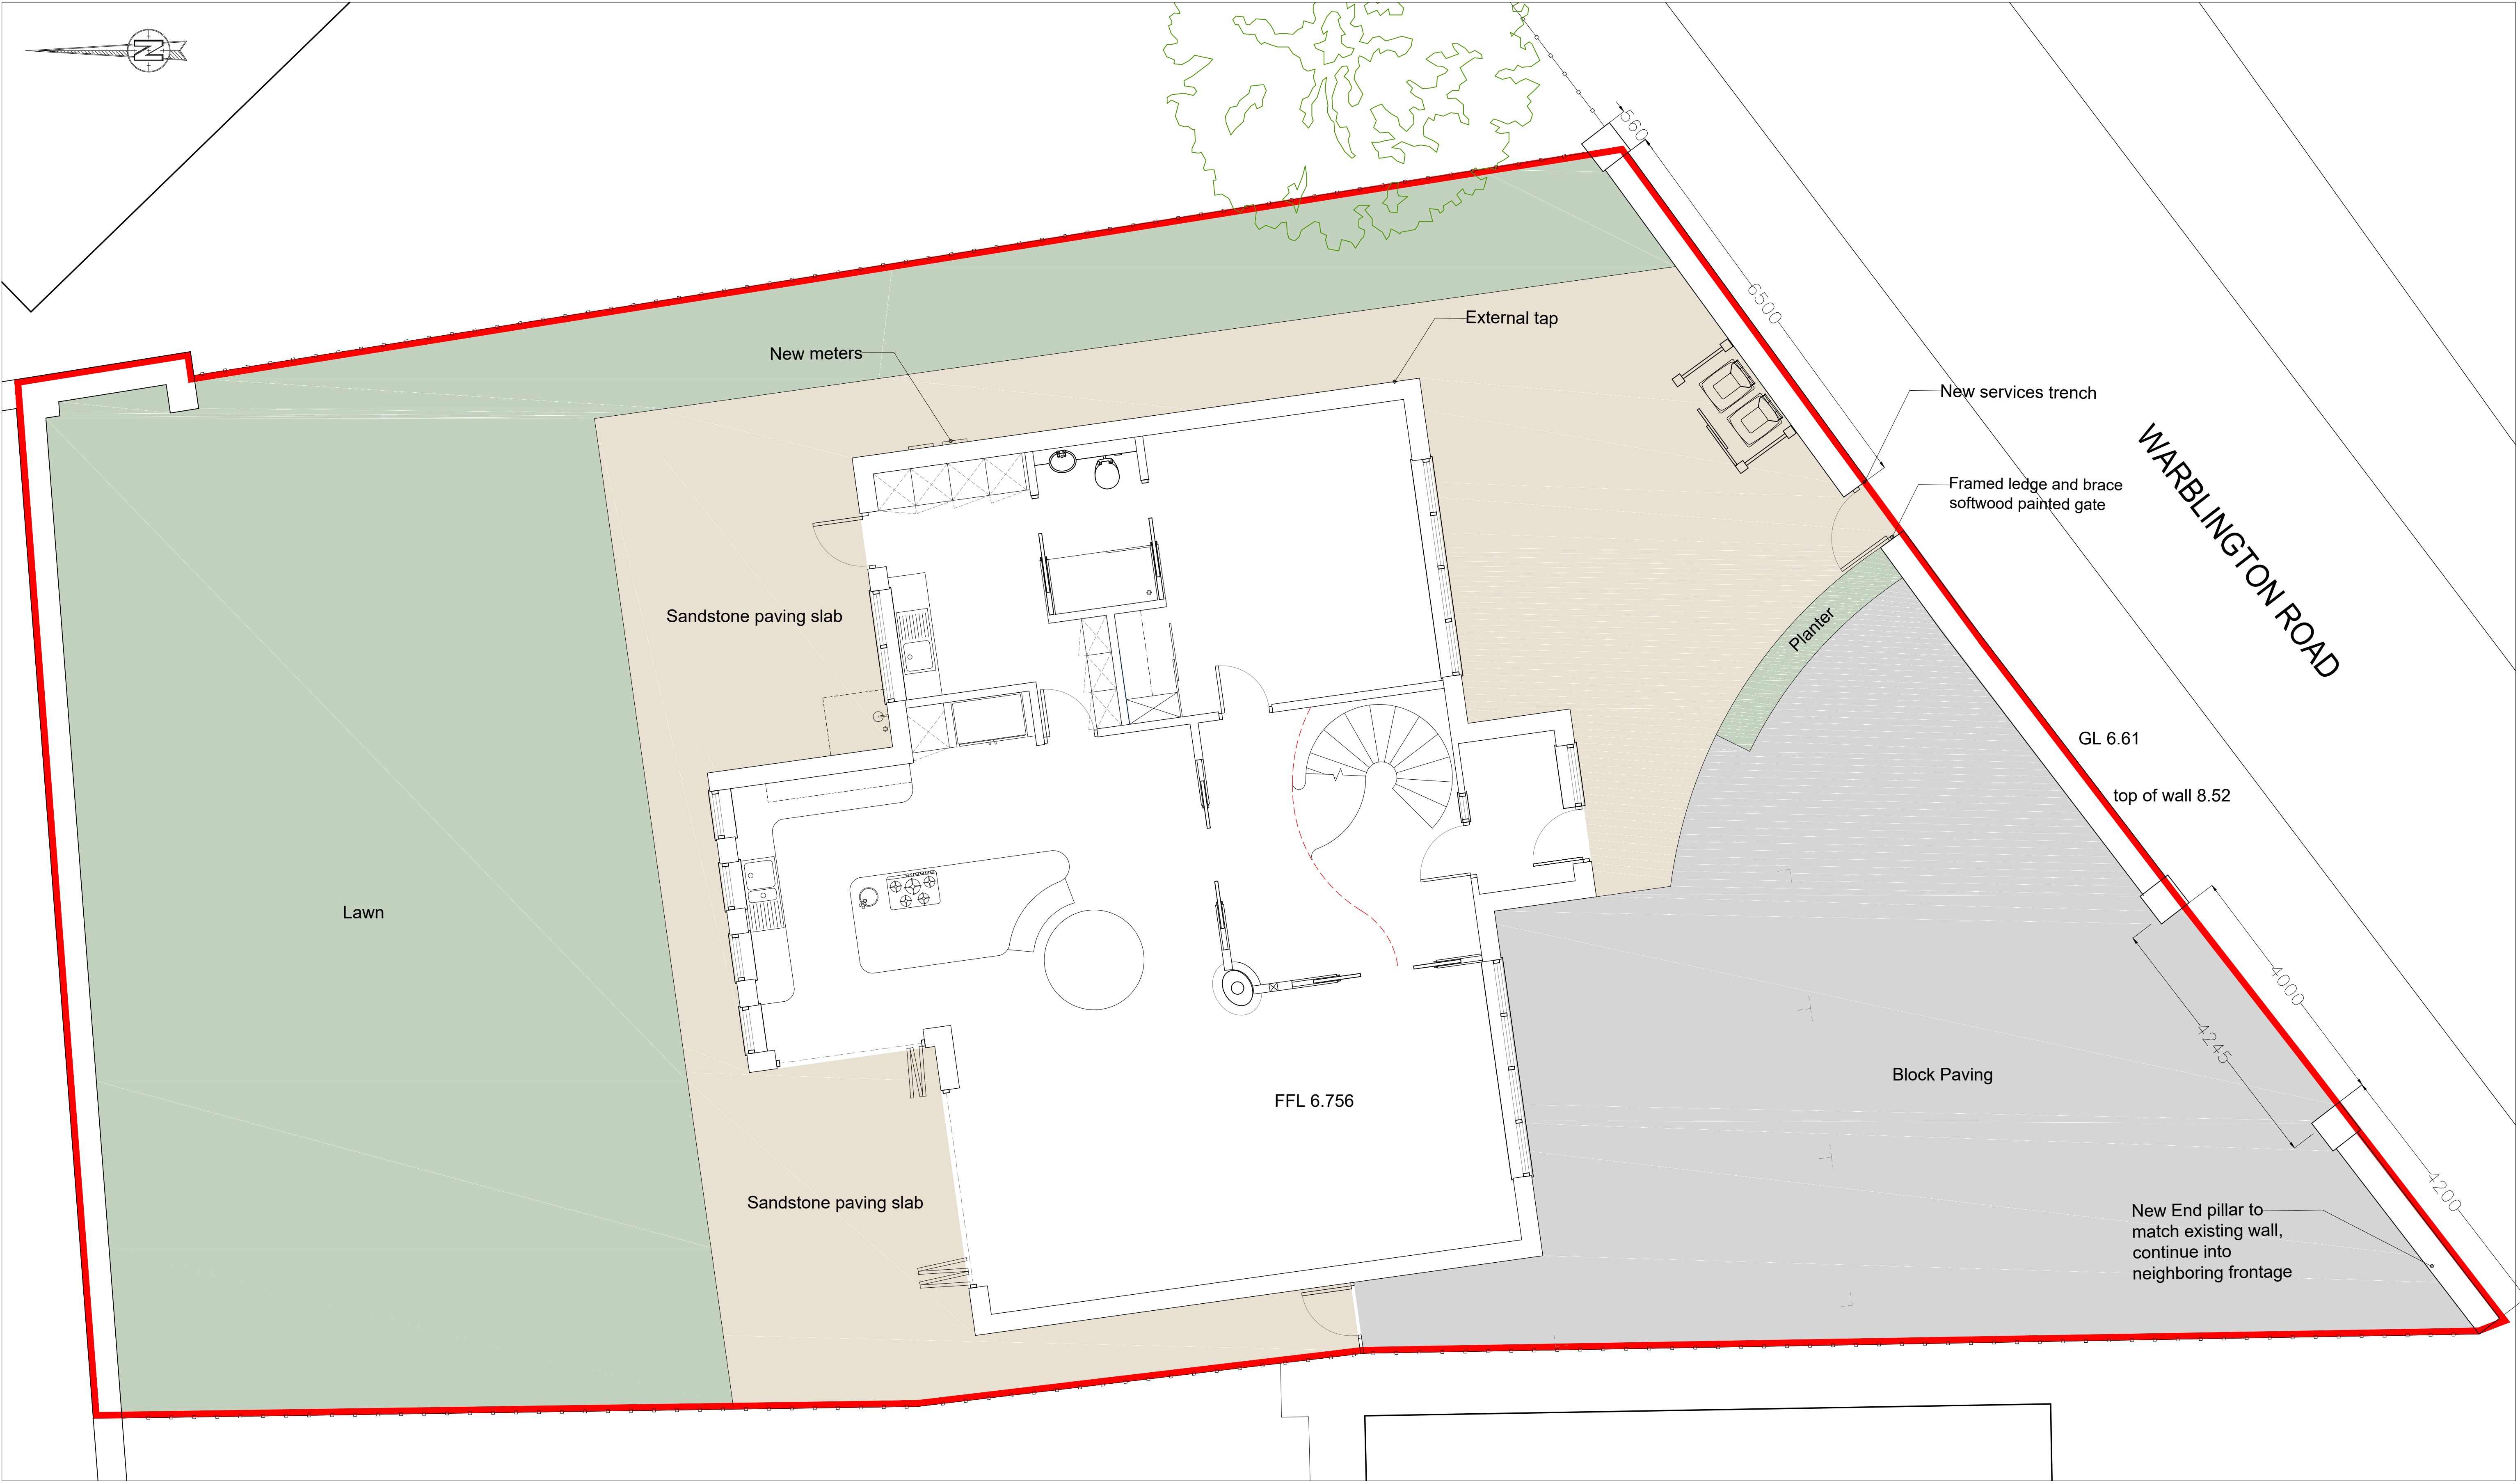

Hard & Soft Landscape Plan

Green - Lawn Area
Brown - Block paving on a sand base
Grey - Permeable block paving



Rev		Revision		By	Date
K NIGHT ARCHITECTURAL DESIGN K.A.D. Ltd. Unit 7 First Floor The Quartersack Port Soken PO8 4TP M: 07801 346579 T: 01489 660194 E: info@k-a-d.co.uk W: www.k-a-d.co.uk					
Client: CATHY WAGG IVOR FINDLEY					

Project: 9A WARBLINGTON ROAD, EMSWORTH, PO10 7HE					
Drawing: HARD & SOFT LANDSCAPING PLAN					
Scale: 1:50@A1			Date: MAY 2019		
Project no.	Sequential	Block/Floor	Detail	Rev	
KAD	05	A	SITE	E	