



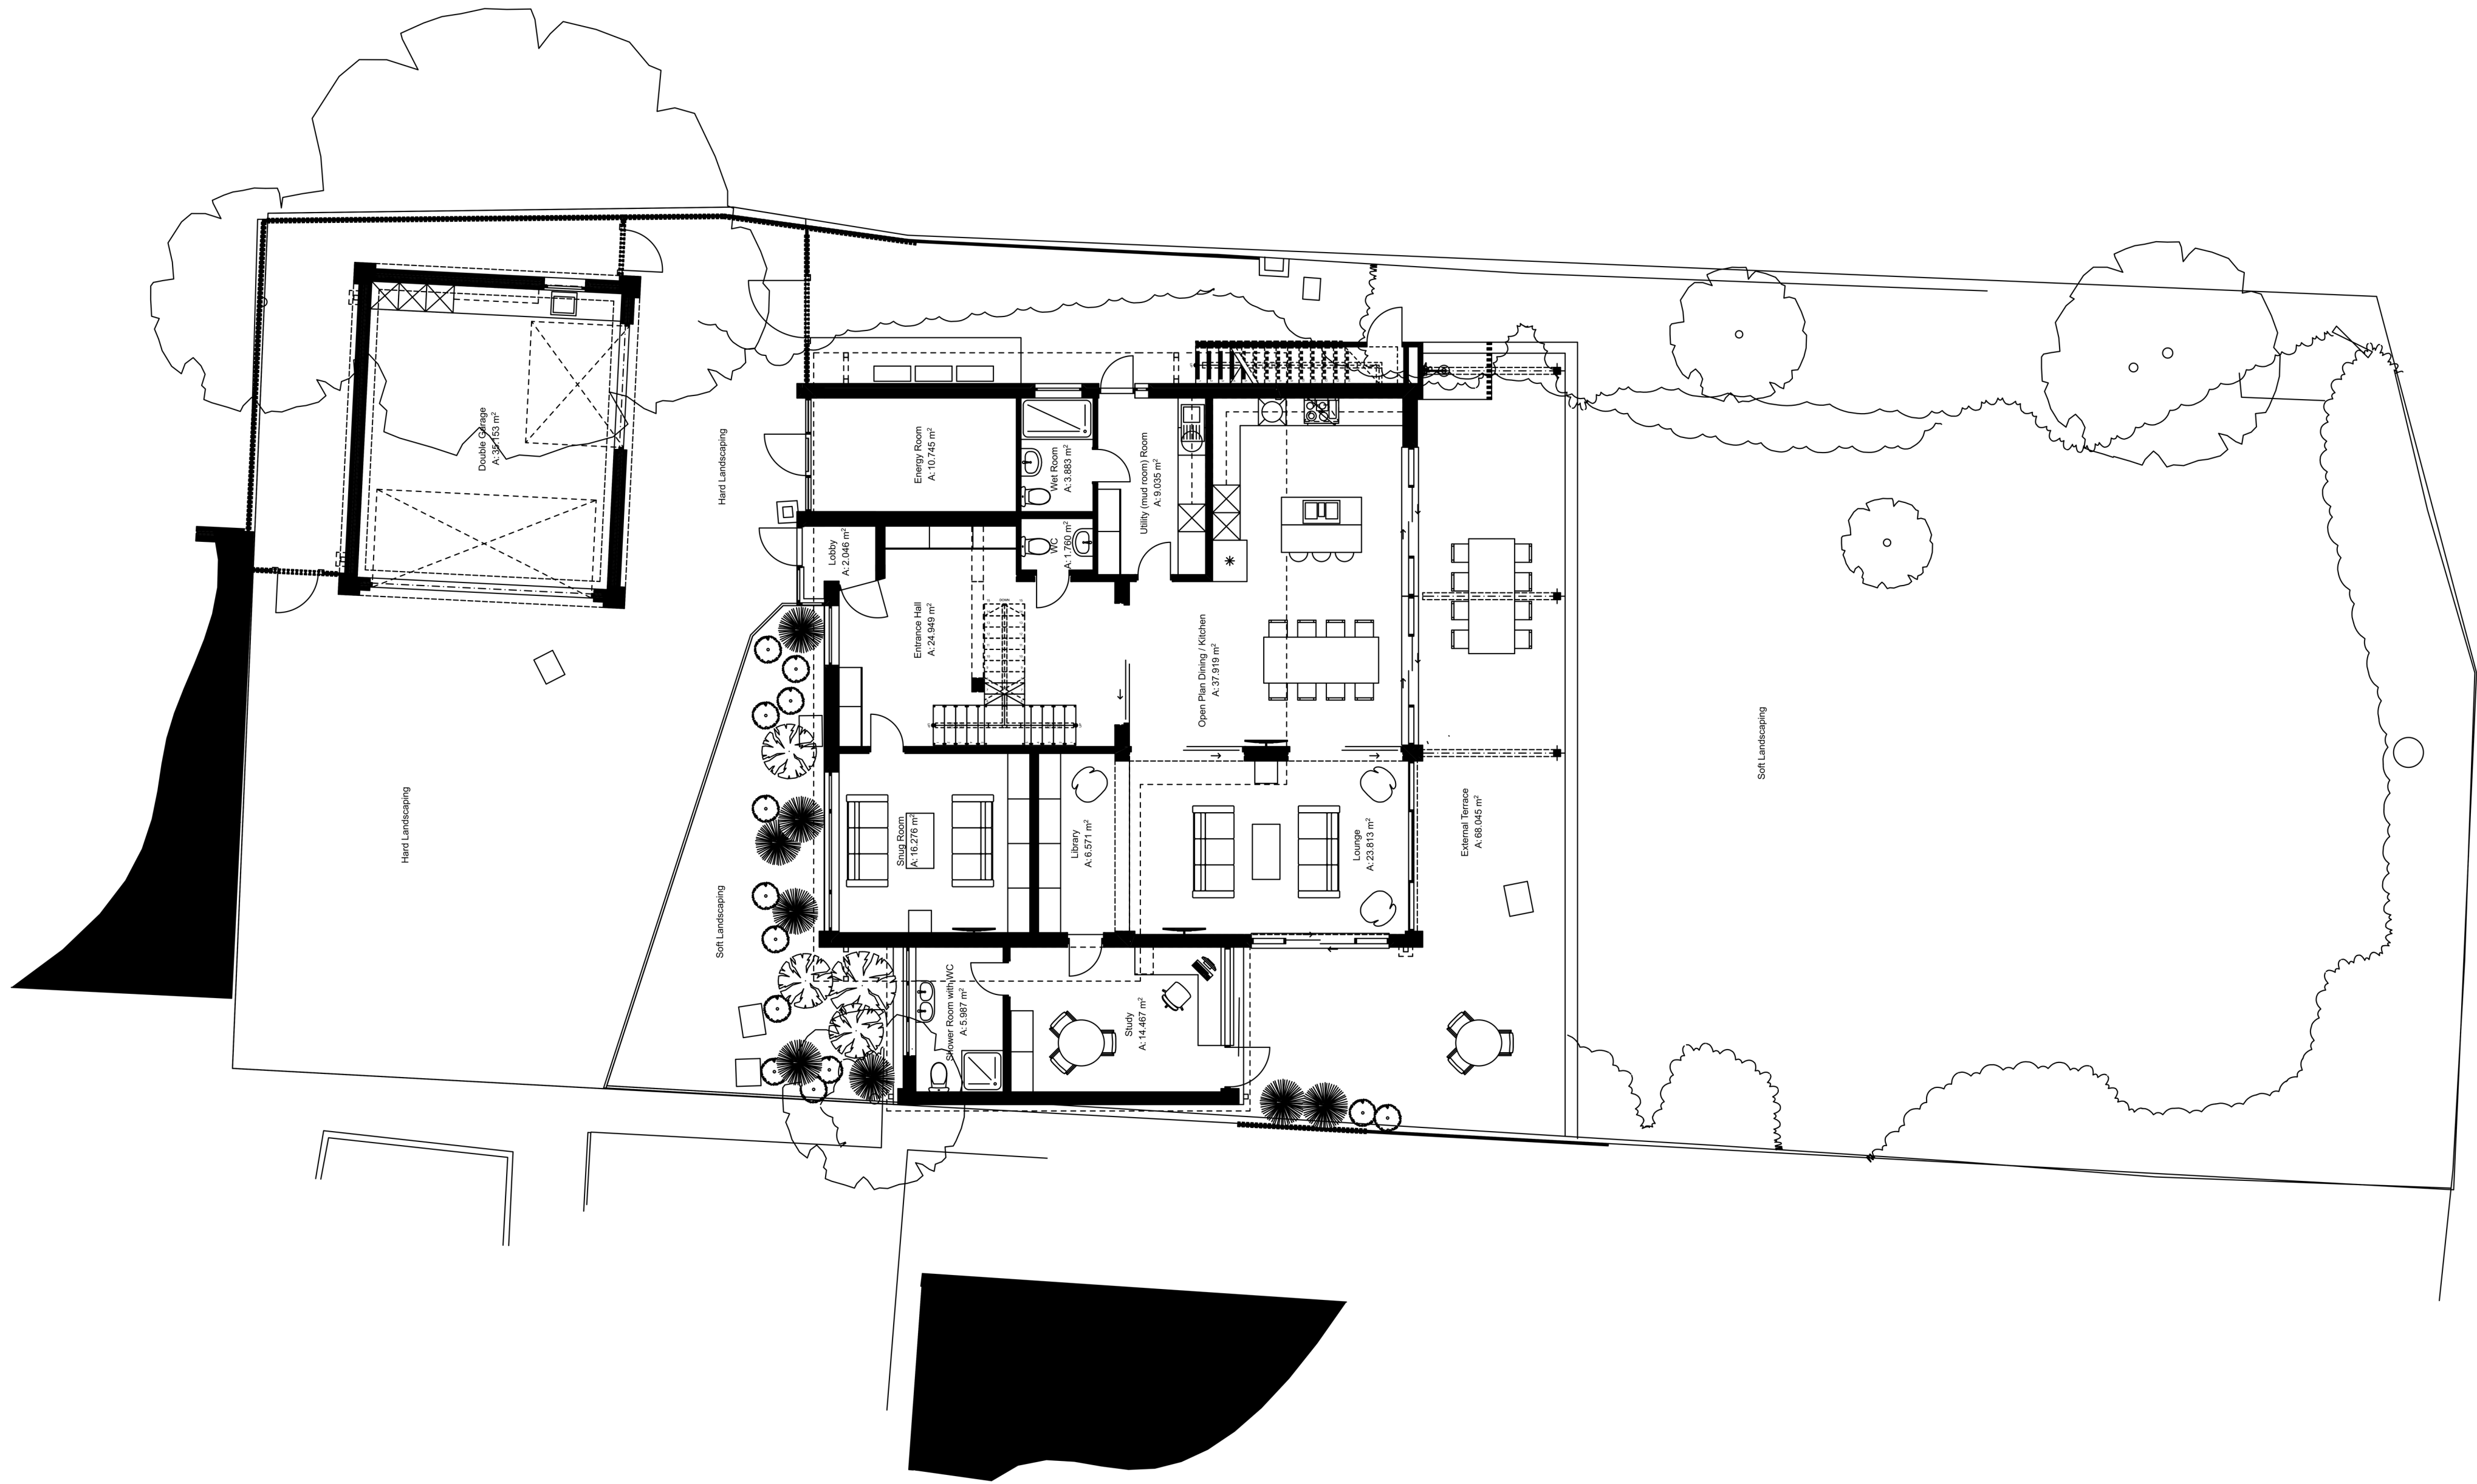

Proposed Site Context Plan

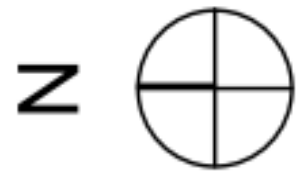

1:100 @ A1

P02 Planning Issue 04.03.2021
P01 Pre App Issue 27.01.2021
Revision

Project No.
200207

Project Title
52 Maisemore Gardens
Rear Extension & Refurbishment
Works

Drawing Title
Proposed Site Context

Drawing No. Rev
200207-CHK-XX-XX-DR-A-1003 P02

Drawing Date Scale at A1
Dec 2020

Drawn By Checked By
TB AW

Status
RIBA Stage 01/02