
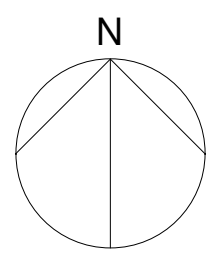


Architects are to be notified of any discrepancies.
Contractors must check all dimensions on site.
This drawing is subject to copyright laws and is to be used only for the project only.
The drawing is to be used only for the information as stated only.
For other information refer to the latest revision of any cross referenced drawings.
To be read in conjunction with relevant design standards/protocols.

This is a colour drawing. In order to ensure any subsequent reproduction is viewed correctly it should be printed in full colour.

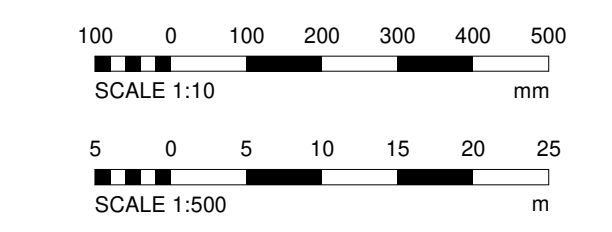

SITE AREA.		Ha
APPLICATION SITE	BOUNDARY	6.65


SITE MATERIALS KEY	
	TARMAC
	CONCRETE
	ASPHALT FOOTPATHS
	EXISTING SOFT LANDSCAPING
	PROPOSED SOFT LANDSCAPING
	POROUS BLOCK PAVING
	GRAVEL BED
	TACTILE PAVING



TACTILE PAVING



PEDESTRIAN CROSSINGS

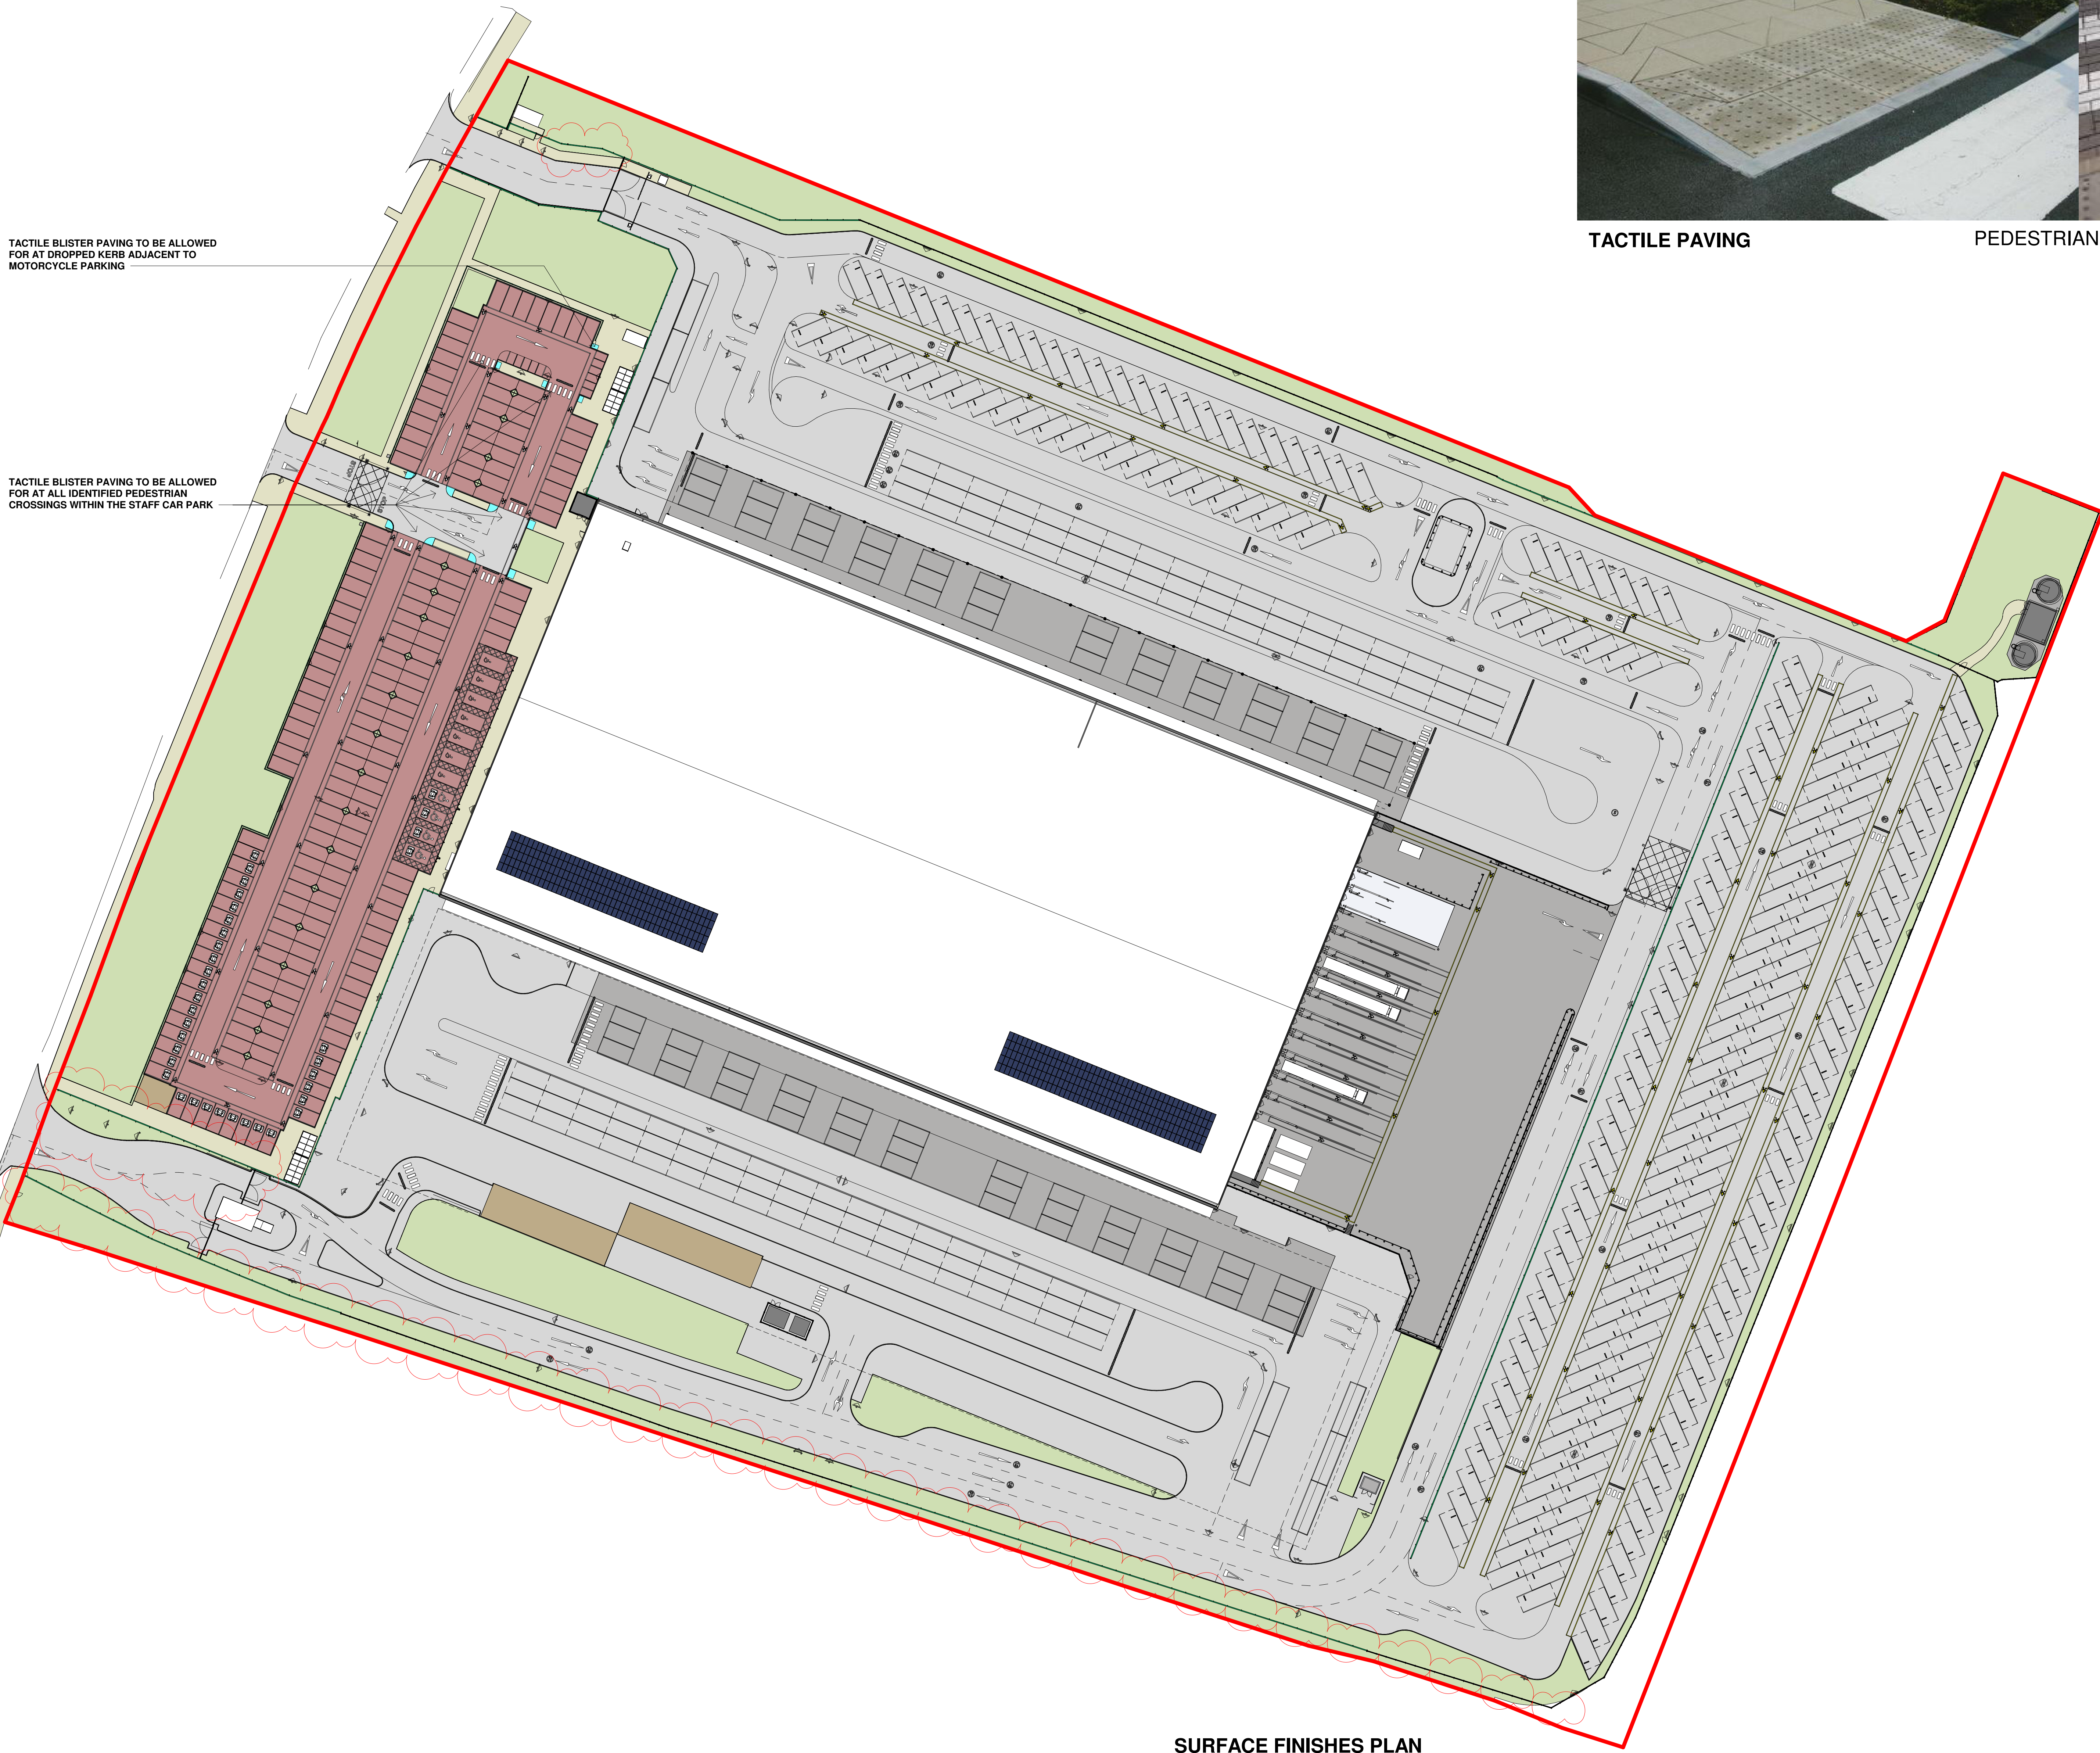


TACTILE BLISTER PAVING TO BE ALLOWED FOR AT DROPPED KERB ADJACENT TO MOTORCYCLE PARKING


TACTILE BLISTER PAVING TO BE ALLOWED FOR AT ALL IDENTIFIED PEDESTRIAN CROSSINGS WITHIN THE STAFF CAR PARK

SURFACE FINISHES PLAN

1:500

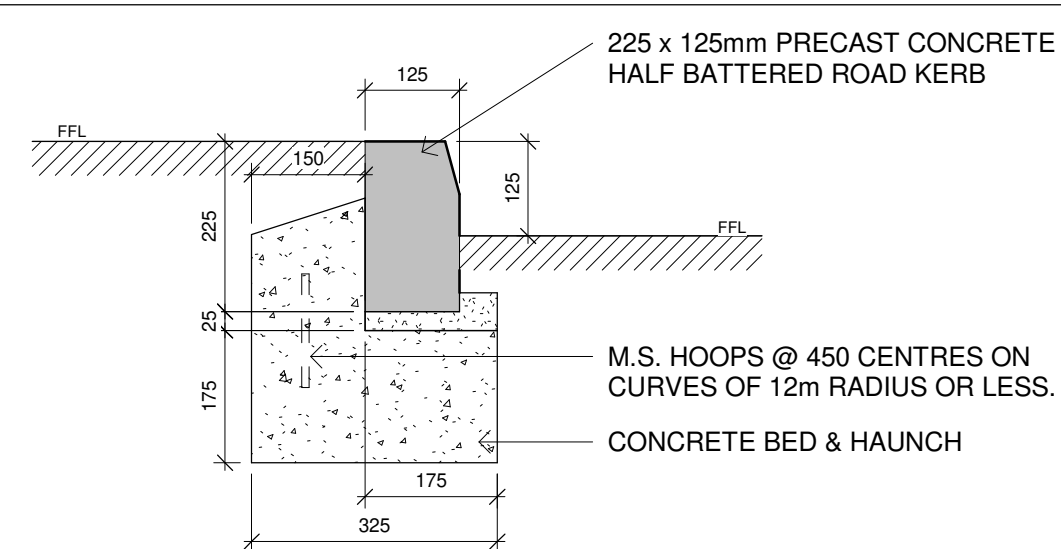


KT01
225 x 125mm PRECAST CONCRETE HALF BATTERED ROAD KERB

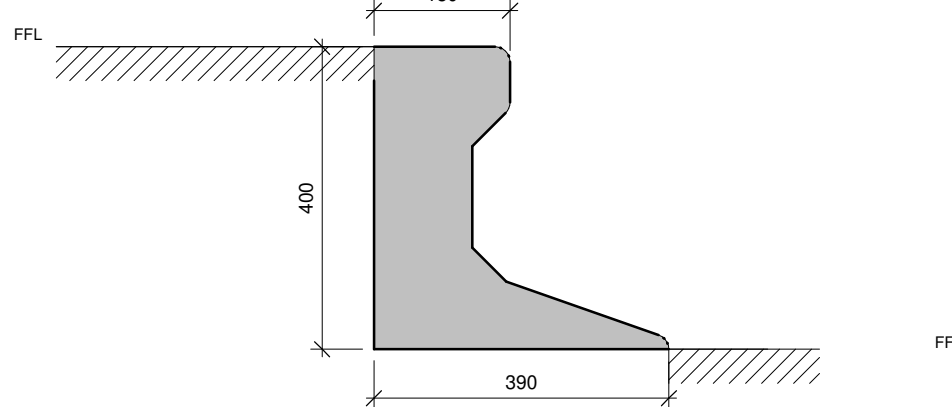

KT02
400 x 390mm PRECAST CONCRETE TRIEF KERB

KERB DETAILS ARE SUBJECT TO STRUCTURAL ENGINEER REVIEW - CONTRACTOR TO ALLOW FOR TRANSITION KERBS FROM HALF BATTERED TO TRIEF KERB

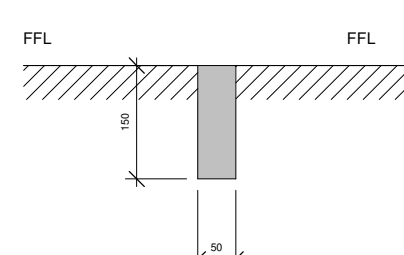

KT03
150 x 50mm PRECAST CONCRETE PIN KERB

KERB DETAILS ARE SUBJECT TO STRUCTURAL ENGINEER REVIEW AND SPECIALIST DESIGN.

CONTRACTOR TO ALLOW FOR TRANSITION KERBS FROM HALF BATTERED TO TRIEF KERB

KERB DETAILS

1:10

P15	SOUTHERN FENCE REALIGNED. NORTHERN VERGE OF ACCESS 1 CHANGED TO LANDSCAPING	13.12.22	MH	DW
P14	FENCE LINE UPDATED TO FOLLOW PLANE OF NORTHERN MOST JUNCTION	11.11.22	DW	CV
P13	FENCE LINE UPDATED TO AVOID GAS BOILER HOUSE. VARIOUS AREAS AMENDED TO INCLUDE AFRACO	07.11.22	MH	DW
P12	PATH ADDED TO HYDRANT TANK AREA	22.08.22	DW	DW
P11	GATE FOR NETWORK RAIL INCORPORATED. SMOKING SHELTER MOVED	20.08.22	DW	DW
P10	GRAPHICAL ERROR AMENDED	30.05.22	DW	DW
P9	PROPOSED HYDRANT TANKS INDICATED	30.05.22	DW	DW
P8	DRAWING UPDATED FOLLOWING PLANNING CONSULTANT COMMENTS	15.03.22	DW	DW
P7	TACTILE PAVING REQUIREMENT NOTED	01.03.22	DW	DW
P6	PLANNING ISSUE - DRAWING UPDATED TO CAPTURE LATEST DESIGN DEVELOPMENT	15.02.22	DW	DW
P5	EXTENT OF BLOCK PAVING INDICATED	10.12.21	DW	DW
P4	PLANNING ISSUE - DRAWING UPDATED TO CAPTURE LATEST DESIGN DEVELOPMENT	22.11.21	CV	DW
P3	KERBING DETAILS ADDED	30.09.21	DW	DW
P2	FIRST ISSUE	20.09.21	DW	DW
P1	APPLICATION SITE BOUNDARY AMENDED	08.02.21	GK	SR

Rev	Description	Date	By	Chk
-----	-------------	------	----	-----

Status

PLANNING

SMR
SMALLEY MARSEY RISPIN

ARCHITECTS
Floor 2, The Exchange, Station Parade, Harrogate, HG1 1TS
01423 707 757 admin@smrarchitects.co.uk

Project

HAVANT, NEW LANE

Client

HAVANT PROPERTY INVESTMENT LLP

Drawing Title

SITE WITH SURFACE FINISHES PLAN

Proj Ref	Origin	Zone	Level	Type	Role	Item	Status	Rev
----------	--------	------	-------	------	------	------	--------	-----

7379 - SMR - 00 - ZZ - DR - A - 2012 - S4 - P15

SMR Job Ref	Sheet	Scale	Drawn
-------------	-------	-------	-------

7379-00-2012 A0 NOTED DW