




1. For specification 1860-TF-00-00-DR-1-10, phased replacement of Grade 1/3rd, east side.

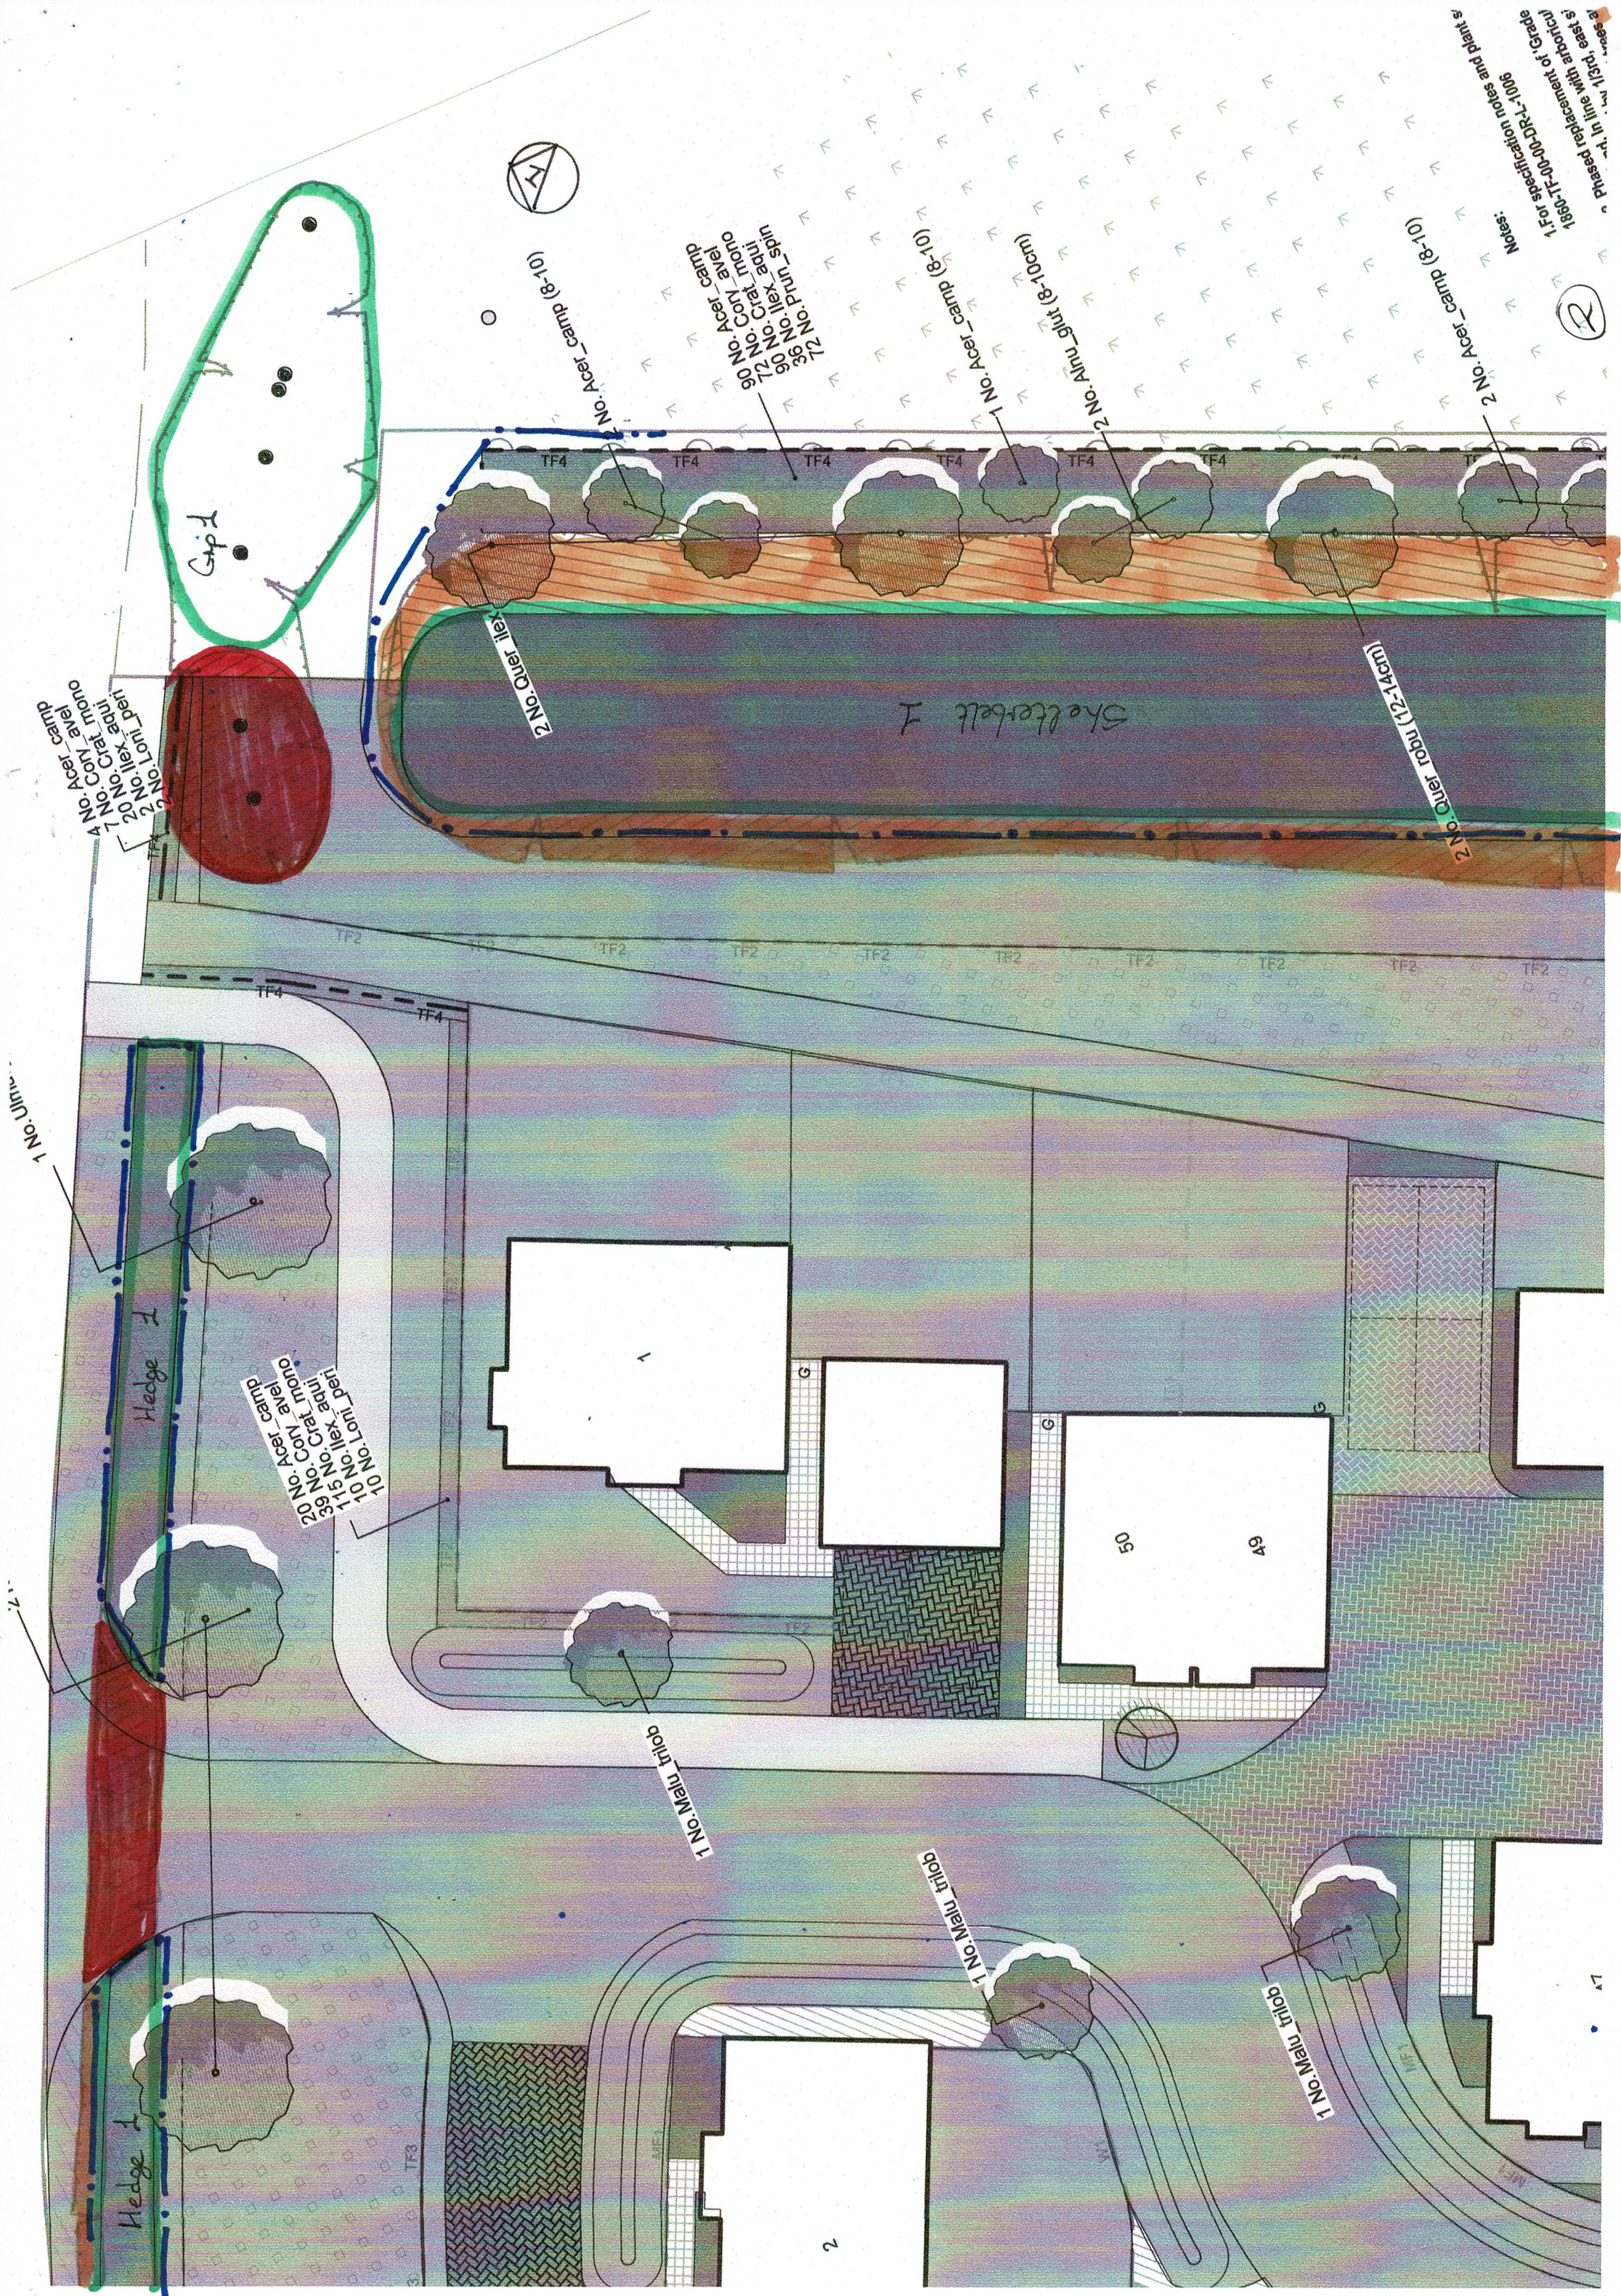

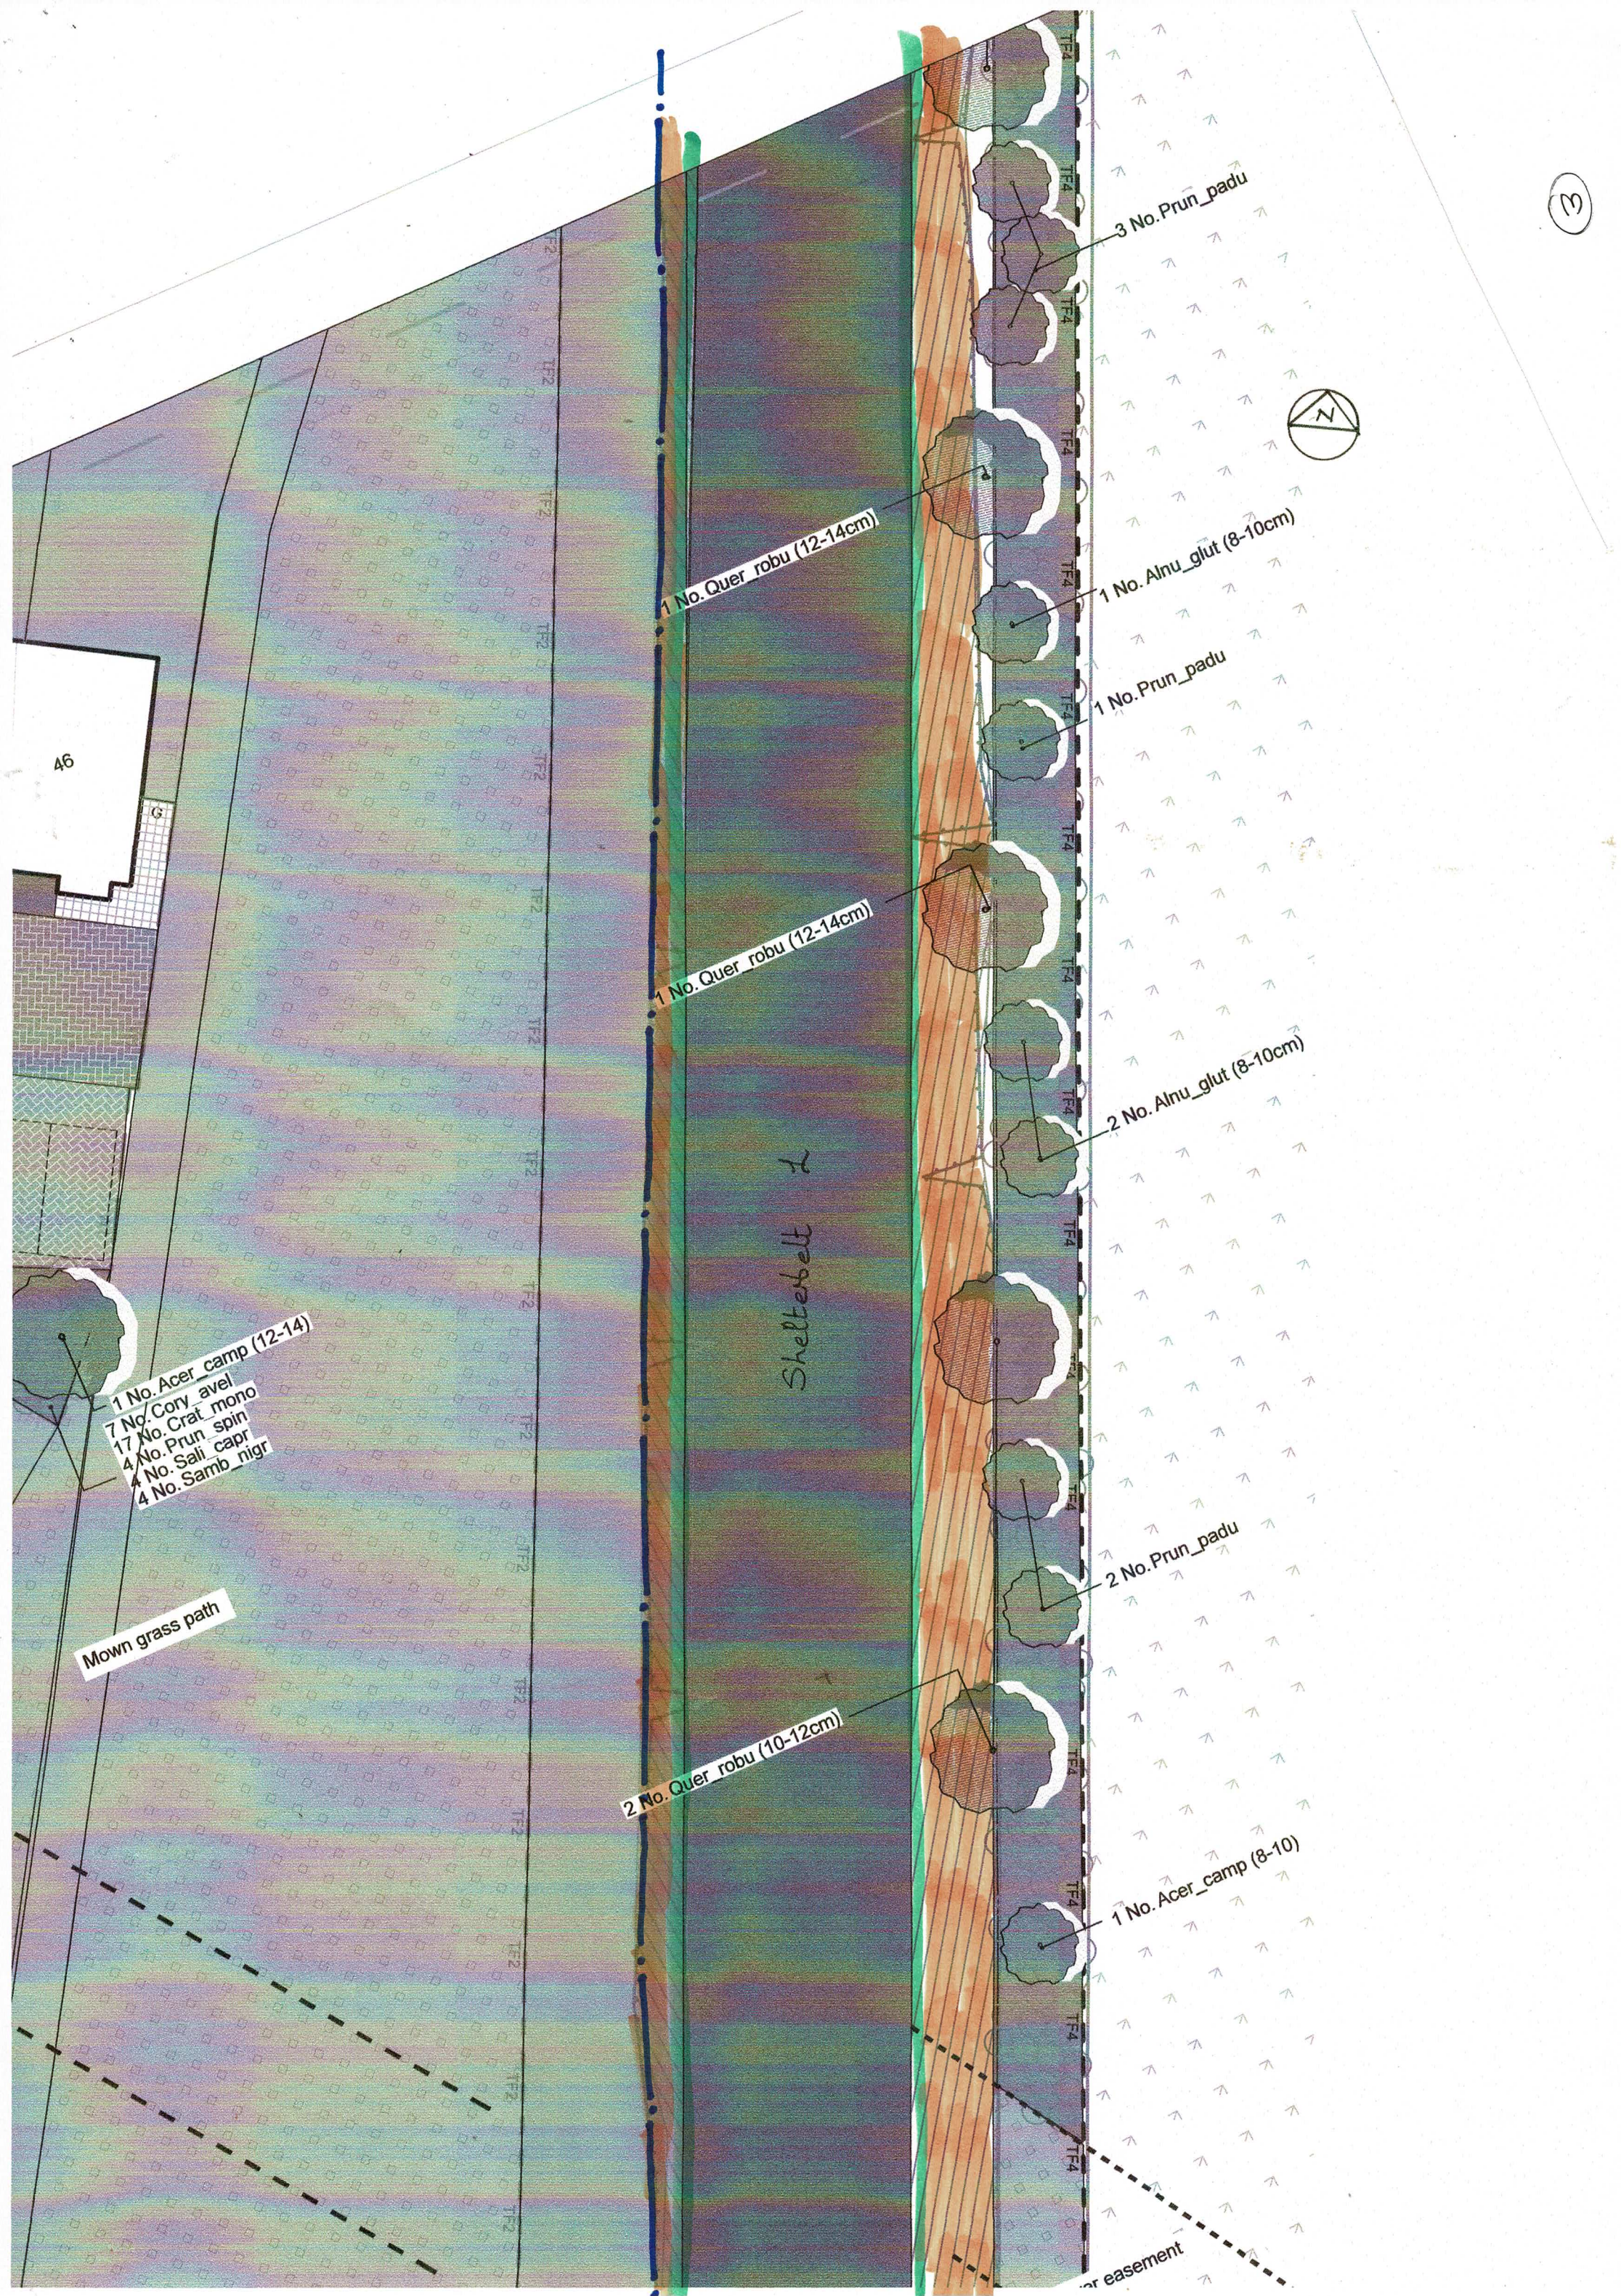

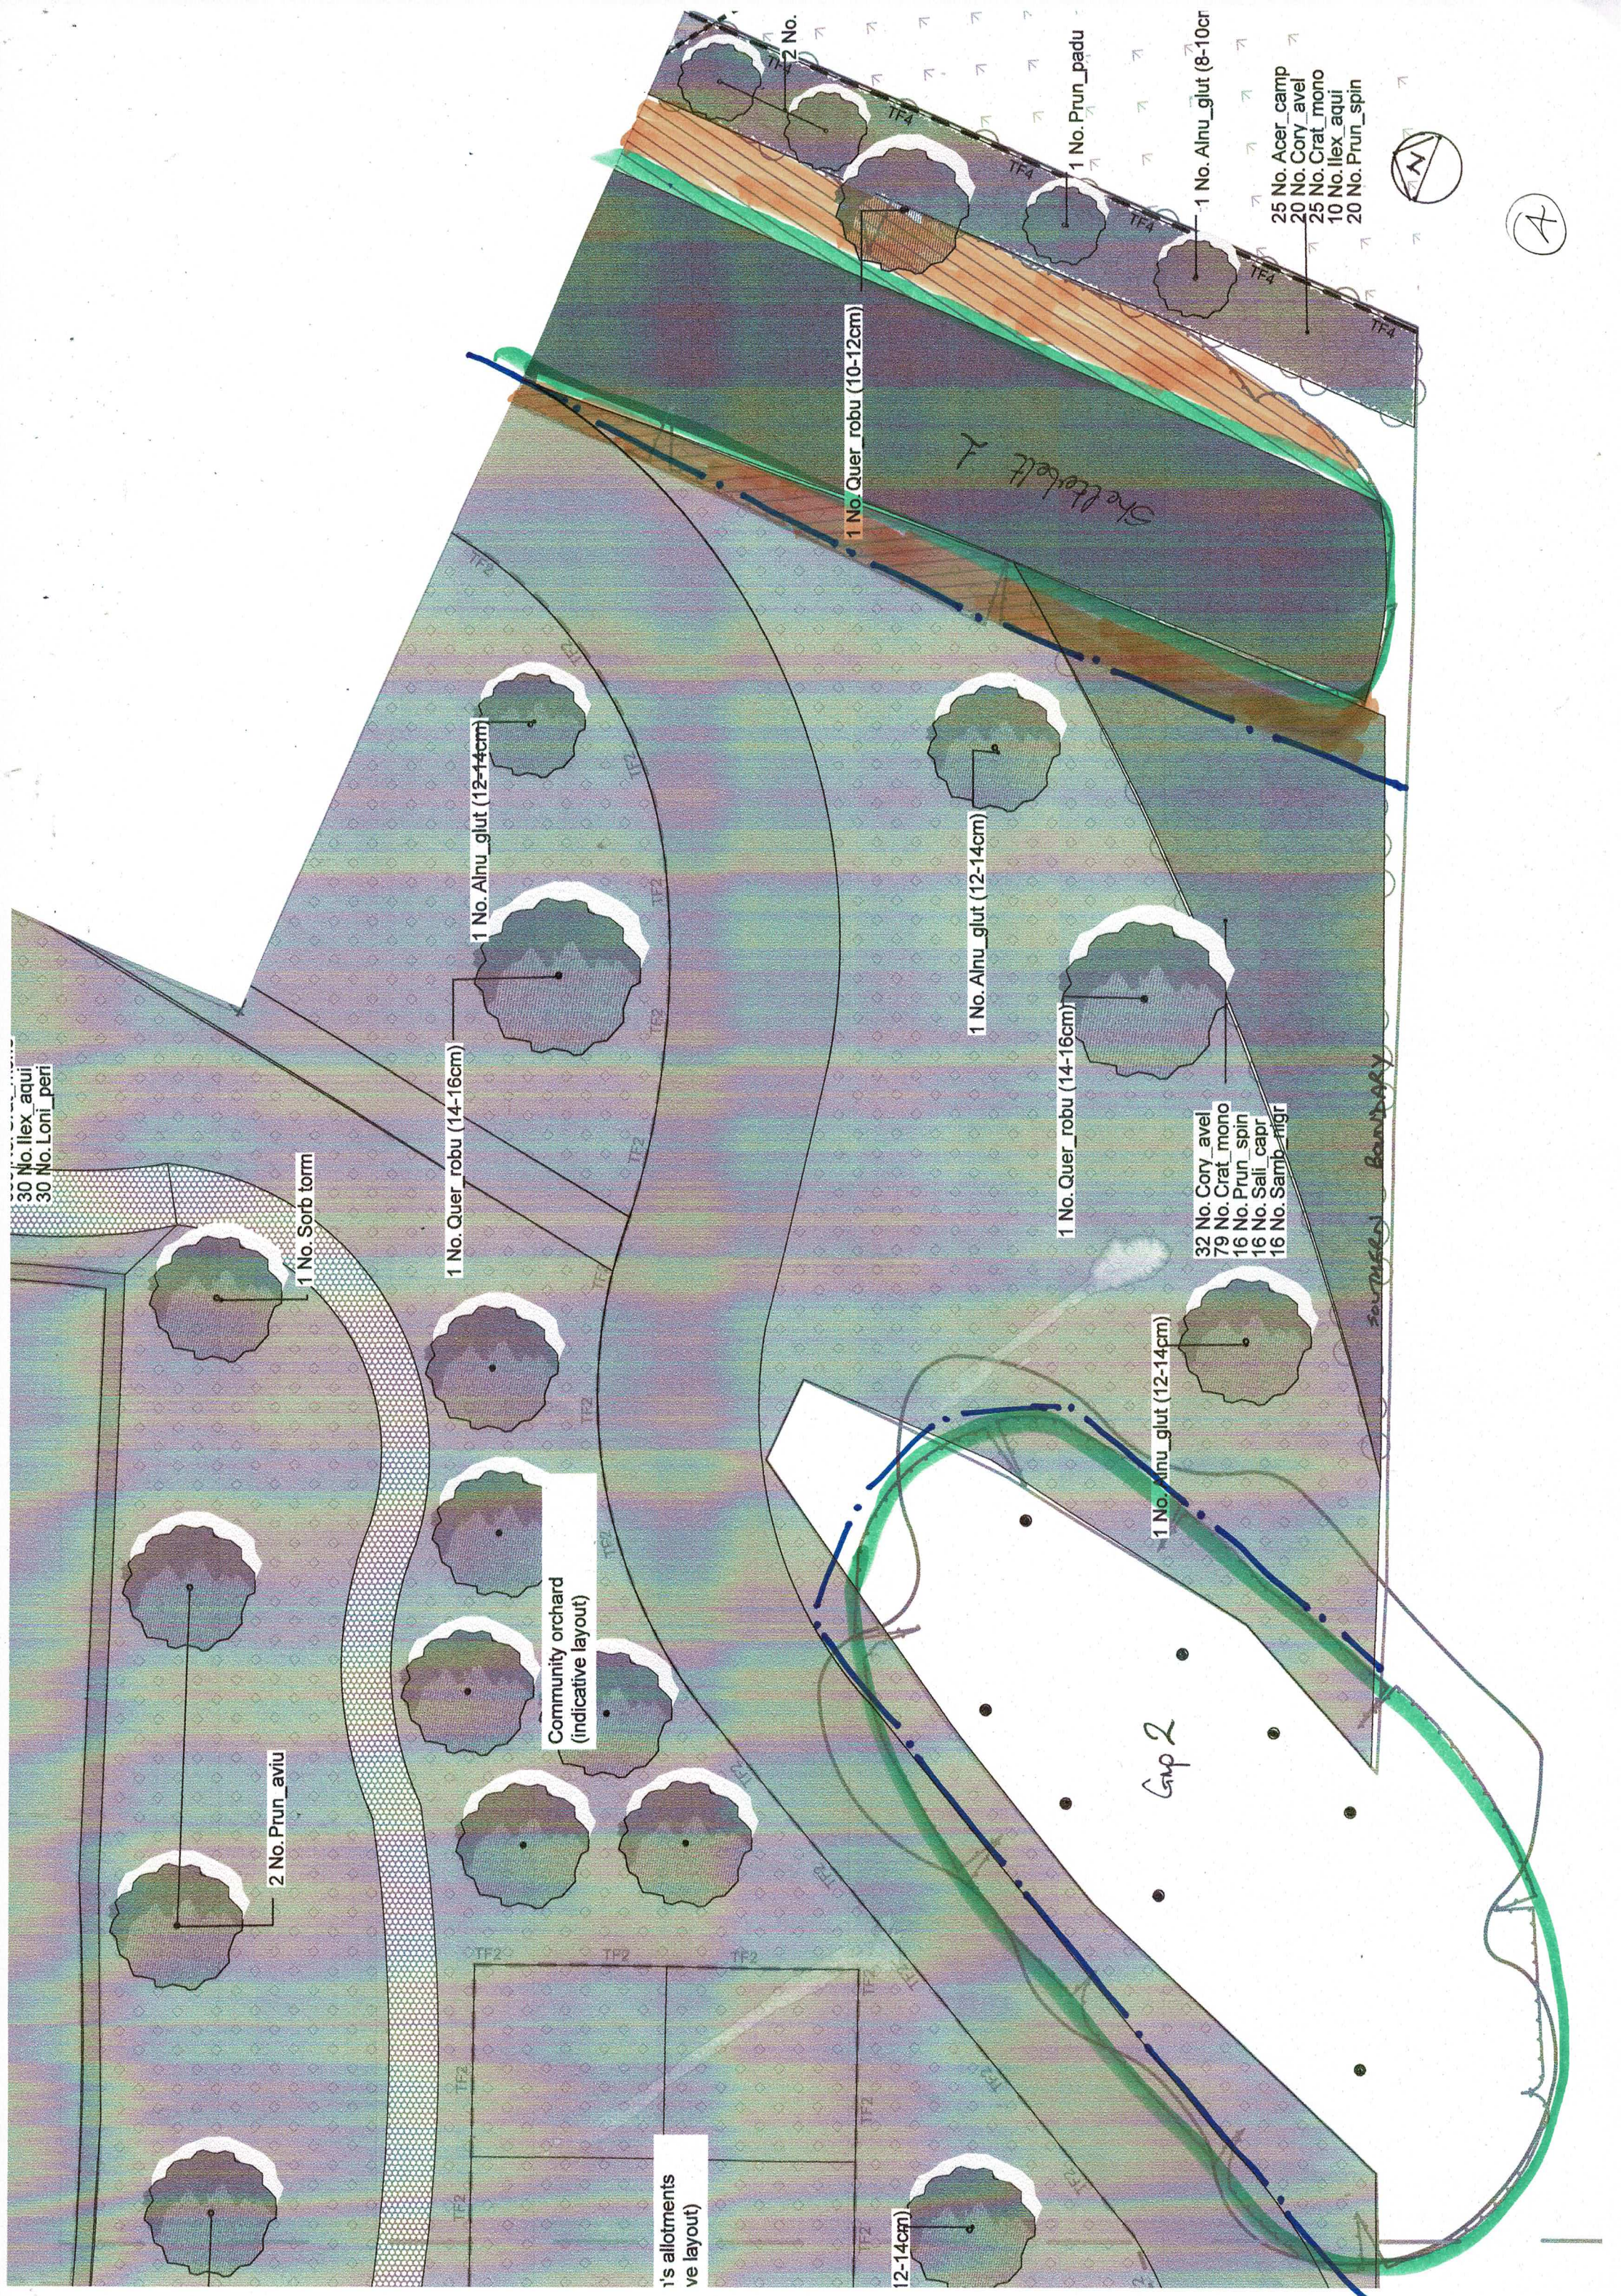

30 No. Ilex_aqui
30 No. Loni_peri

2 No. Prun_aviu

1 No. Sorb_torm

1 No. Quer_robu (14-16cm)

1 No. Alnu_glut (12-14cm)

Community orchard
(indicative layout)

1's allotments
(indicative layout)

12-14cm

1 No. Alnu_glut (12-14cm)

1 No. Quer_robu (14-16cm)

Gap 2

1 No. Alnu_glut (12-14cm)

32 No. Cory_avel
79 No. Crat_mono
16 No. Prun_spin
16 No. Sali_capr
16 No. Samb_nigr

1 No. Quer_robu (10-12cm)

1 No. Prun_padu

1 No. Alnu_glut (8-10cm)

25 No. Acer_camp
20 No. Cory_avel
25 No. Crat_mono
10 No. Ilex_aqui
20 No. Prun_spin



A

