



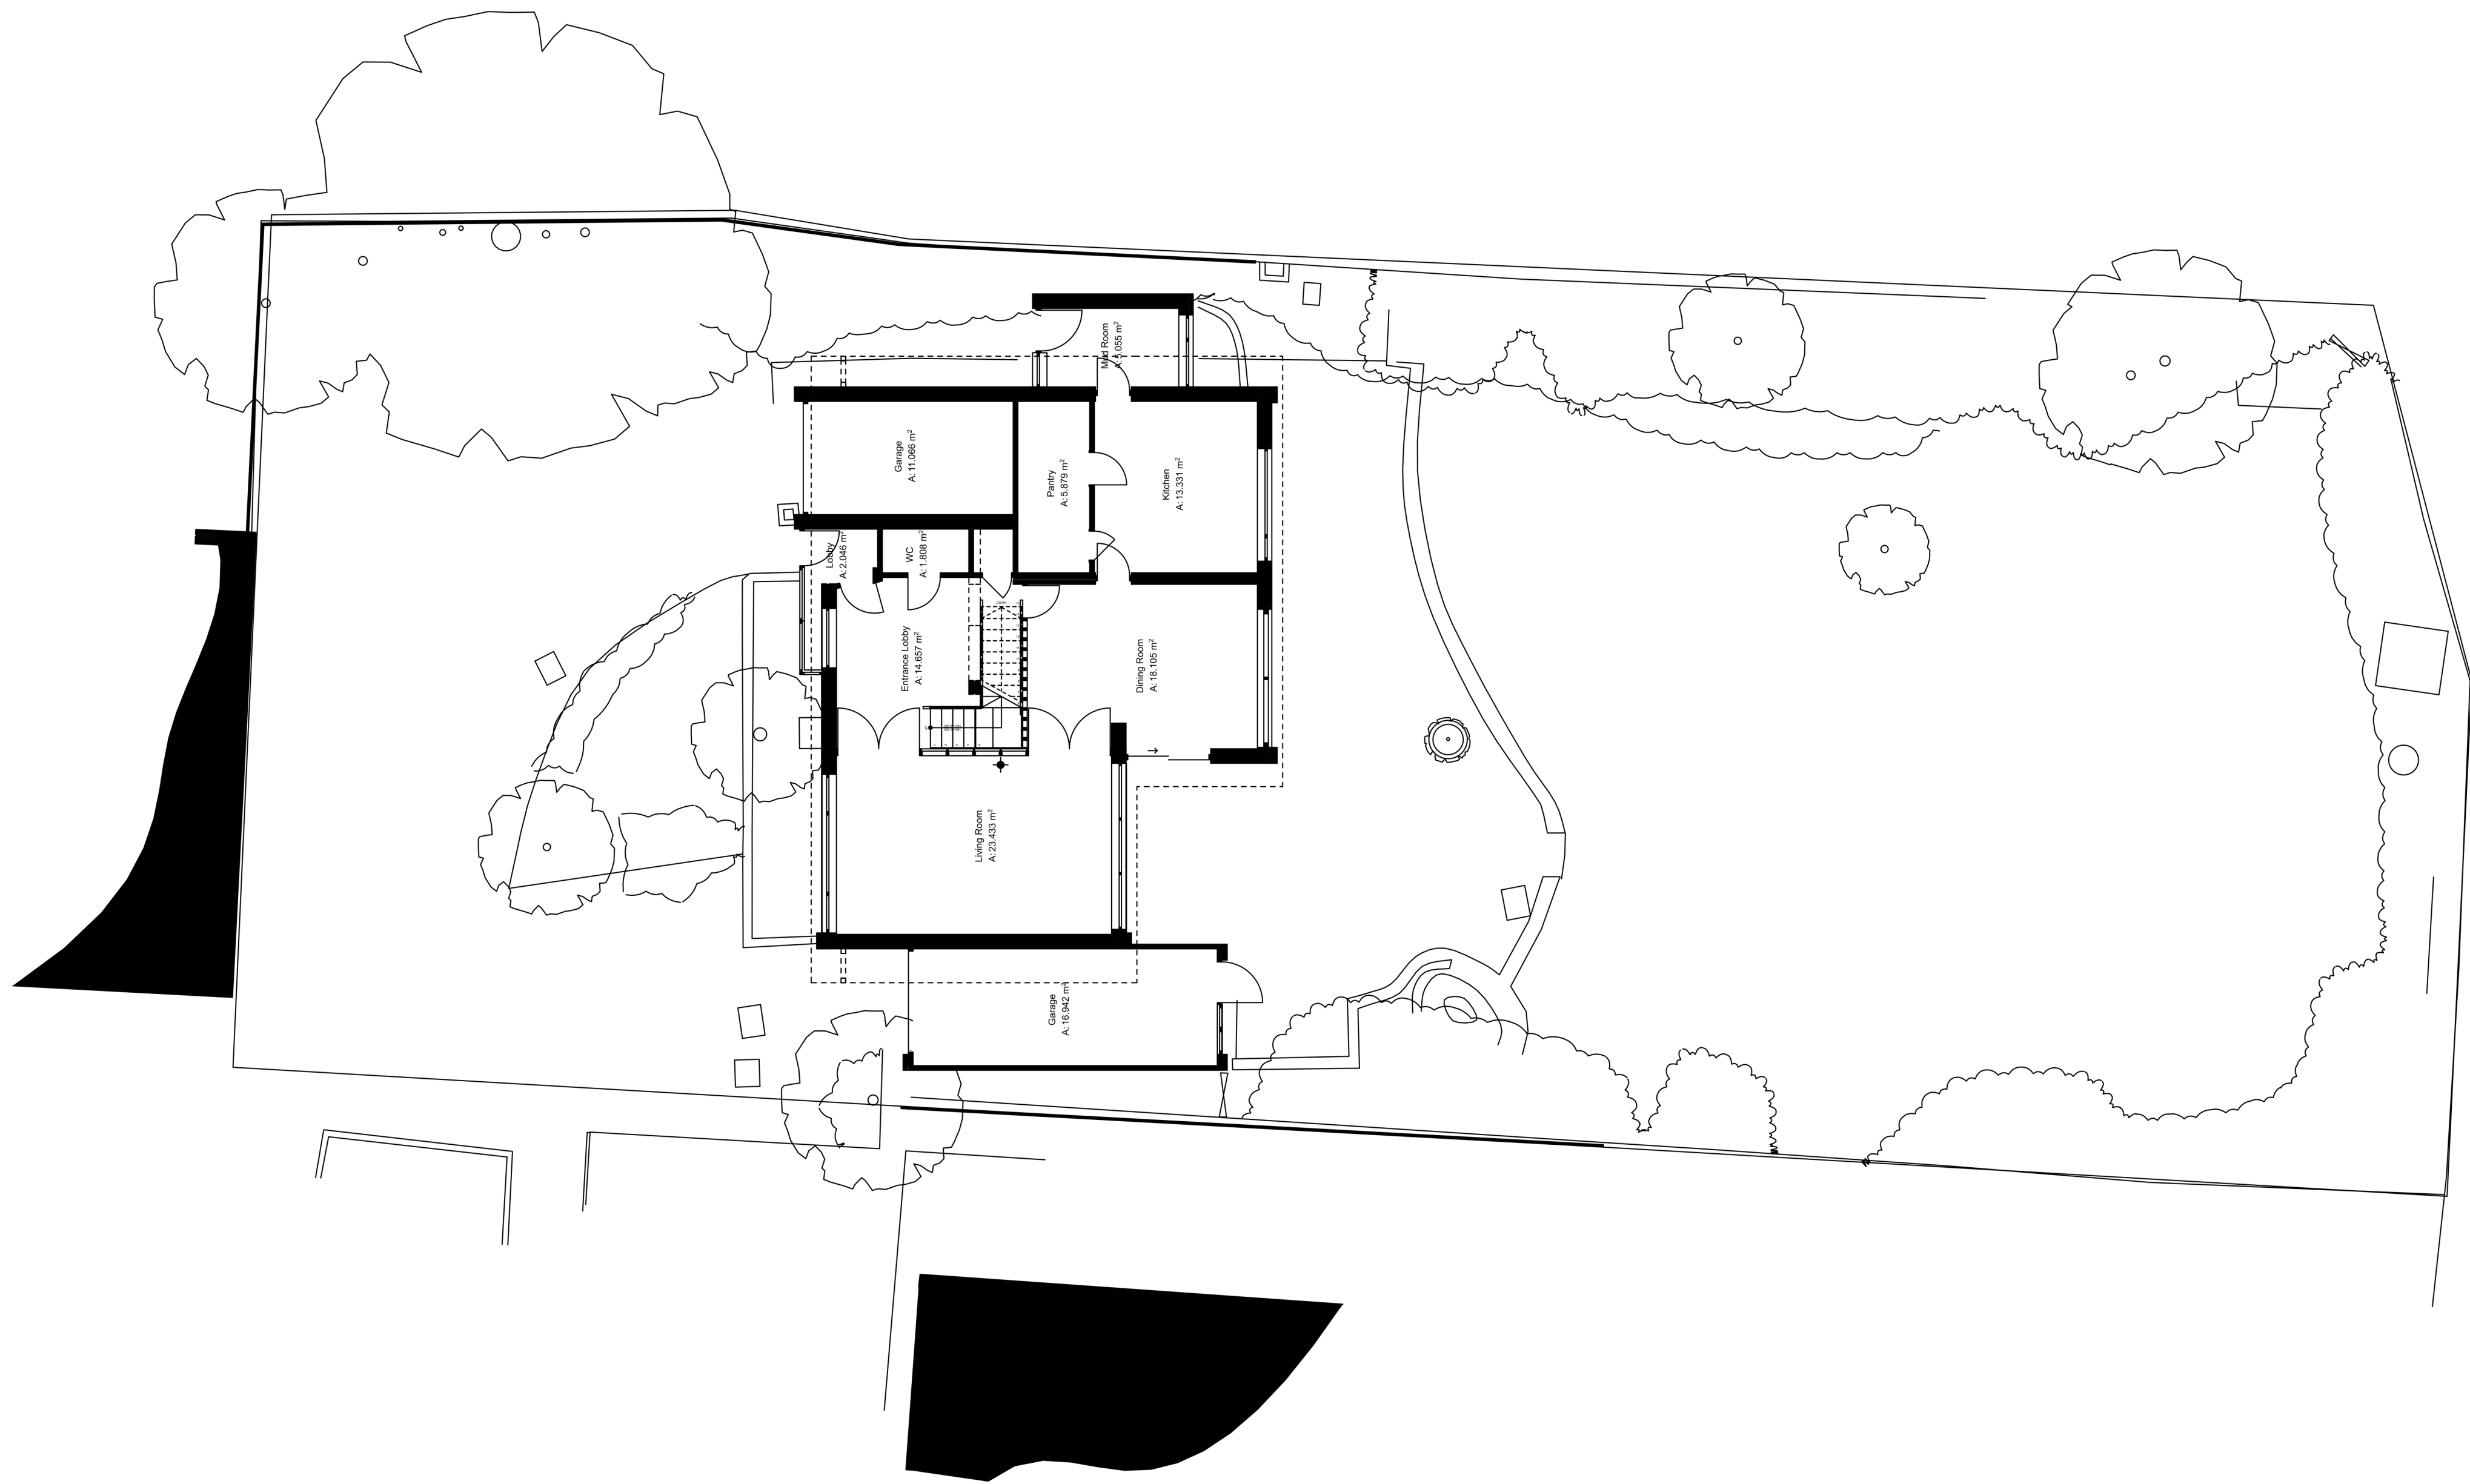

Existing Site Context Plan

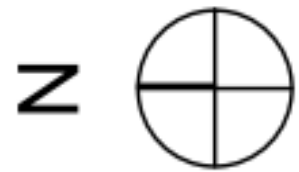

1:100 @ A1

P02 Planning Issue	04.03.2021
P01 Pre App Issue	27.01.2021
Revision	
Project No.	200207
Project Title	52 Maisemore Gardens Rear Extension & Refurbishment Works
Drawing Title	Existing Site Context
Drawing No.	200207-CHK-XX-XX-DR-A-1002
Drawing Date	Dec 2020
Drawn By	TB
Status	RIBA Stage 01/02
Rev	P02
Scale at A1	
Checked By	AW