


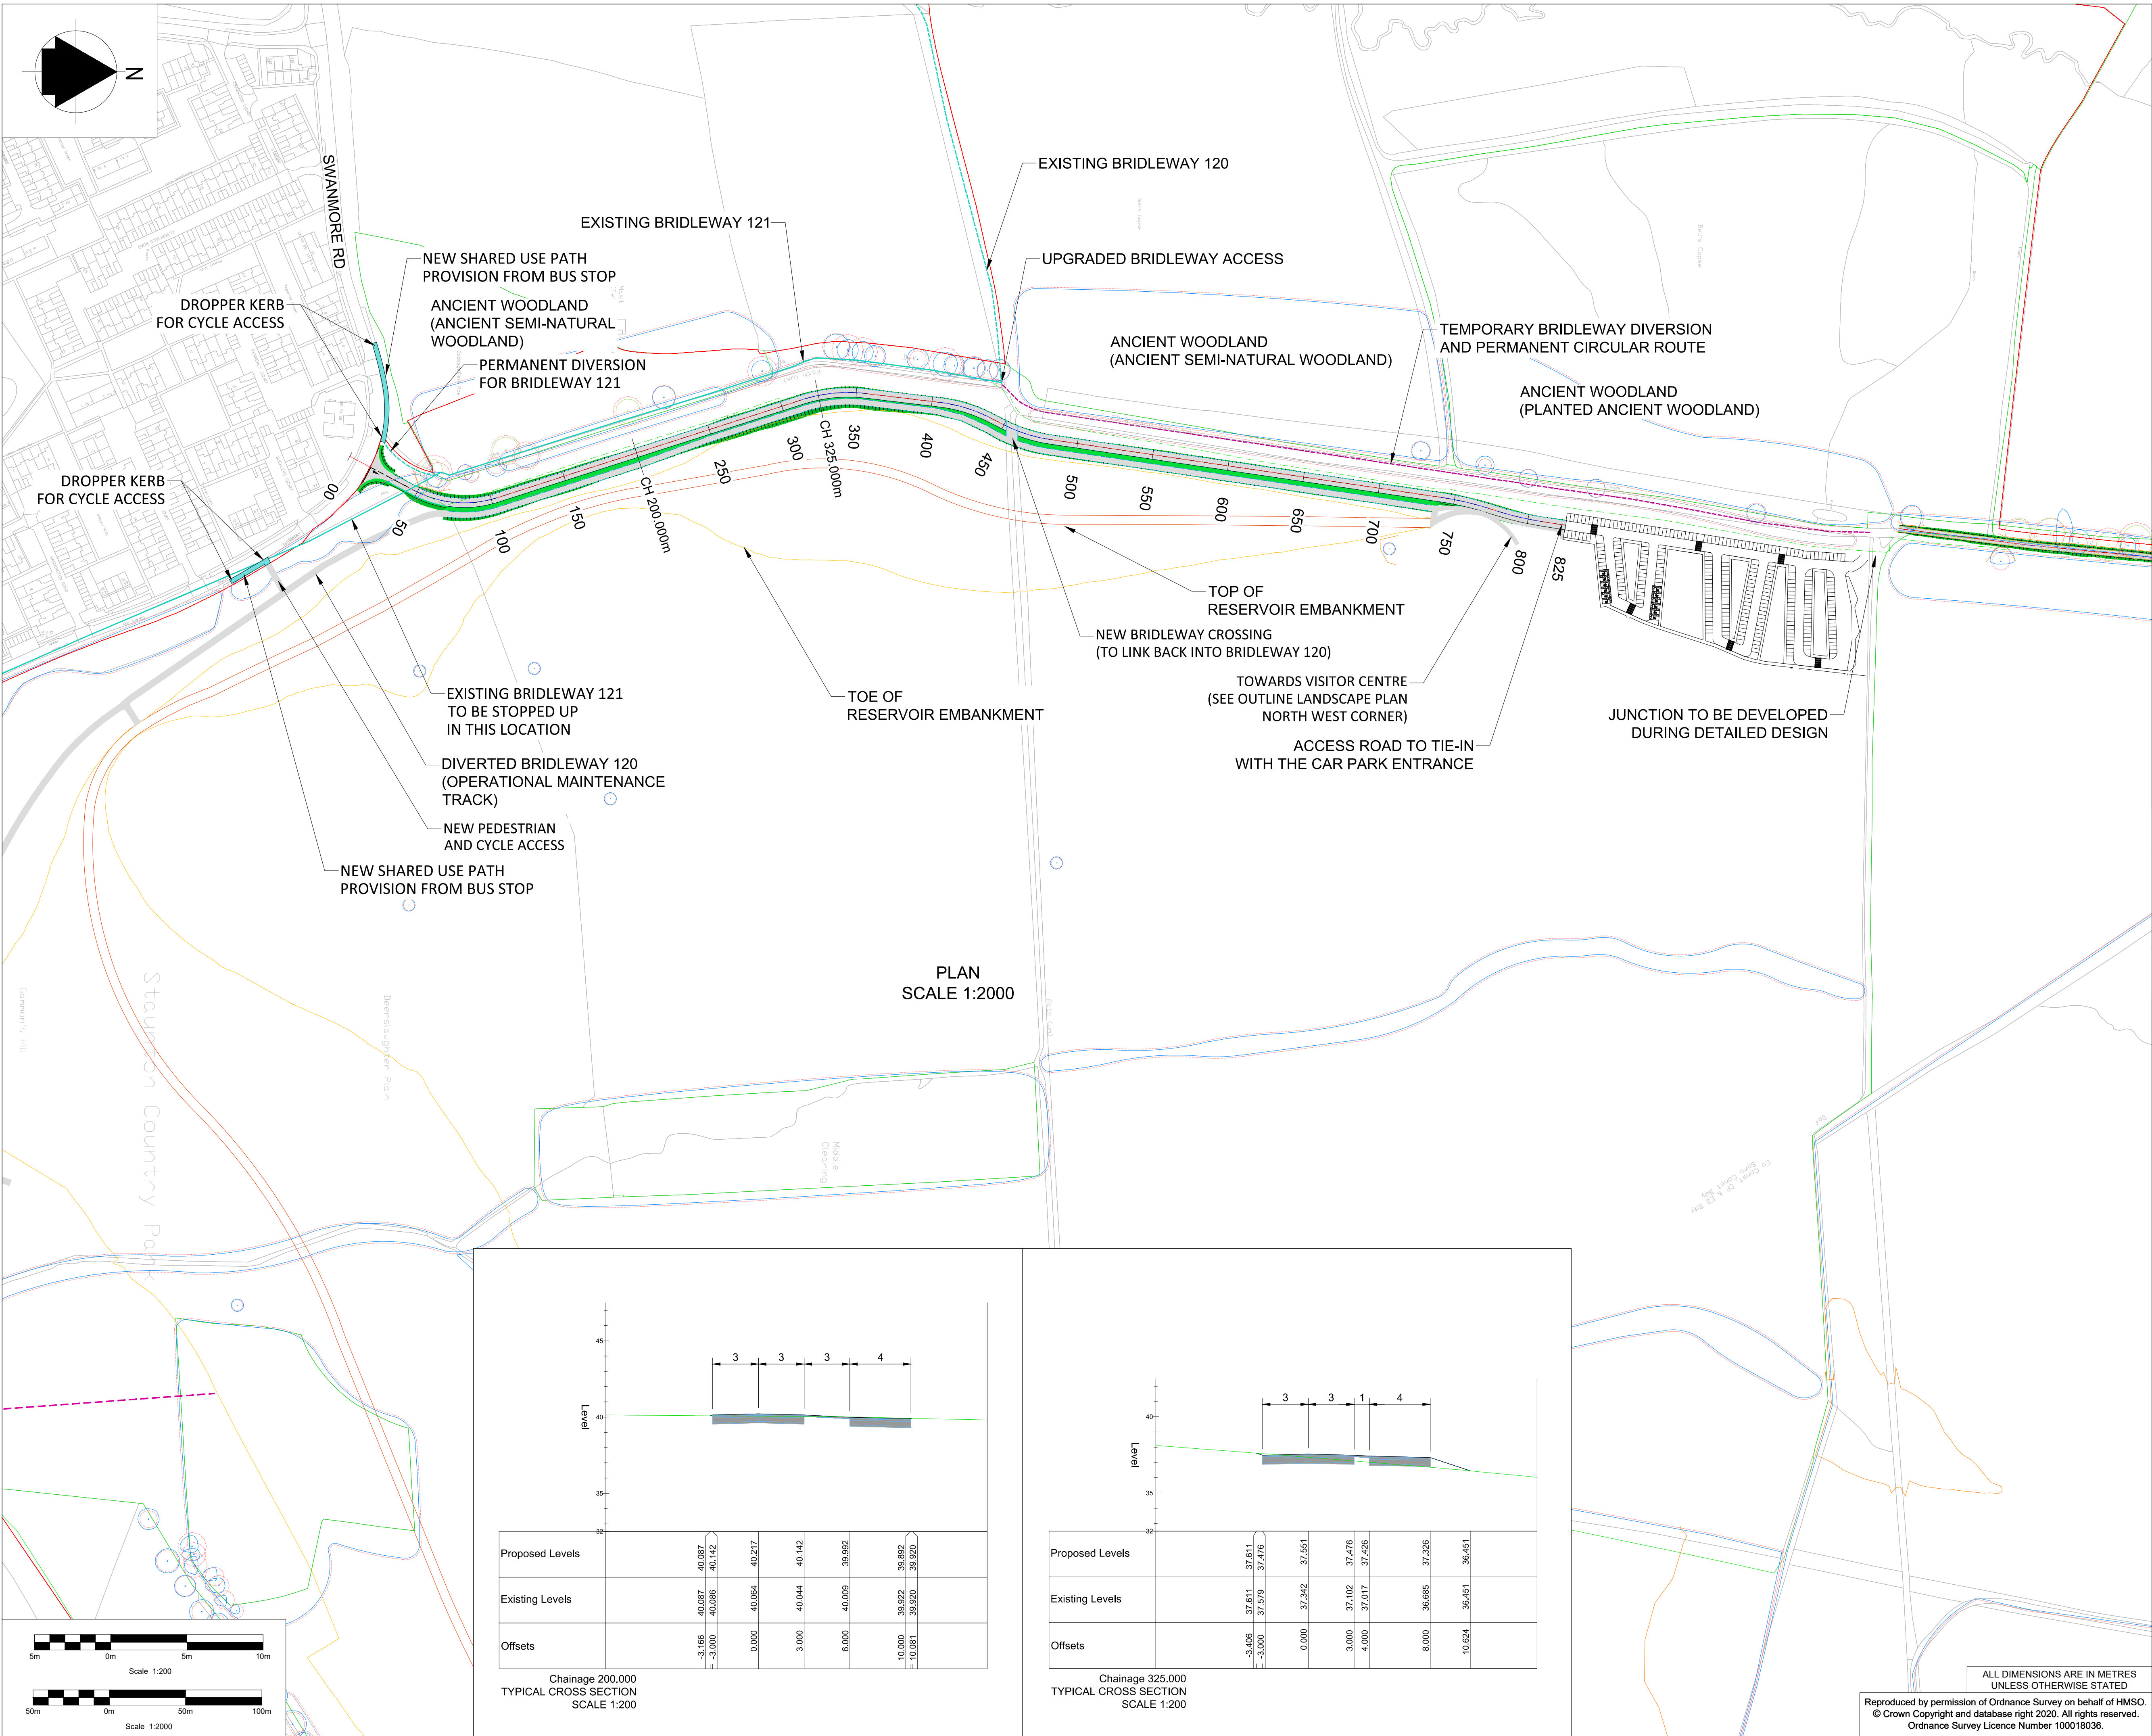

- KEY** (not to scale)
- Category A tree
 - Category B tree
 - Category U tree
 - Category C tree
 - Root Protection Area (RPA)
 - Ancient Woodland boundary
 - Ancient Woodland 15m offset boundary
 - Red Line Boundary

NOTES

1. All dimensions in metres unless otherwise stated.

SAFETY, HEALTH AND ENVIRONMENTAL INFORMATION

In addition to the hazards/ risks normally associated with the types of work detailed on this drawing, all significant residual risks (moderate to very high) are indicated on the drawing with warning triangles; the risk register, in its entirety, is available on drawings HTR-ATK-ZZ-ZZ-DR-HS-0001 to 0007. The reference numbers shown against each triangle will correlate to risks shown on these schedules.

Environmental Risks are not shown on the drawings and reference should be made to the following
Document – HTR-ATK-XX-XX-RP-Z-0069 Outline Environmental

C01	EC	AI	WI	WI	First Issue	13/08/20
A1	EC	AI	WI	WI	FOR PLANNING	09/11/20
C03	EC	AI	WI	WI	FOR TENDER	19/11/20
D2	EC	AI	WI	WI	FOR PLANNING	16/03/21
C04	EC	AI	WI	WI	FOR PLANNING	16/03/21
A1	EC	AI	WI	WI	FOR PLANNING	16/03/21

ATKINS



Member of the SNC-Lavalin Group

Copyright © Atkins Limited (2020)

Aztec West
500 Park Avenue
Almondsbury
Bristol
BS32 4RZ

Tel: +44 (0)1454 662000
Fax: +44 (0)1454 663333
www.atkinsglobal.com

Drawing Suitability:	Initial non-contractual code			Status:	A1
Contractors Drawing Number:	HTR	-ATK-AR-RE-DR-D	0005	Project	Number
Telephone: Havant (023) 9249 9888 Fax: Havant (023) 9245 3632 Website: www.portsmouthwater.co.uk Registered Office: PO Box 8 West Street Havant Hampshire PO9 1LG REGISTERED IN ENGLAND No. 2536455					
Project Ref. No:	HTR	Sheet:	1 of 1	Scale:	AS SHOWN
Project Title:	HAVANT THICKET RESERVOIR				
Drawing Title:	ACCESS ROUTES VEHICLE ACCESS ROUTE SOUTH SHEET 1 OF 1				
Portsmouth Water Drawing Number:				Rev:	C04

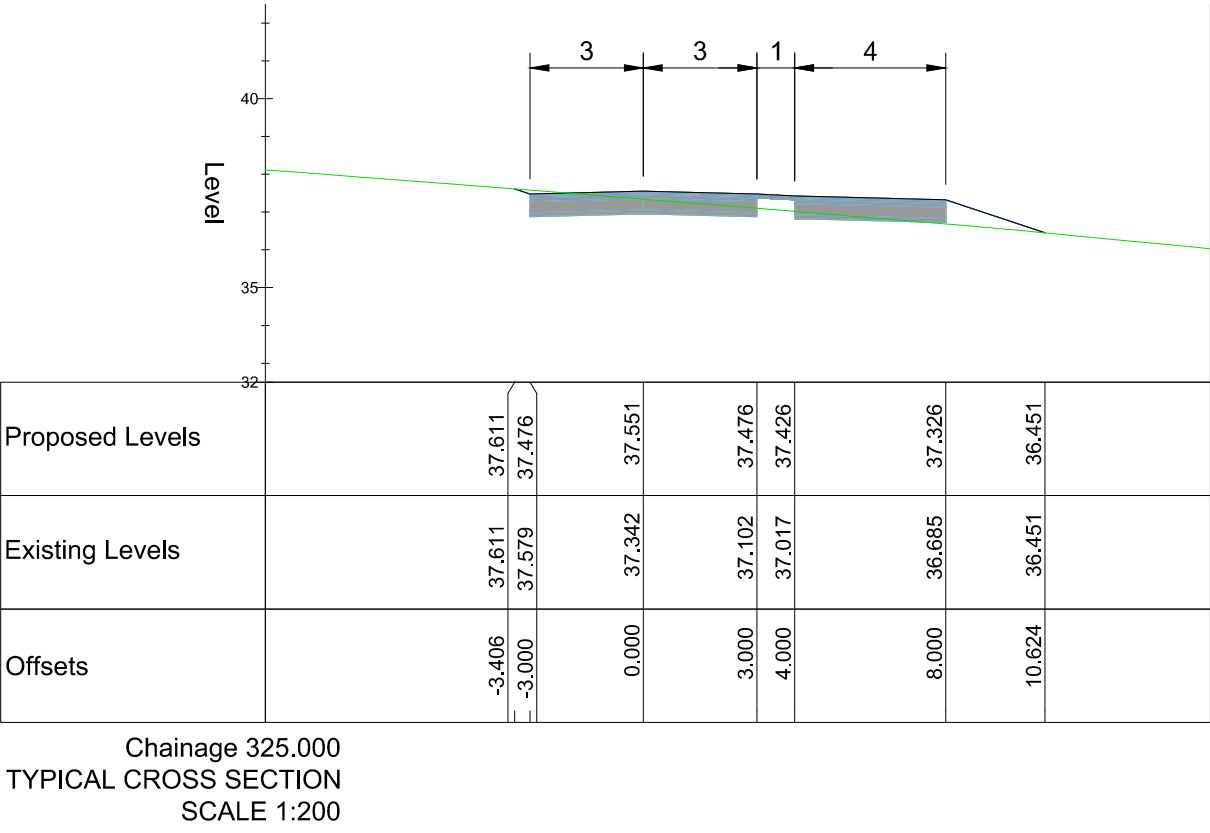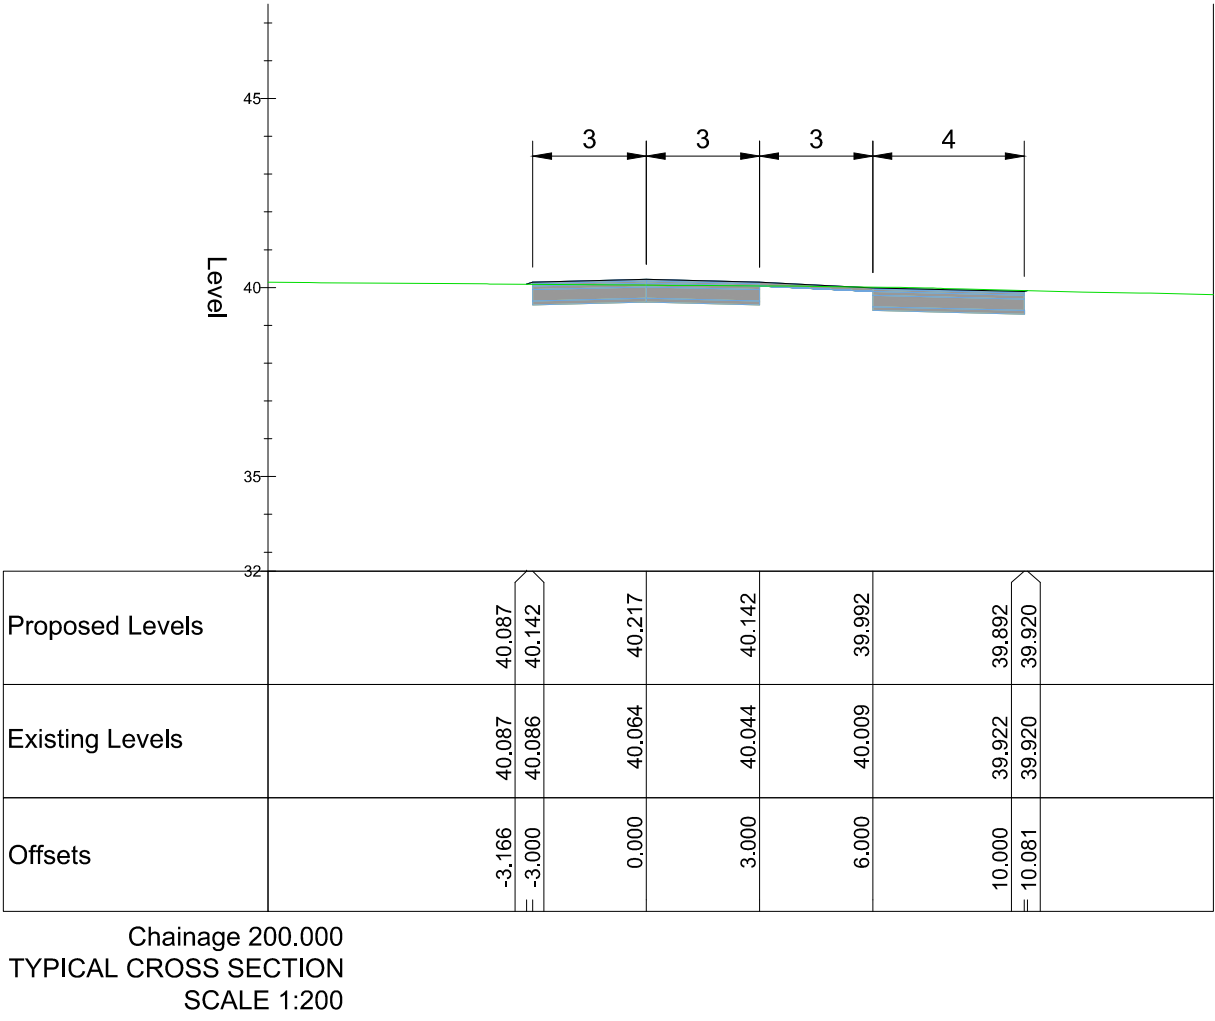

Reproduced by permission of Ordnance Survey on behalf of HMSO.
© Crown Copyright and database right 2020. All rights reserved.
Ordnance Survey Licence Number 100018036.

ALL DIMENSIONS ARE IN METRES
UNLESS OTHERWISE STATED