


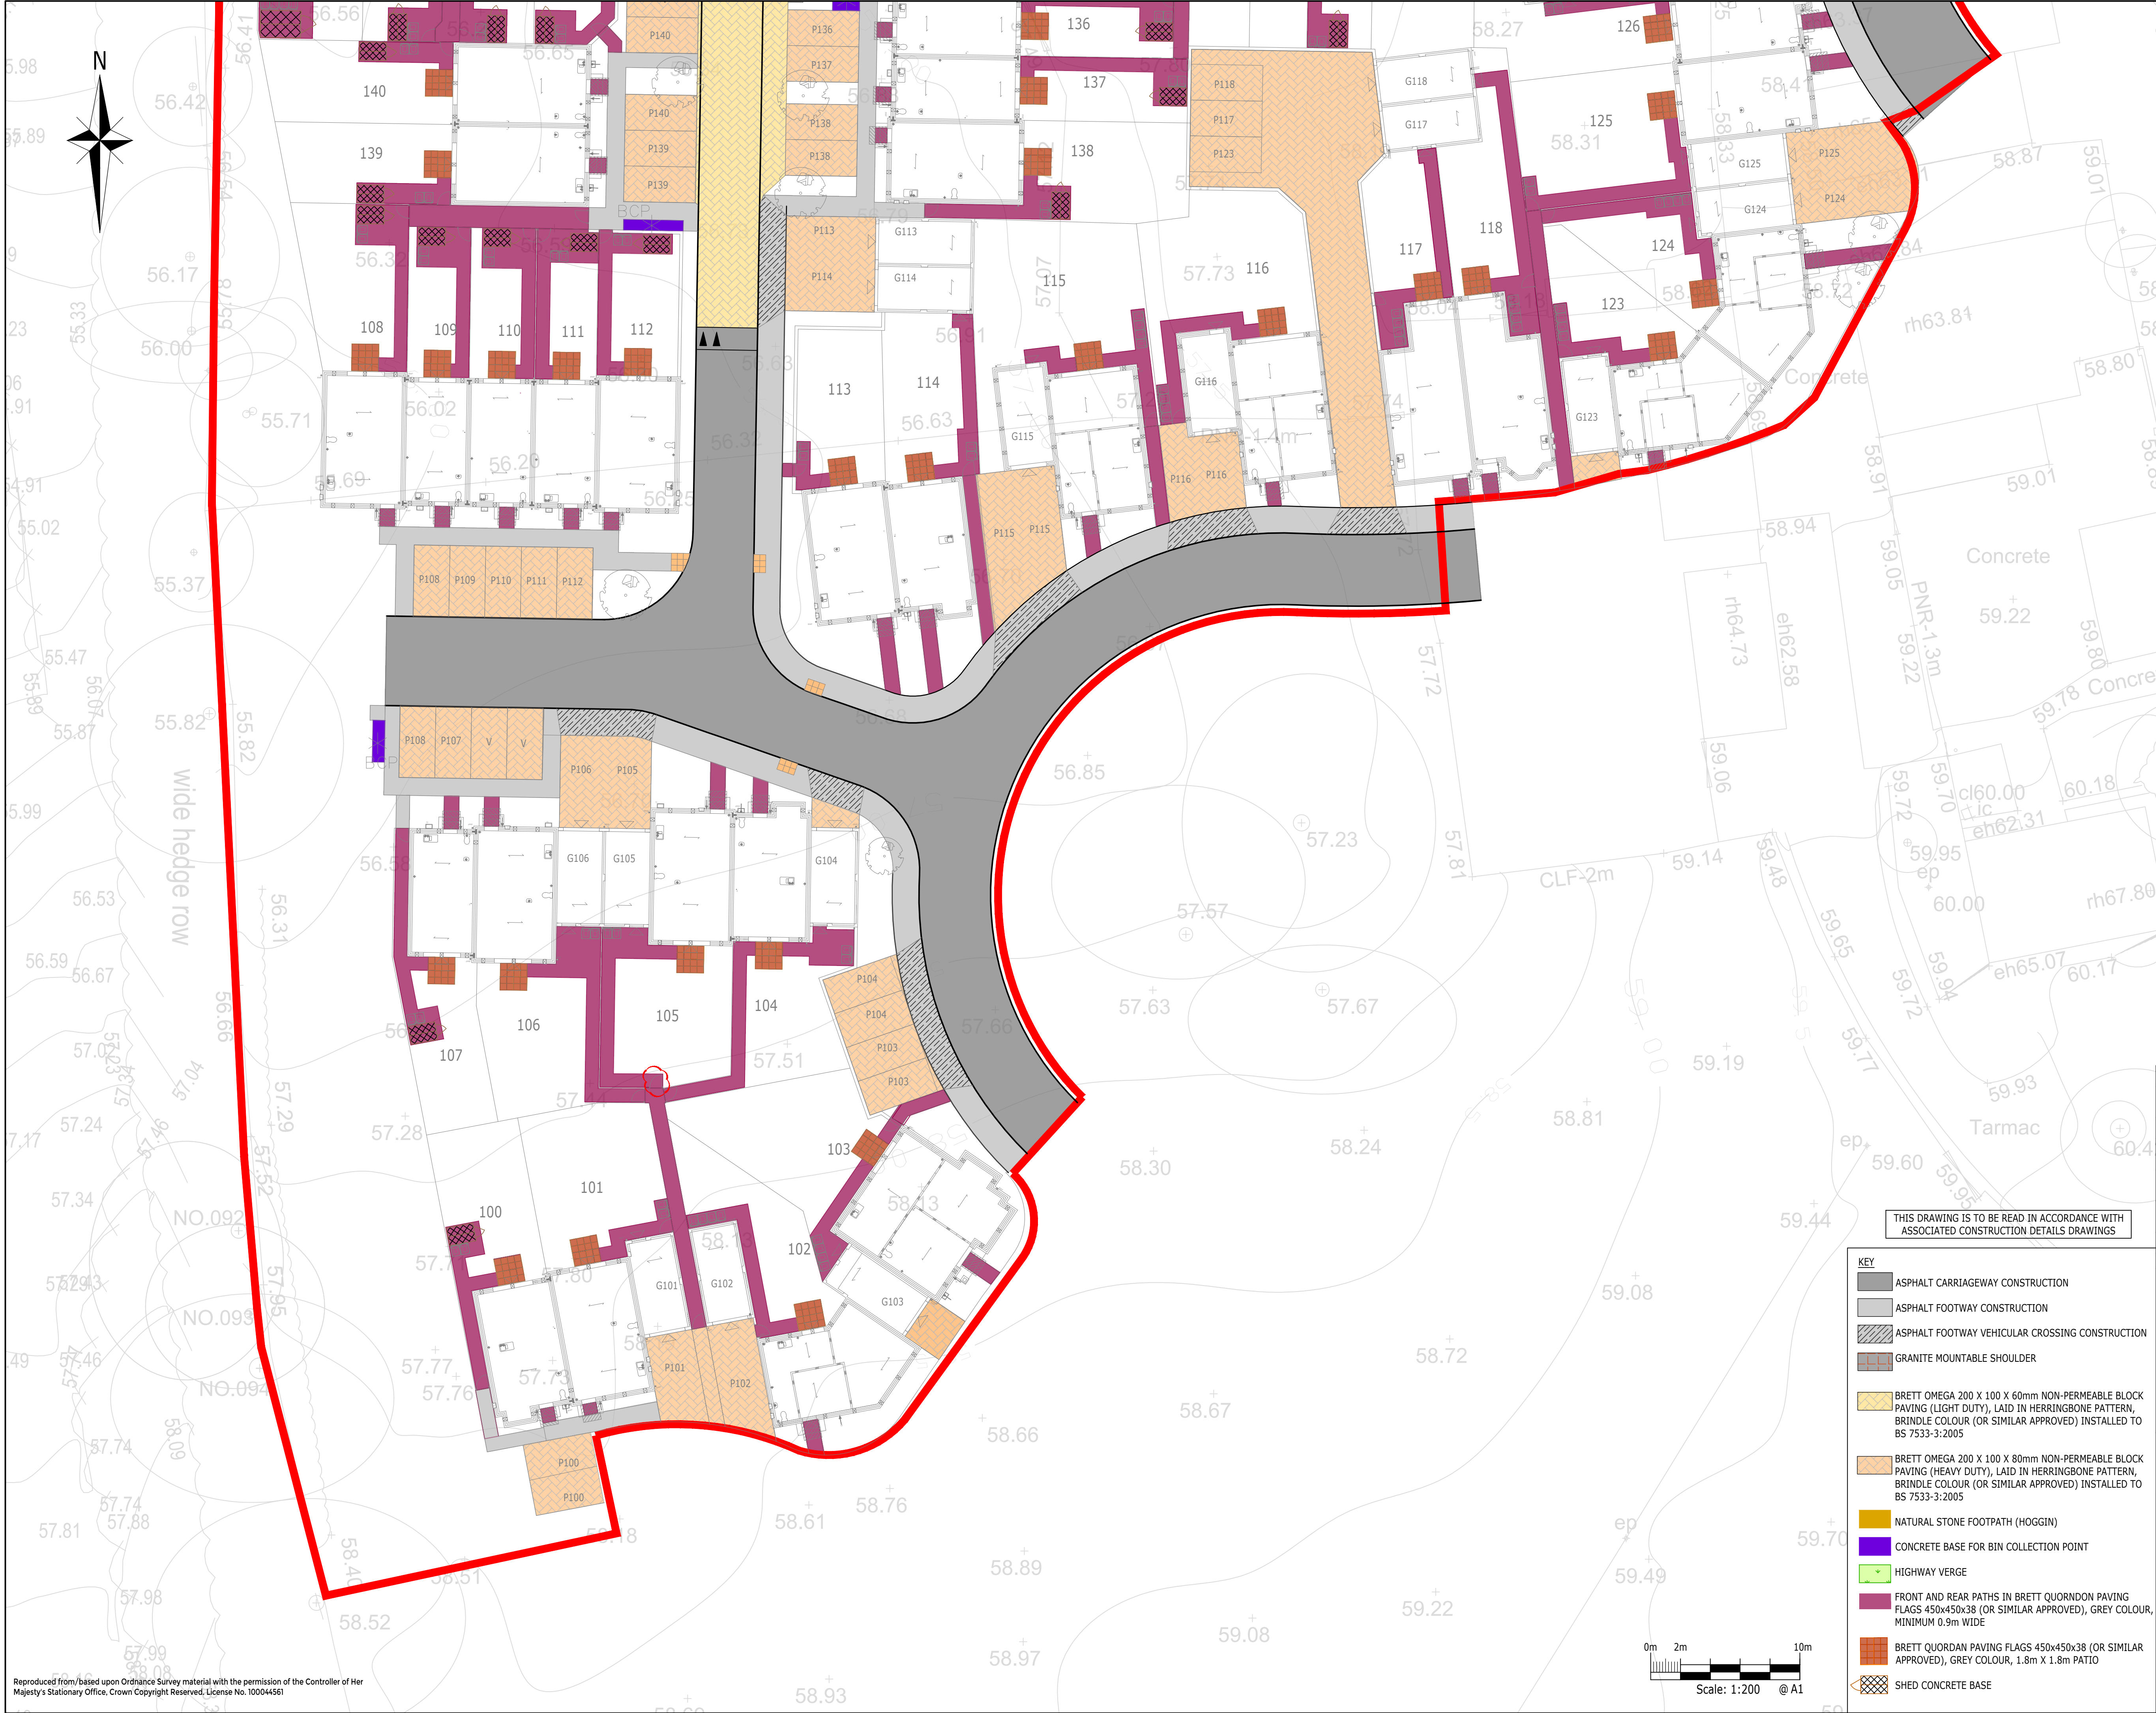

NOTES:

- THIS DRAWING IS TO BE READ IN CONJUNCTION WITH THE RELEVANT SPECIFICATION AND ALL OTHER RELATED DRAWINGS ISSUED BY THE ENGINEER.
- DO NOT SCALE FROM THIS DRAWING. WORK FROM FIGURED DIMENSIONS ONLY.
- ALL DIMENSIONS SHOWN ON THIS DRAWING ARE IN METRES UNLESS OTHERWISE STATED.
- ALL DIMENSIONS, LEVELS AND SURVEY GRID CO-ORDINATES ARE TO BE CHECKED ON SITE AND THE ENGINEER NOTIFIED IMMEDIATELY OF ANY DISCREPANCIES PRIOR TO THE COMMENCEMENT OF THE WORKS.
- NO DEVIATION FROM THE DETAILS SHOWN ON THIS DRAWING IS PERMITTED WITHOUT PRIOR PERMISSION FROM THE ENGINEER.
- ALL ADOPTABLE DRAINAGE WORKS SUBJECT TO SOUTHERN WATER'S APPROVAL.
- ALL MATERIALS AND WORKMANSHIP SHALL COMPLY FULLY WITH KCC DESIGN GUIDE, SPECIFICATION FOR HIGHWAY WORKS AND THE LOCAL AUTHORITY SPECIFICATION FOR ROAD CONSTRUCTION AND STANDARD DETAILS.
- ALL EXCAVATED MATERIAL SHALL BE SUBJECT TO WAC TESTING AND REUSED ON SITE WHERE SUITABLE IN ACCORDANCE WITH THE MATERIALS MANAGEMENT PLAN.
- ALL EXCAVATED MATERIAL NOT SUITABLE FOR REUSE ON SITE SHALL BE DISPOSED OF AT AN APPROVED TIP OFF-SITE.
- THE PUBLIC HIGHWAY AND WORKS WILL BE KEPT CLEAN AND FREE OF DEBRIS BY USE OF WHEEL WASHING FACILITIES AND ROAD SWEEPERS TO THE COUNCIL'S SATISFACTION.
- ALL SETTING OUT, RESIDENTIAL CHAMBERS, COVERS AND BOX COVERS SHALL BE AGREED ON-SITE WITH THE ENGINEER, PRIOR TO THE COMMENCEMENT OF THE WORKS.
- THE CONTRACTOR SHALL BE RESPONSIBLE FOR OBTAINING ALL NECESSARY APPROVALS FROM THE LOCAL AUTHORITY PRIOR TO COMMENCING WORKS ON THE HIGHWAY.
- NO DOORS, WINDOWS, GATES ETC. SHOULD OPEN OVER THE ADOPTABLE HIGHWAY AND THERE SHOULD BE NO PROJECTING RAIN WATER DOWN PIPES OR OVERHANGING EAVES FROM ROOFS.
- NO SURFACE WATER RUN-OFF FROM PRIVATE AREAS OR HIGHWAY WATER FLOWING INTO THE PRIVATE AREAS SHALL DISCHARGE ONTO THE ADOPTABLE HIGHWAY.
- VISIBILITY SPLAYS 1.5x1.5m ARE REQUIRED EITHER SIDE OF PRIVATE DRIVES AND ACCESSES, AND THERE SHALL BE NO PLANTING OVER 600mm IN HEIGHT IN THESE ZONES.
- 'T'- MARKS DIRECTION OF OWNERSHIP AND DIRECTION OF POSTS/ARIS RAILS - TO BE ESTABLISHED FROM CONVEYANCE PLANS.

KEY PLAN

CONSTRUCTION ISSUE

C5	GATE ADJUSTED TO SUIT REAR PATH	JH	JH	DP	27.01.2021
C4	UPDATES MADE TO SUIT HCC COMMENTS AND SITE LEVELS STRATEGY CHANGES	JH	DM	DM	20.11.2020
C3	DISABLED PARKING BAYS REMOVED	JH	DP	DM	09.11.2020
C2	FOOTWAY HATCH ADDED TO STREET LIGHTING BUILD OUT. HATCH ADDED TO FRONT PATHS	JH	DP	DM	07.10.2020
C1	CONSTRUCTION ISSUE. SECOND GATE FROM PLOT 104 REMOVED. PATHS AMENDED PLOTS 103 & 117.	DAM	DP	DM	07.08.20
T2	PLOTS 100-106 UPDATED. REAR PATIOS AND PATHS ADDED	DAM	DP	DM	31.07.2020
T1	TENDER ISSUE	DAM	DP	DM	17.07.2020
Rev	Description	Drn	Chk	App	Date

ARDENT CONSULTING ENGINEERS

Third Floor
The Hallmark Building
52-56 Leadenhall Street
London
EC3M 5JE

Tel: 020 7680 4088
Web: www.ardent-ce.co.uk
E-mail: enquiries@ardent-ce.co.uk

Client

LINDEN HOMES SOUTH

Project Title:

WOODCROFT LANE, LOVEDEAN, PHASE 2

Drawing Title:

HARD LANDSCAPING SHEET 5

A1 Scale	Date	Designed by
1:200	JUNE 2020	DP
Drawn by	Checked by	Approved by
JJ	DP	DM
Drawing Number	192931-095	
		Rev C5

Reproduced from/based upon Ordnance Survey material with the permission of the Controller of Her Majesty's Stationary Office, Crown Copyright Reserved, License No. 100044561

File Location: k:\192931 - woodcroft lane, lovedean, phase 2 [detailed design]\technical\acad\drawings\192931-091-095 hard landscaping.dwg