Proposed Ecology Plan (1:200)

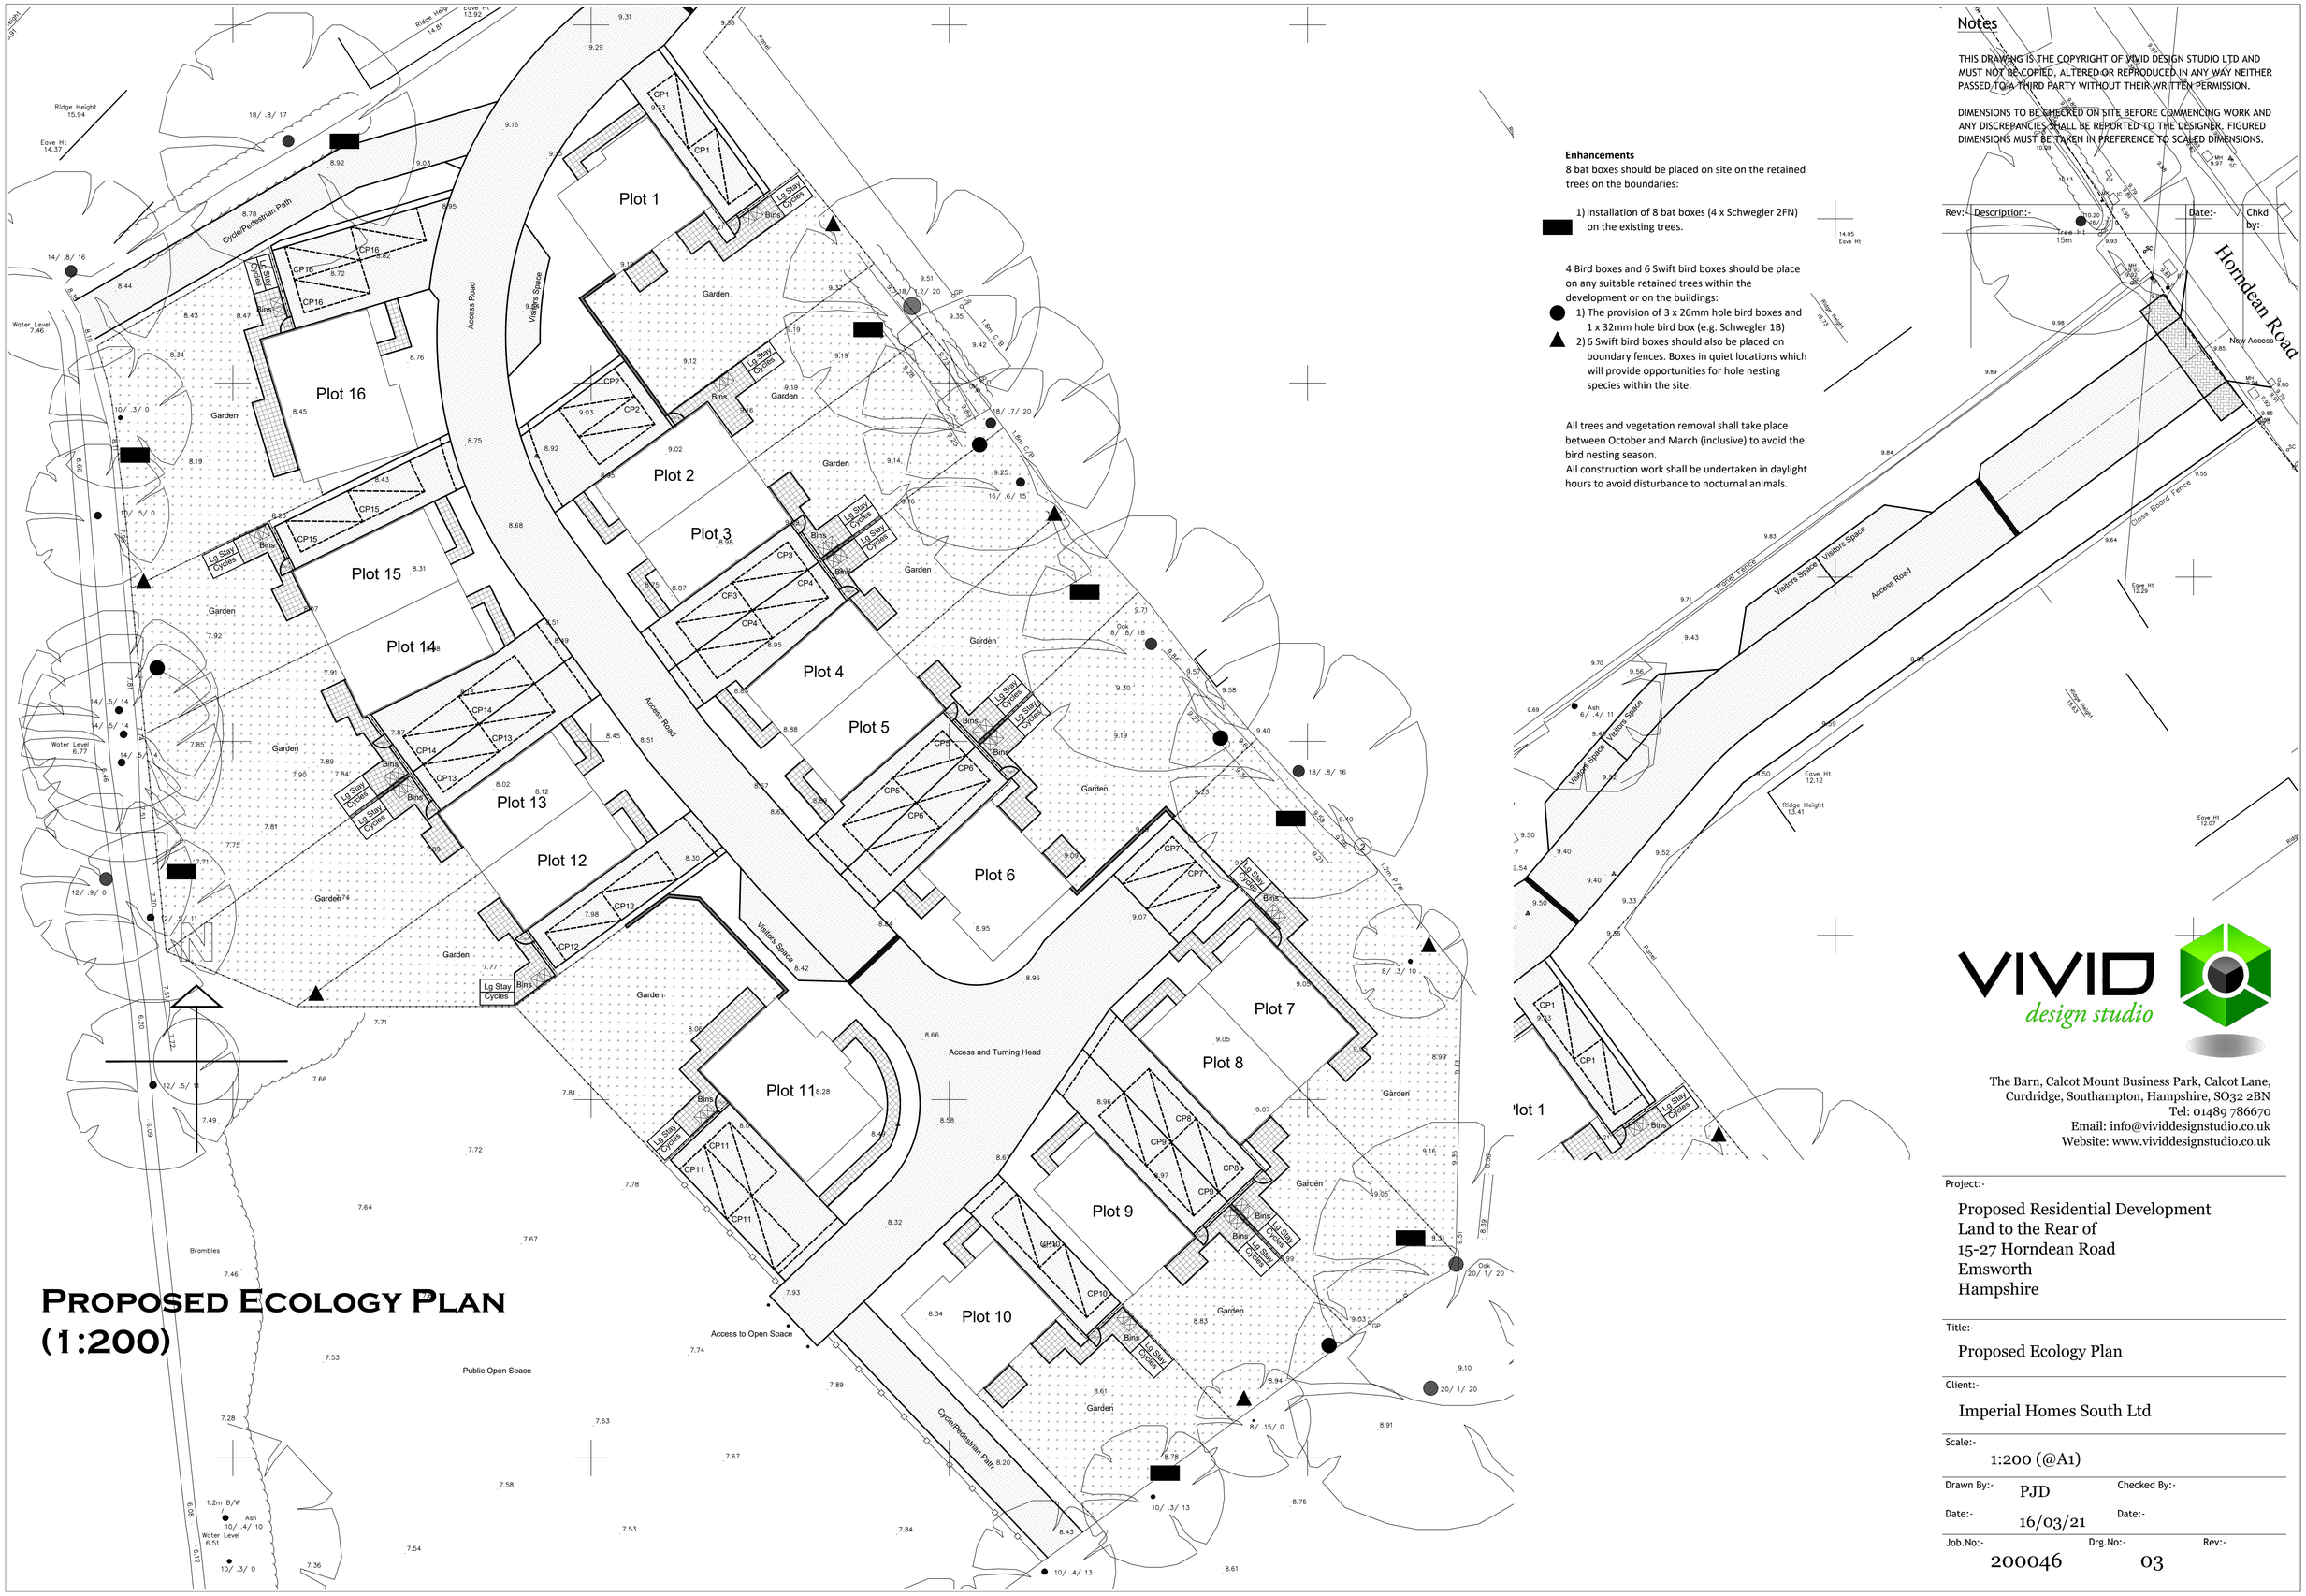
Plot 1
Plot 2
Plot 3
Plot 4
Plot 5
Plot 6
Plot 7
Plot 8
Plot 9
Plot 10
Plot 11
Plot 12
Plot 13
Plot 14
Plot 15
Plot 16
Access Road
Visitors Space
Access and Turning Head
Access to Open Space
Cycle/Pedestrian Path
Public Open Space
Garden
Bins
Lg Stay Cycles
CP1
CP2
CP3
CP4
CP5
CP6
CP7
CP8
CP9
CP10
CP11
CP12
CP13
CP14
CP15
CP16
Brambles
Water Level 7.46
Water Level 6.77
Water Level 6.51
Ridge Height 15.94
Eave Ht 14.37
Ridge Height 14.81
Eave Ht 13.92
Ridge Height 14.95
Eave Ht 13.98
Ridge Height 15.23
Eave Ht 14.07
Ridge Height 13.41
Eave Ht 12.12
Tree Ht 15m
