

DO NOT SCALE EXCEPT FOR PLANNING AND BUILDING REGULATION PURPOSES

GENERAL NOTES

LIGHTING :-
ALL LIGHTING TO BE POSITIONED TO AVOID DIRECT GLARE ON THE EYES OF THE USER AND UNWANTED REFLECTIONS FROM THE SCREEN OR OPERATING FEATURES. GLARE FROM LIGHTING TO BE AVOIDED.

ALL SIGNAGE TO CONFORM TO BS 8300:2001 SECTIONS 9.2.2 LOCATION & DESIGN OF SIGNS & INFORMATION AND 9.2.3 VISUAL SIGNS.
ALL NEW GLAZING CONFORMS TO BS 6206.
ALL ELECTRICAL WORK CONFORMS TO BS 7671.

IT IS ASSUMED THAT ALL PRELIMINARY WORKS CARRIED OUT / CONTRACTED BY THE SITE OWNER (SHOULD THEY BE REQUIRED BY THE PROJECT) ARE COMPLETED IN ACCORDANCE WITH CURRENT BUILDING REGULATIONS 2010 AND AMENDMENTS THEREAFTER

SITE NOTES

FLOOR CONSTRUCTION:
CONCRETE / VINYL ON CONCRETE

TTW INSTALL
REMOVE EXISTING PART GLAZED ALUMINIUM DOOR (TO BE STORED ON SITE FOR FUTURE USE)

INSTALL: 1/4" FULL HEIGHT STEEL BOX SECTION FRAME FLUSH WITH EXISTING SHOP FRONT. WHITE LAMINATE PANELS. SECURITY STIPWORK. 26MM FLOOR PLATE ON TIMBER PACKERS. ATM, WHITE MELANINE INFILL PANELS TO EACH SIDE OF ATM, ELECTRICS AND ILLUMINATED SIGNAGE


MODIFY SHUTTER - FORM APERTURE CUT THROUGH SHUTTER CURTAIN (CSS SURVEYOR AGREED WITH OWNER)

NOTES:


- OWNER CONFIRMED SHOP HAS ASBESTOS REGISTER AND AGREED TO FORWARD TO CASHZONE TERRITORY MANAGER
- FULL SERVICE CLEARANCE NOT ACHIEVABLE CASHZONE TECH SUPPORT TO CHECK AND APPROVE

WORK TO BE CARRIED OUT BY OTHERS


PROVIDE COPY OF ASBESTOS REGISTER PRIOR TO INVASIVE WORKS COMMENCING
REMOVE 1 X SHELVING UNIT AND 1 X MDF BLANKING PANEL
RELOCATE ALL STOCK AWAY FROM ATM INSTALL LOCATION

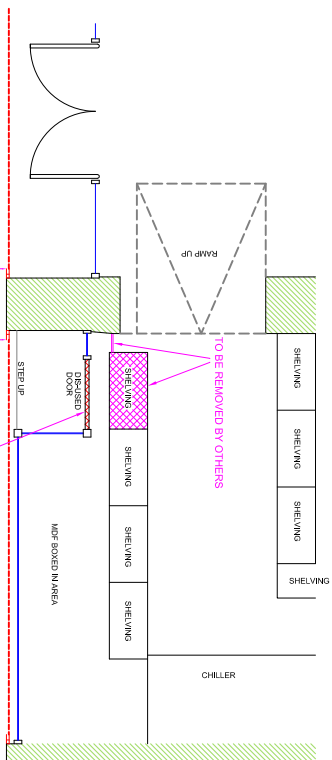


EXISTING (PART) PLAN

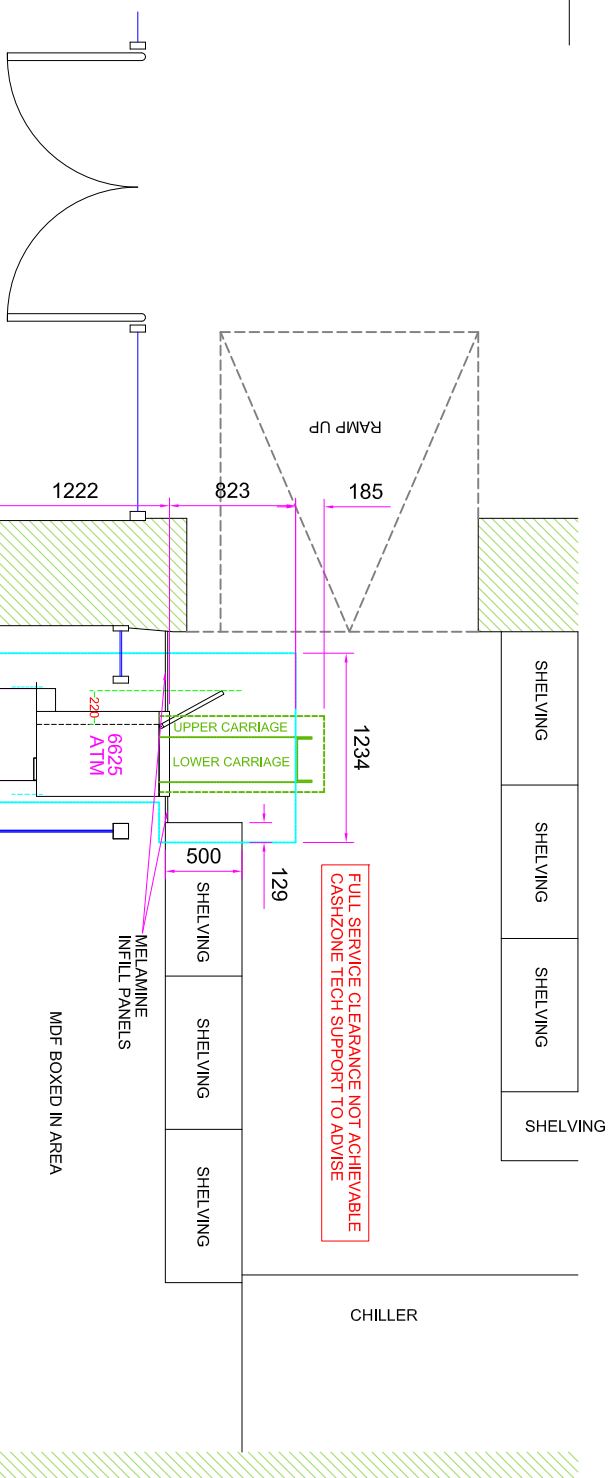


PROPOSED (PART) PLAN

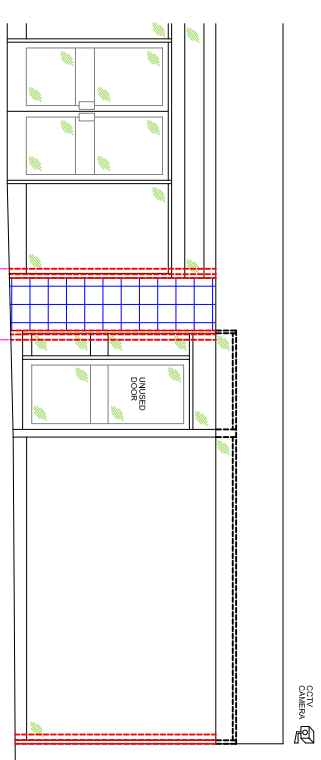

EXISTING ELEVATION

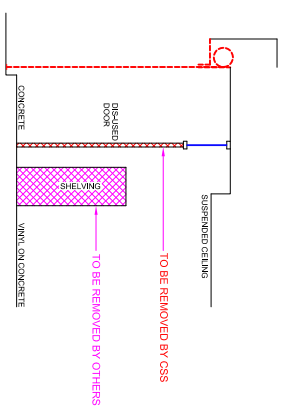

EXISTING SECTION VIEW A-A

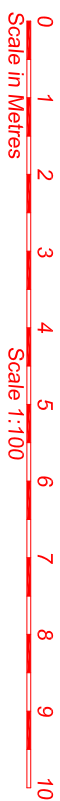

SITE ADDRESS									
SUBHAM LTD / TA NISA 44 - 46 PARK PARADE, HAVANT, PO9 5AD									
TITLE		PROPOSED AUTOMATED TELLER MACHINE (ATM) INSTALLATION FOR CASHZONE			04		drawing approval		
					03				
					02				
DRAWN	MAL	DATE	18/11/20	SCALE	VARIOUS @A3				
REFDORS NO.	SHEET			REVISION	01				
E023626				REVISION	DESCRIPTION		DATE	BY	
					NAME:-				
					POSITION:-				
					APPROVED:-				
					DATE:-		SIGNED:-		



CARDTRONICS
Service Solutions