


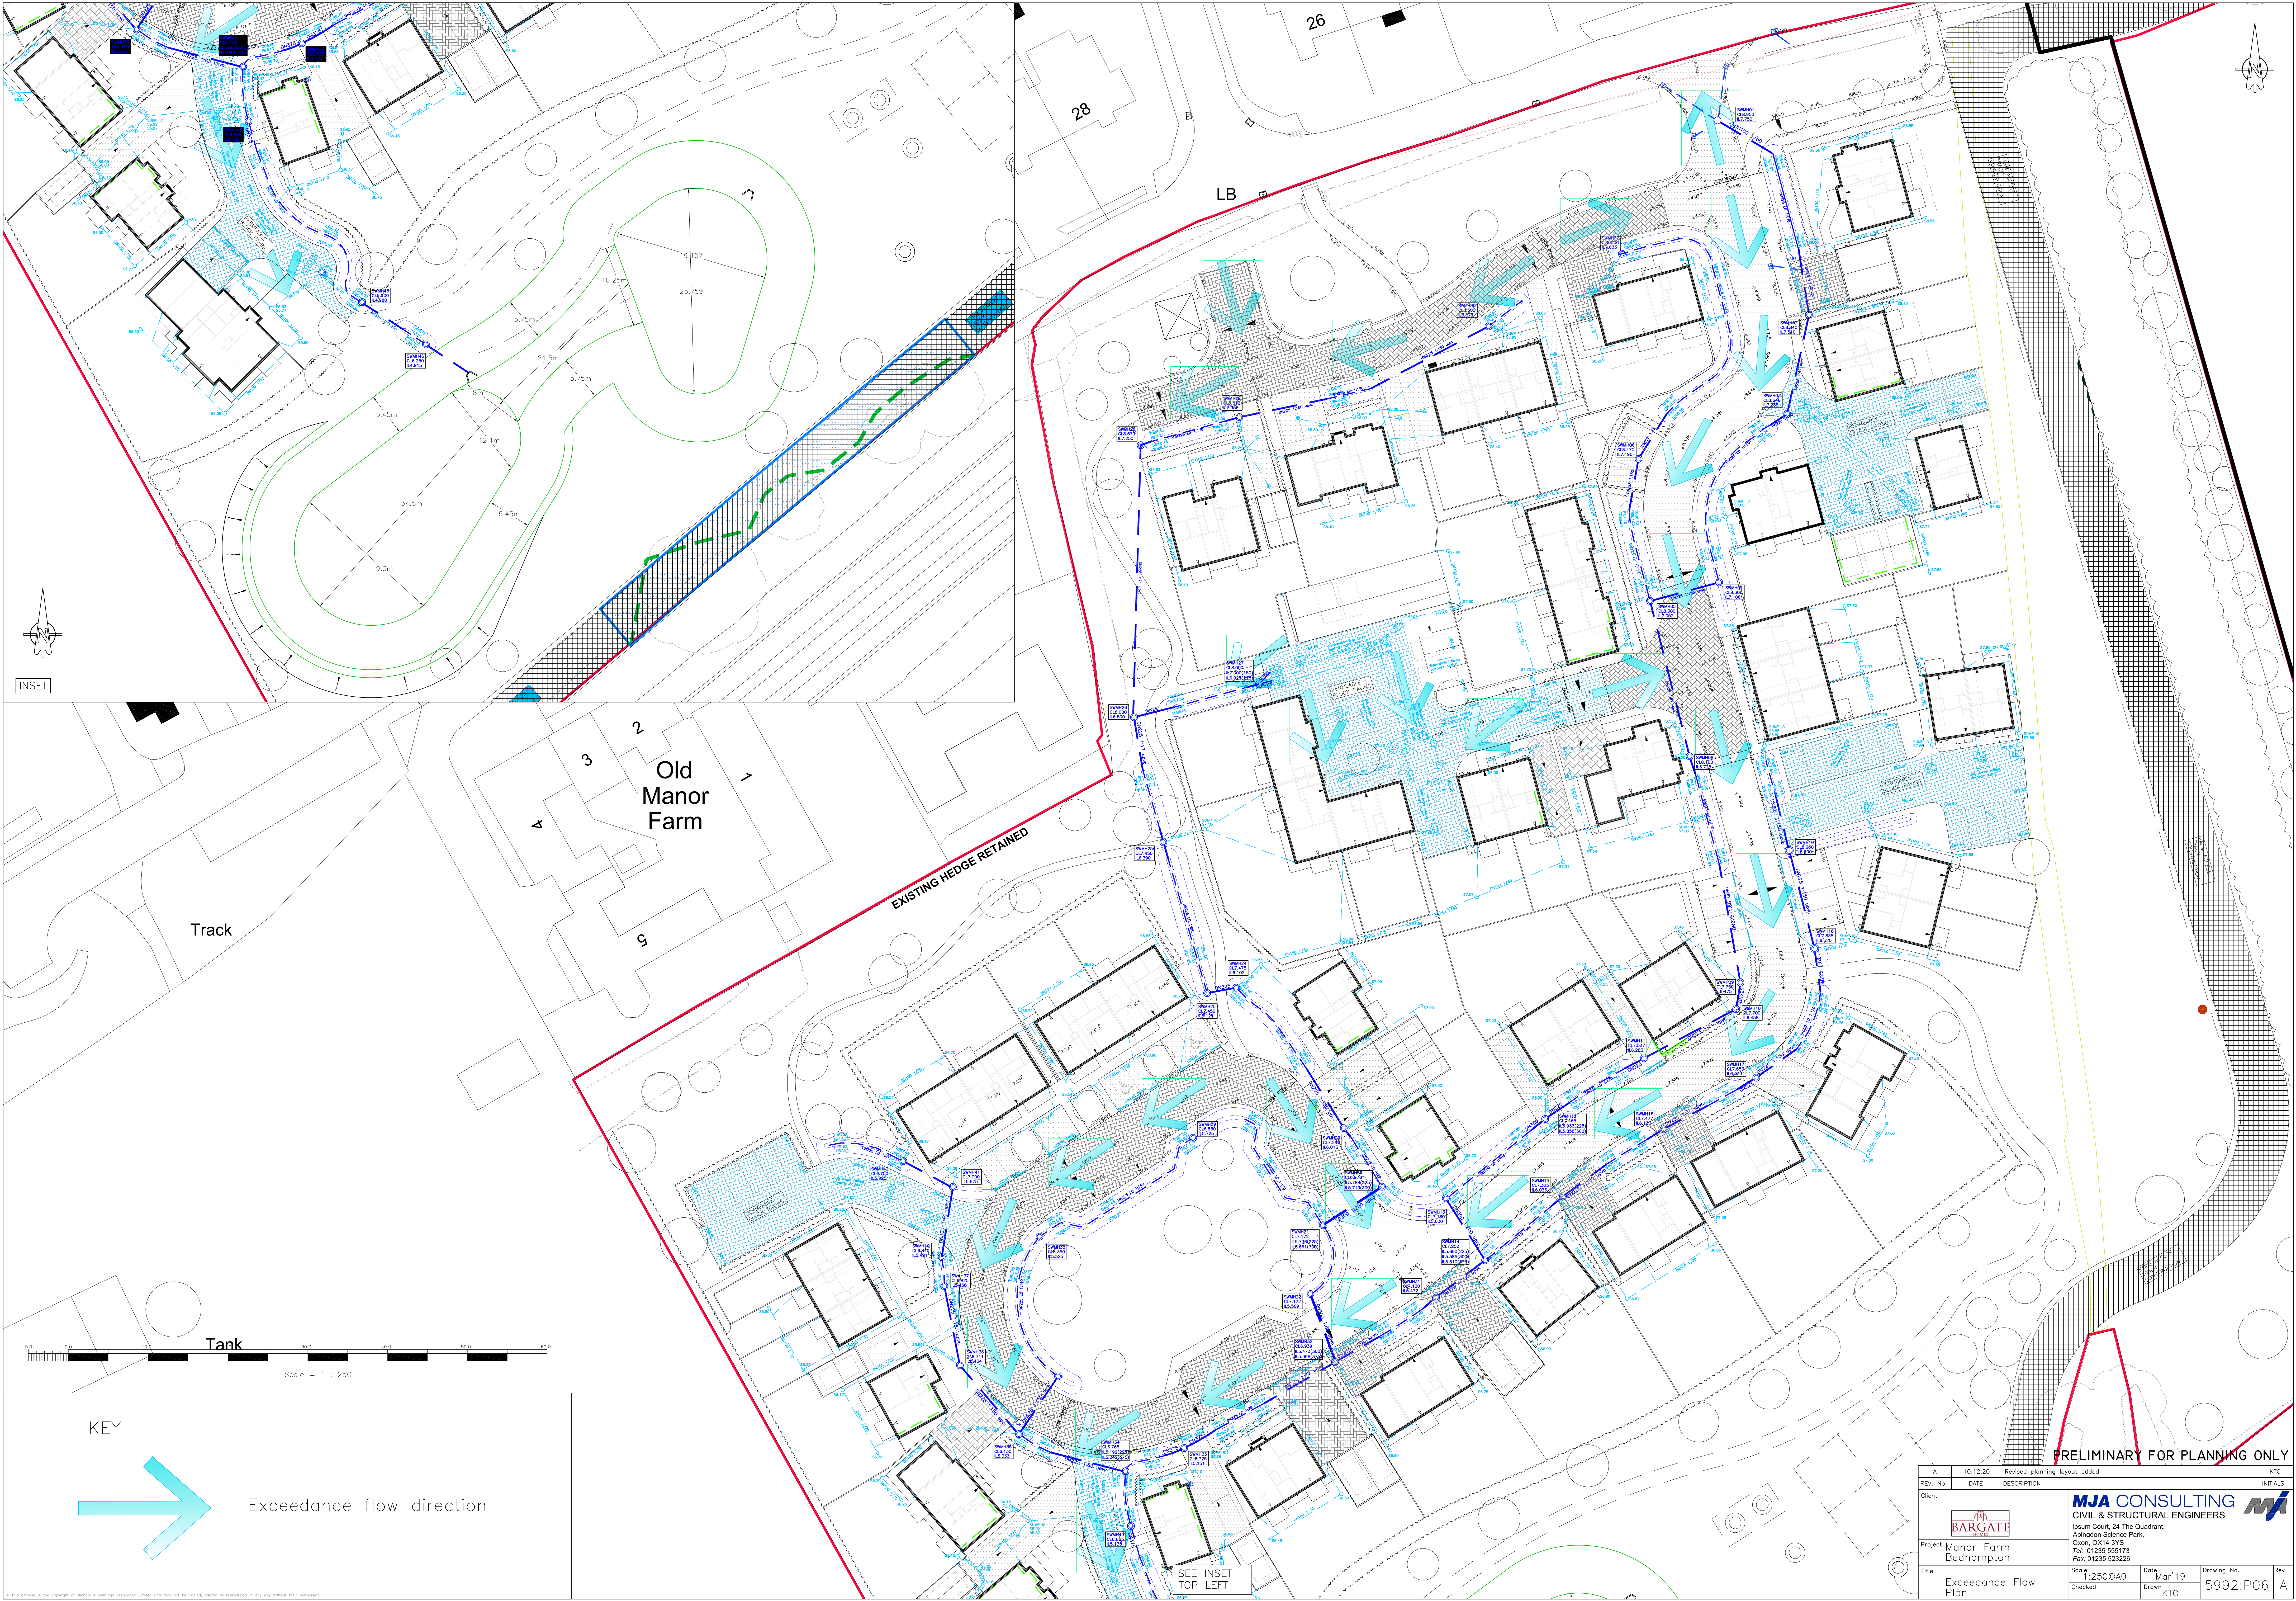

PRELIMINARY FOR PLANNING ONLY

REV. No.	A	10.12.20	Revised planning layout added	KTG
Client	BARGATE			INITIALS
Project	Manor Farm Bedhampton			
Title	Exceedance Flow Plan			
Scale	1:250@A0			
Checked	KTG			
Date	Mar'19			
Drawn	KTG			
Drawing No.	5992:P06			
Rev	A			