


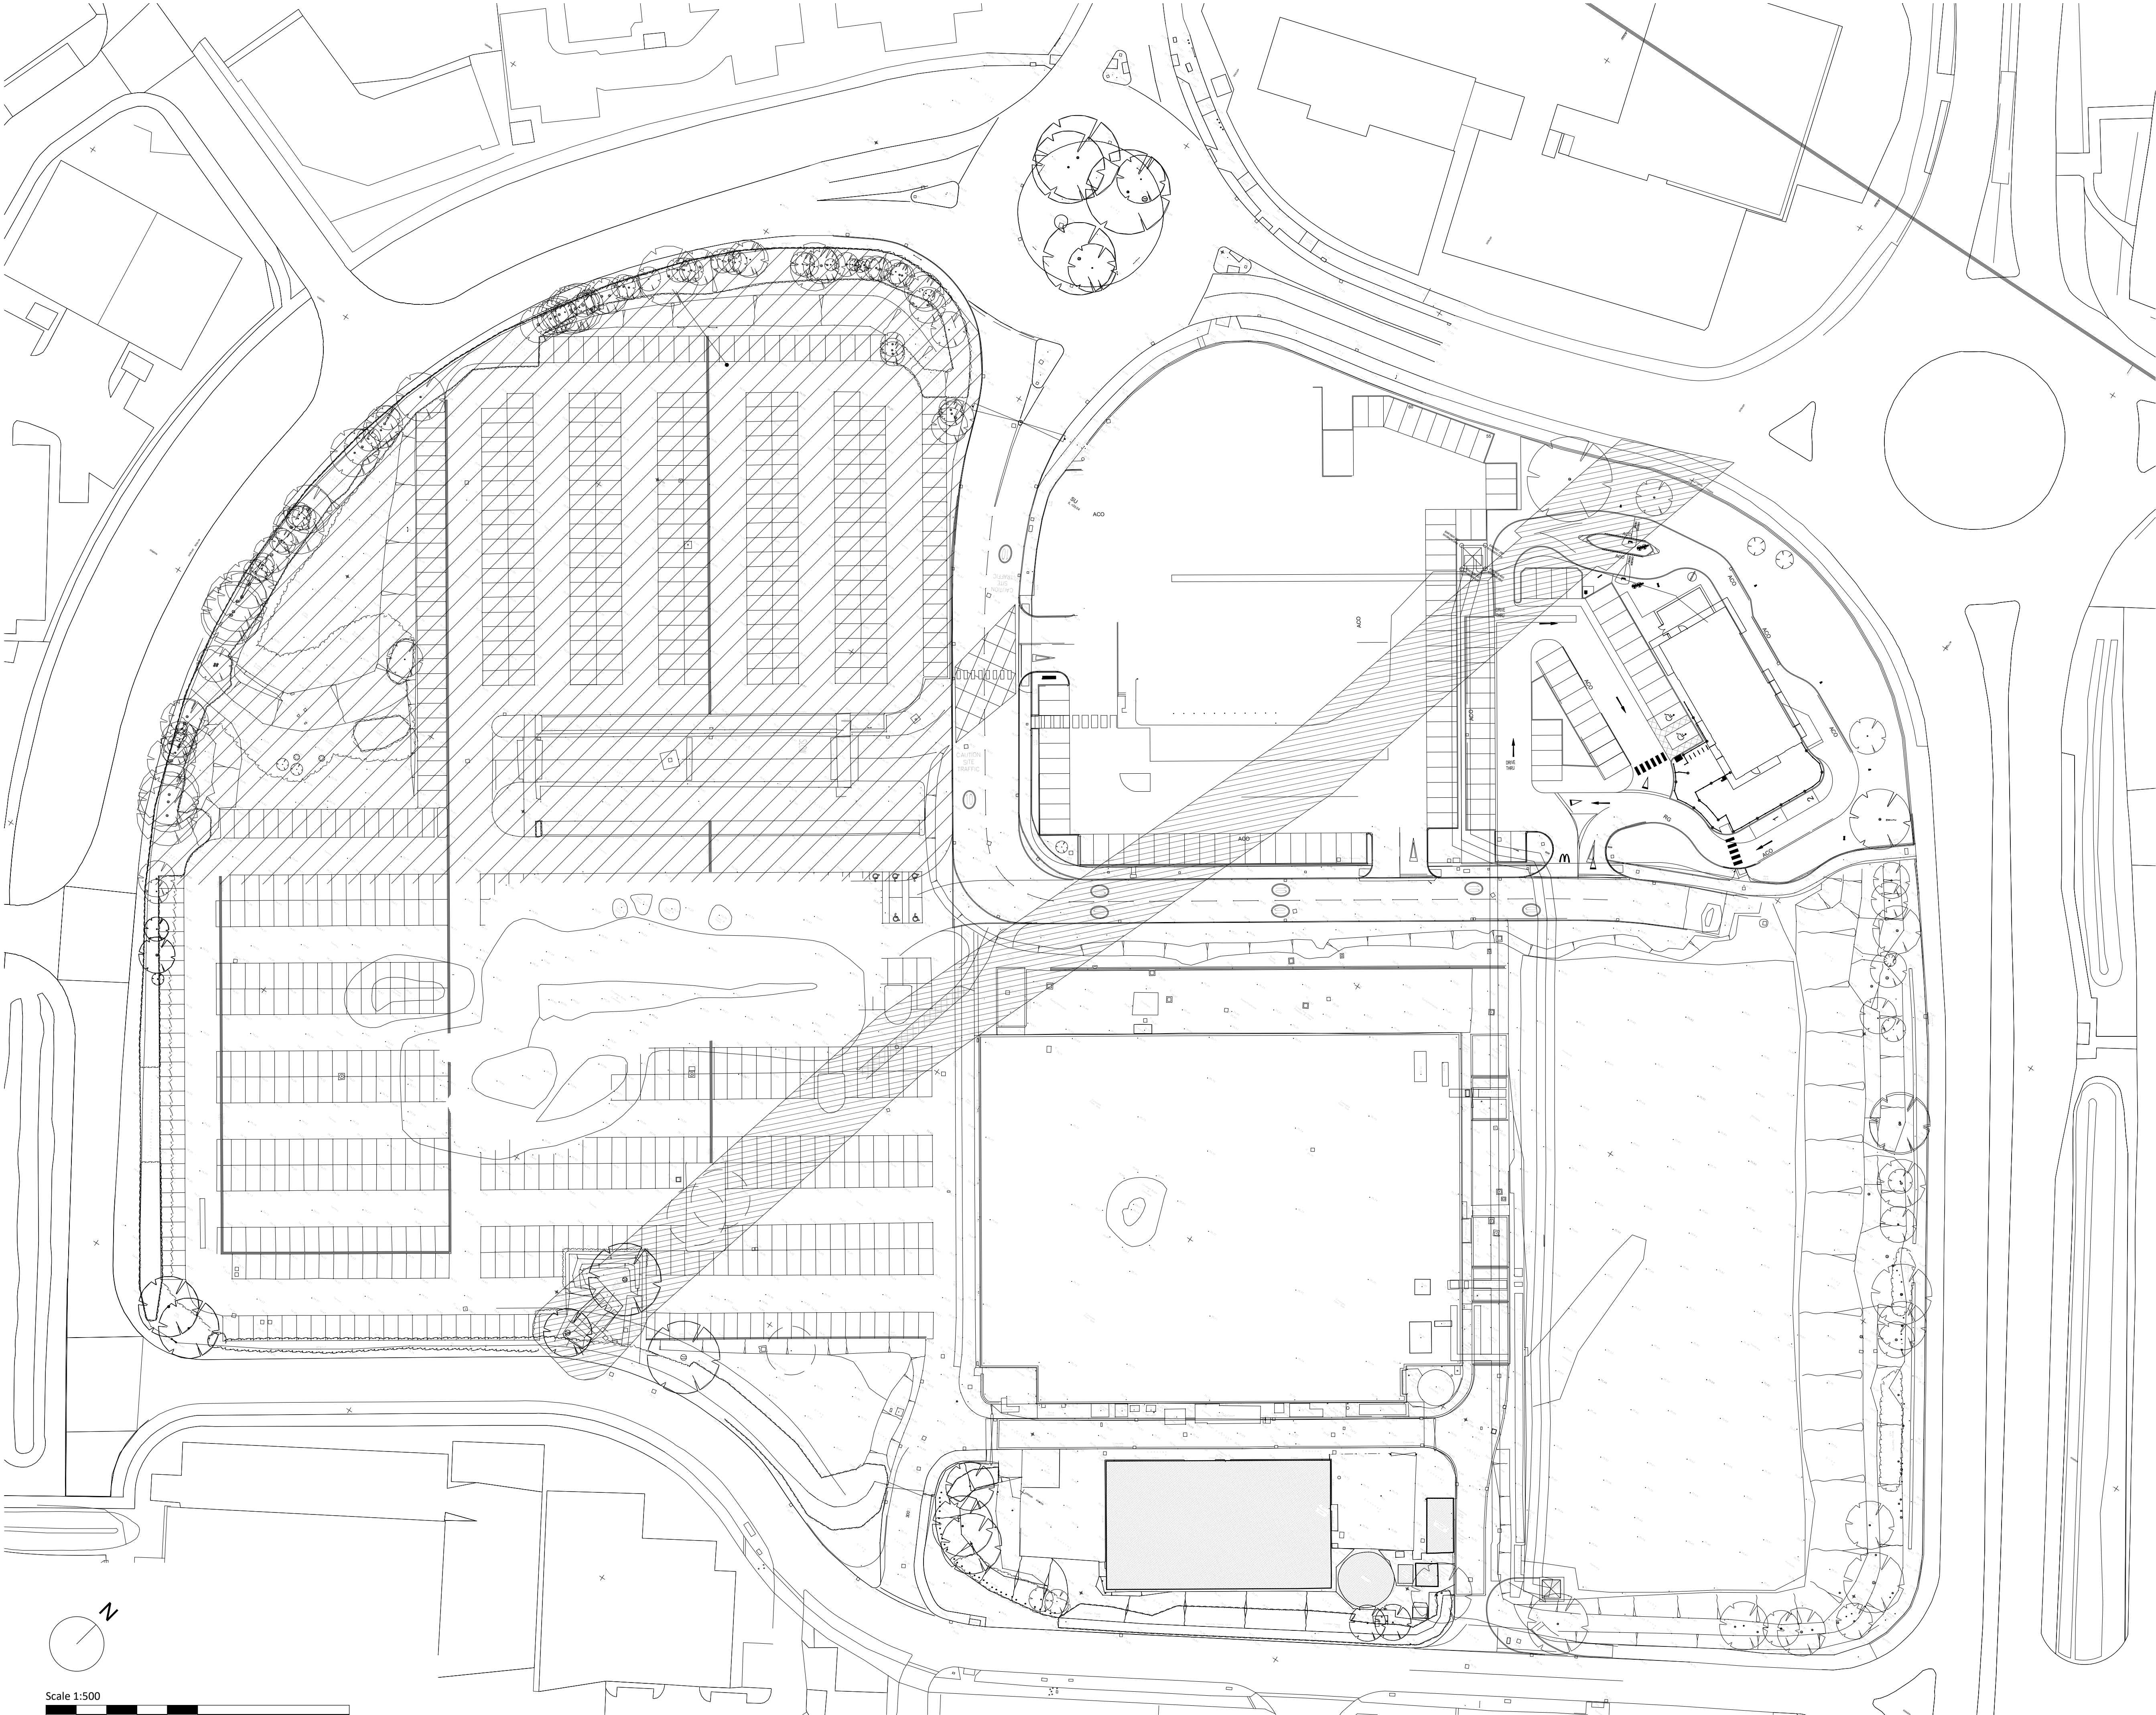

Figured dimensions only are to be used. All dimensions to be checked onsite.
Differences between drawings and between drawings and specification or bills
of quantities to be reported to the LDA Group.

The copyright of the drawings and designs contained therein remains
vested in the LDA Group.

Revisions:	Drawn / Chd:	Date:
P1 Draft - Planning Issue for Approval	DF/MAS	23/02/2021
P2 Planning Issue	MAS	29/03/2021

Note: Topographic survey data prepared
by Lewis Brown Chartered Land
Surveyors (ref: Z18317
2D_PROVISIONAL) & Hargreaves 'Base
Plan - Services Combined' (ref: 144-999
BPS-1 rev H).

Client:
HARGREAVES

Project:
**WATERLOO PARK
WATERLOOVILLE**



24 Church St. West,
Woking, Surrey,
GU21 6HT
01483 494 350

lda@ldaarchitects.co.uk
www.ldaarchitects.co.uk

Drawing Title:
Topographic Survey

Scale @ A1:
1:500

Checked by:
MAS

Date:
02/23/21

Job No:
1618

Stage_Drawing No.:
PL_005

Rev:
P2

Issue Status:
Construction ☐ Preliminary ☐
Information ☐ Approval ☒
Tender ☐

Architecture
Planning
Space Planning
Interior Design

Offices
Woking

LDA CHARTERED ARCHITECTS
29/03/2021 16:51:21