


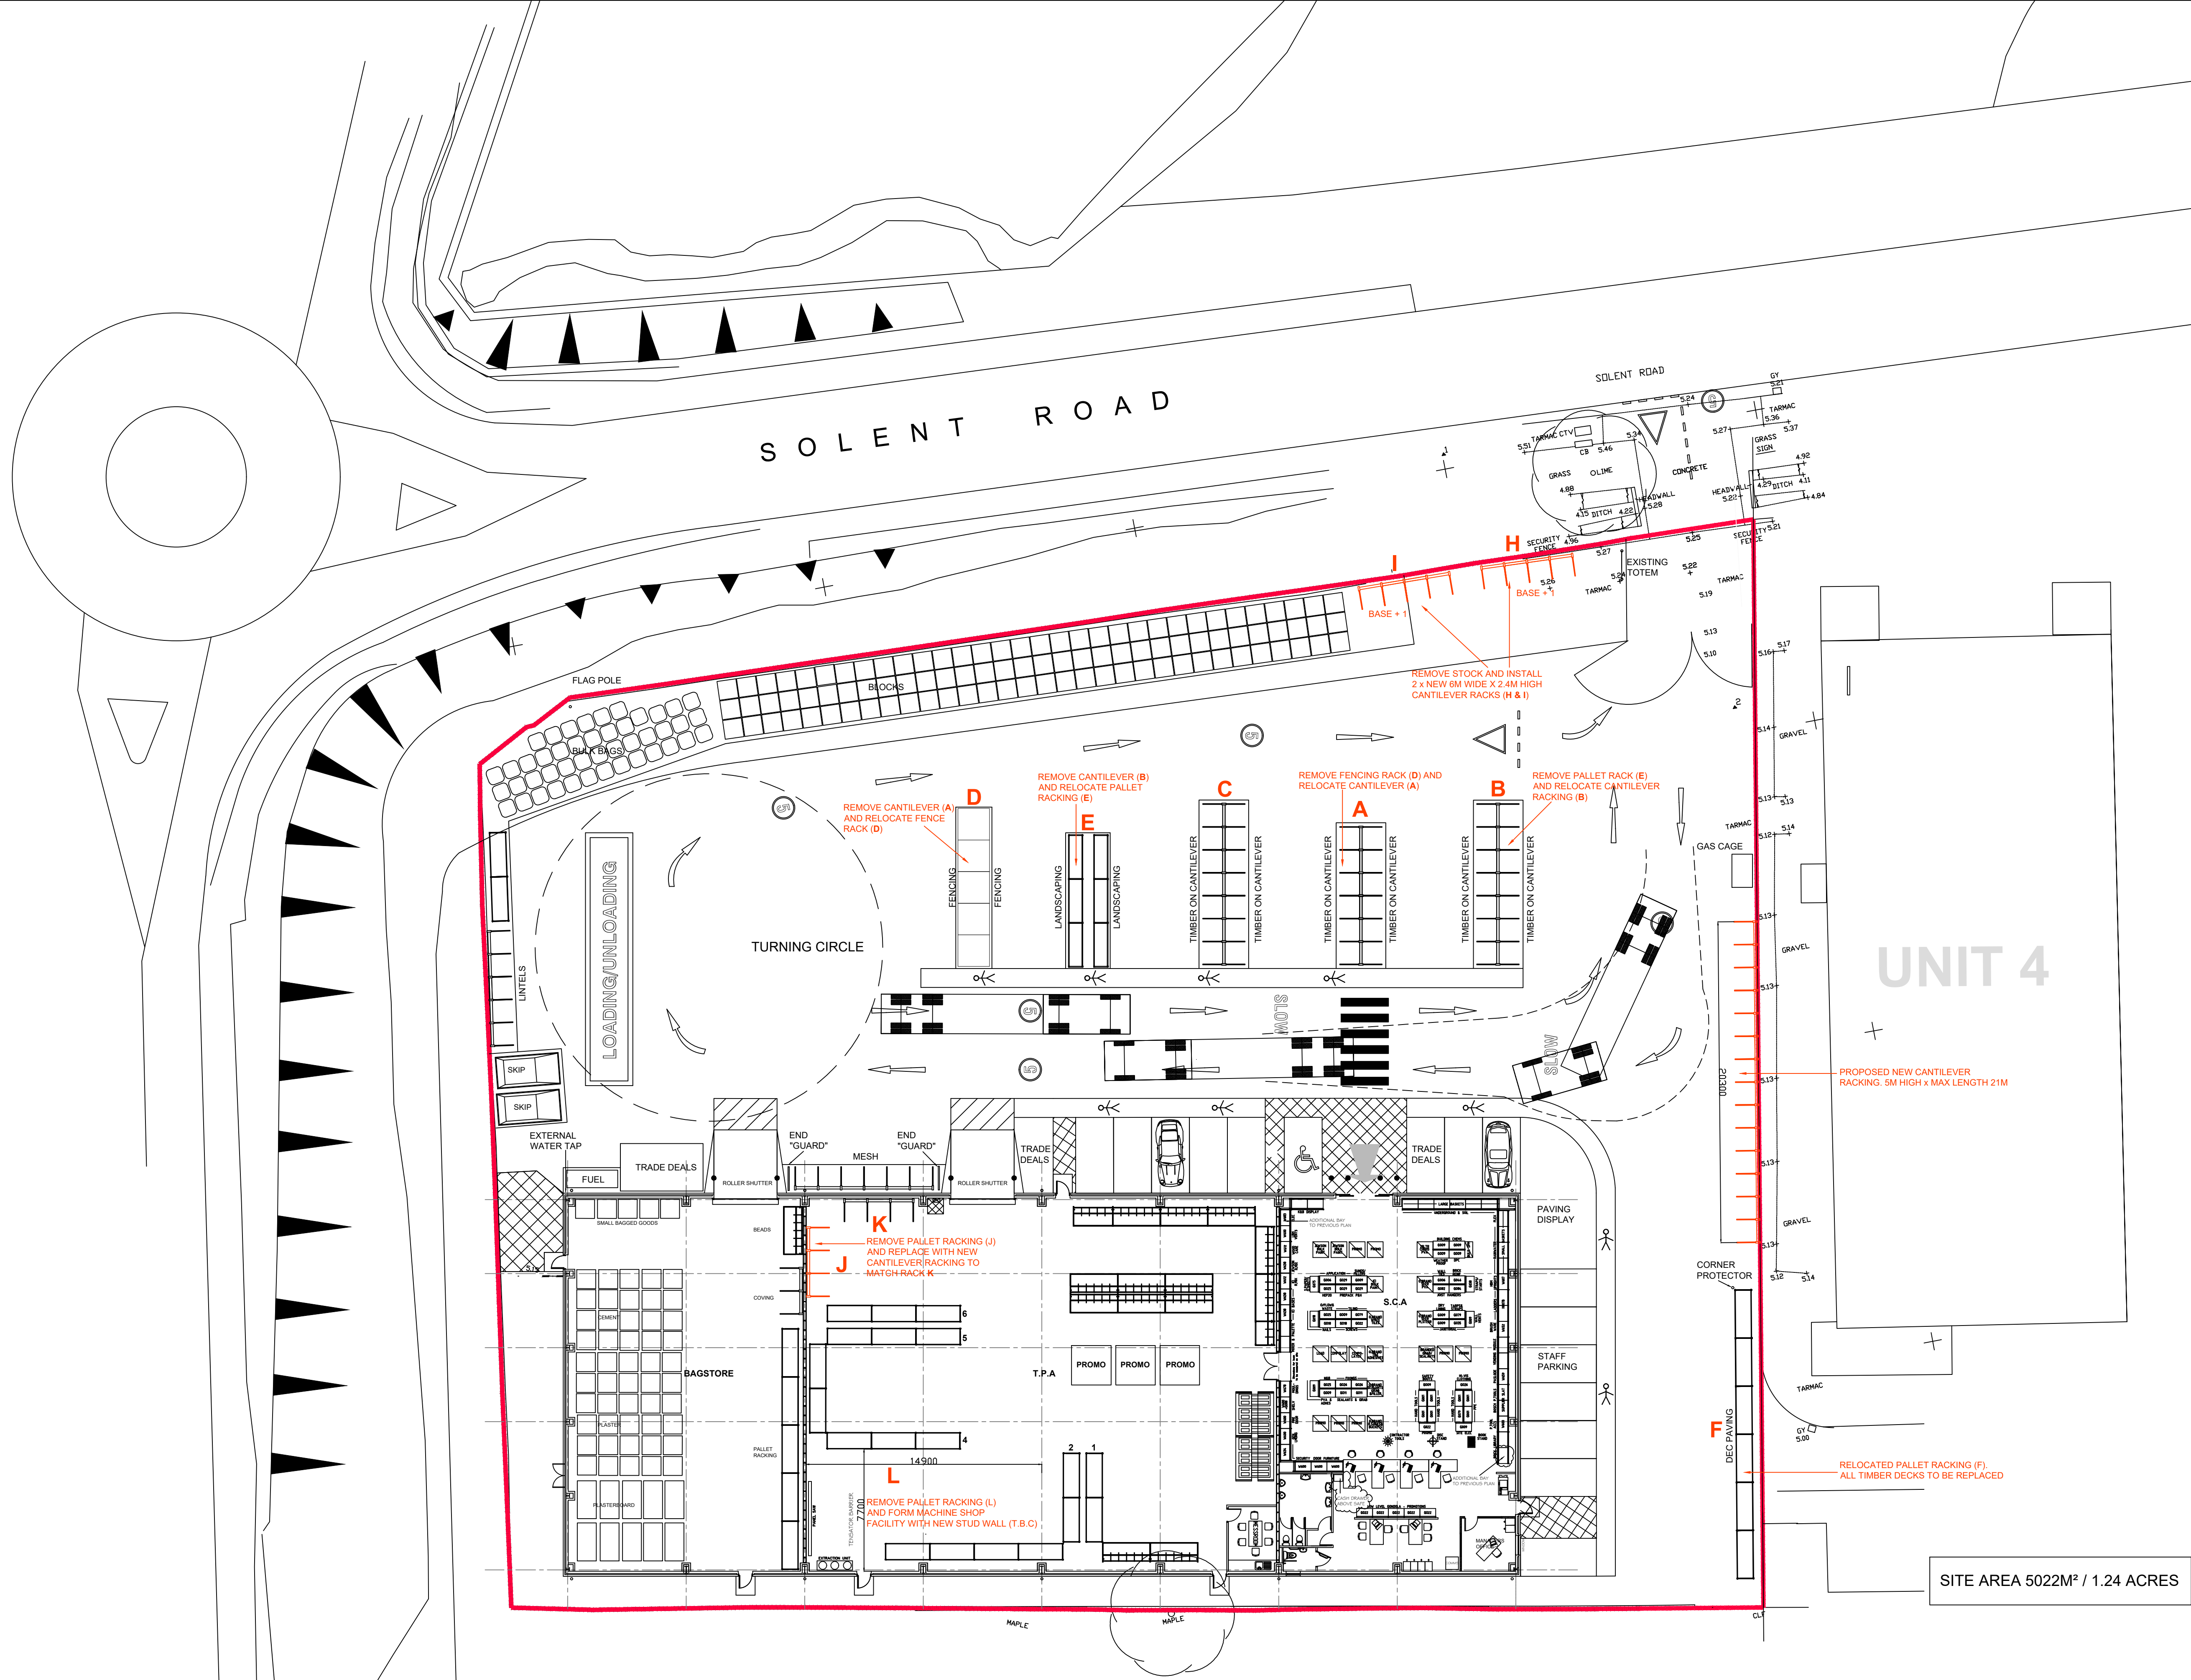

SITE AREA 5022M² / 1.24 ACRES

REV 'B' NEW CANTILEVER TO SOLENT ROAD
ELEVATION REDUCED IN HEIGHT TO 2.4M -
09-04-21
REV 'A' SIGNAGE REFERENCES OMITTED 16-02-21



PROPOSED SITE LAYOUT
JEWSON

HAVANT

BRANCH:	UNIT 2
	SOLENT ROAD
	HAVANT
	HAMPSHIRE, PO9 1JH
BRANCH No:	3046
DATE:	09-11-20
SCALE:	1:200@A1
DRAWN BY:	JLS
DRAWING No:	3045006B