


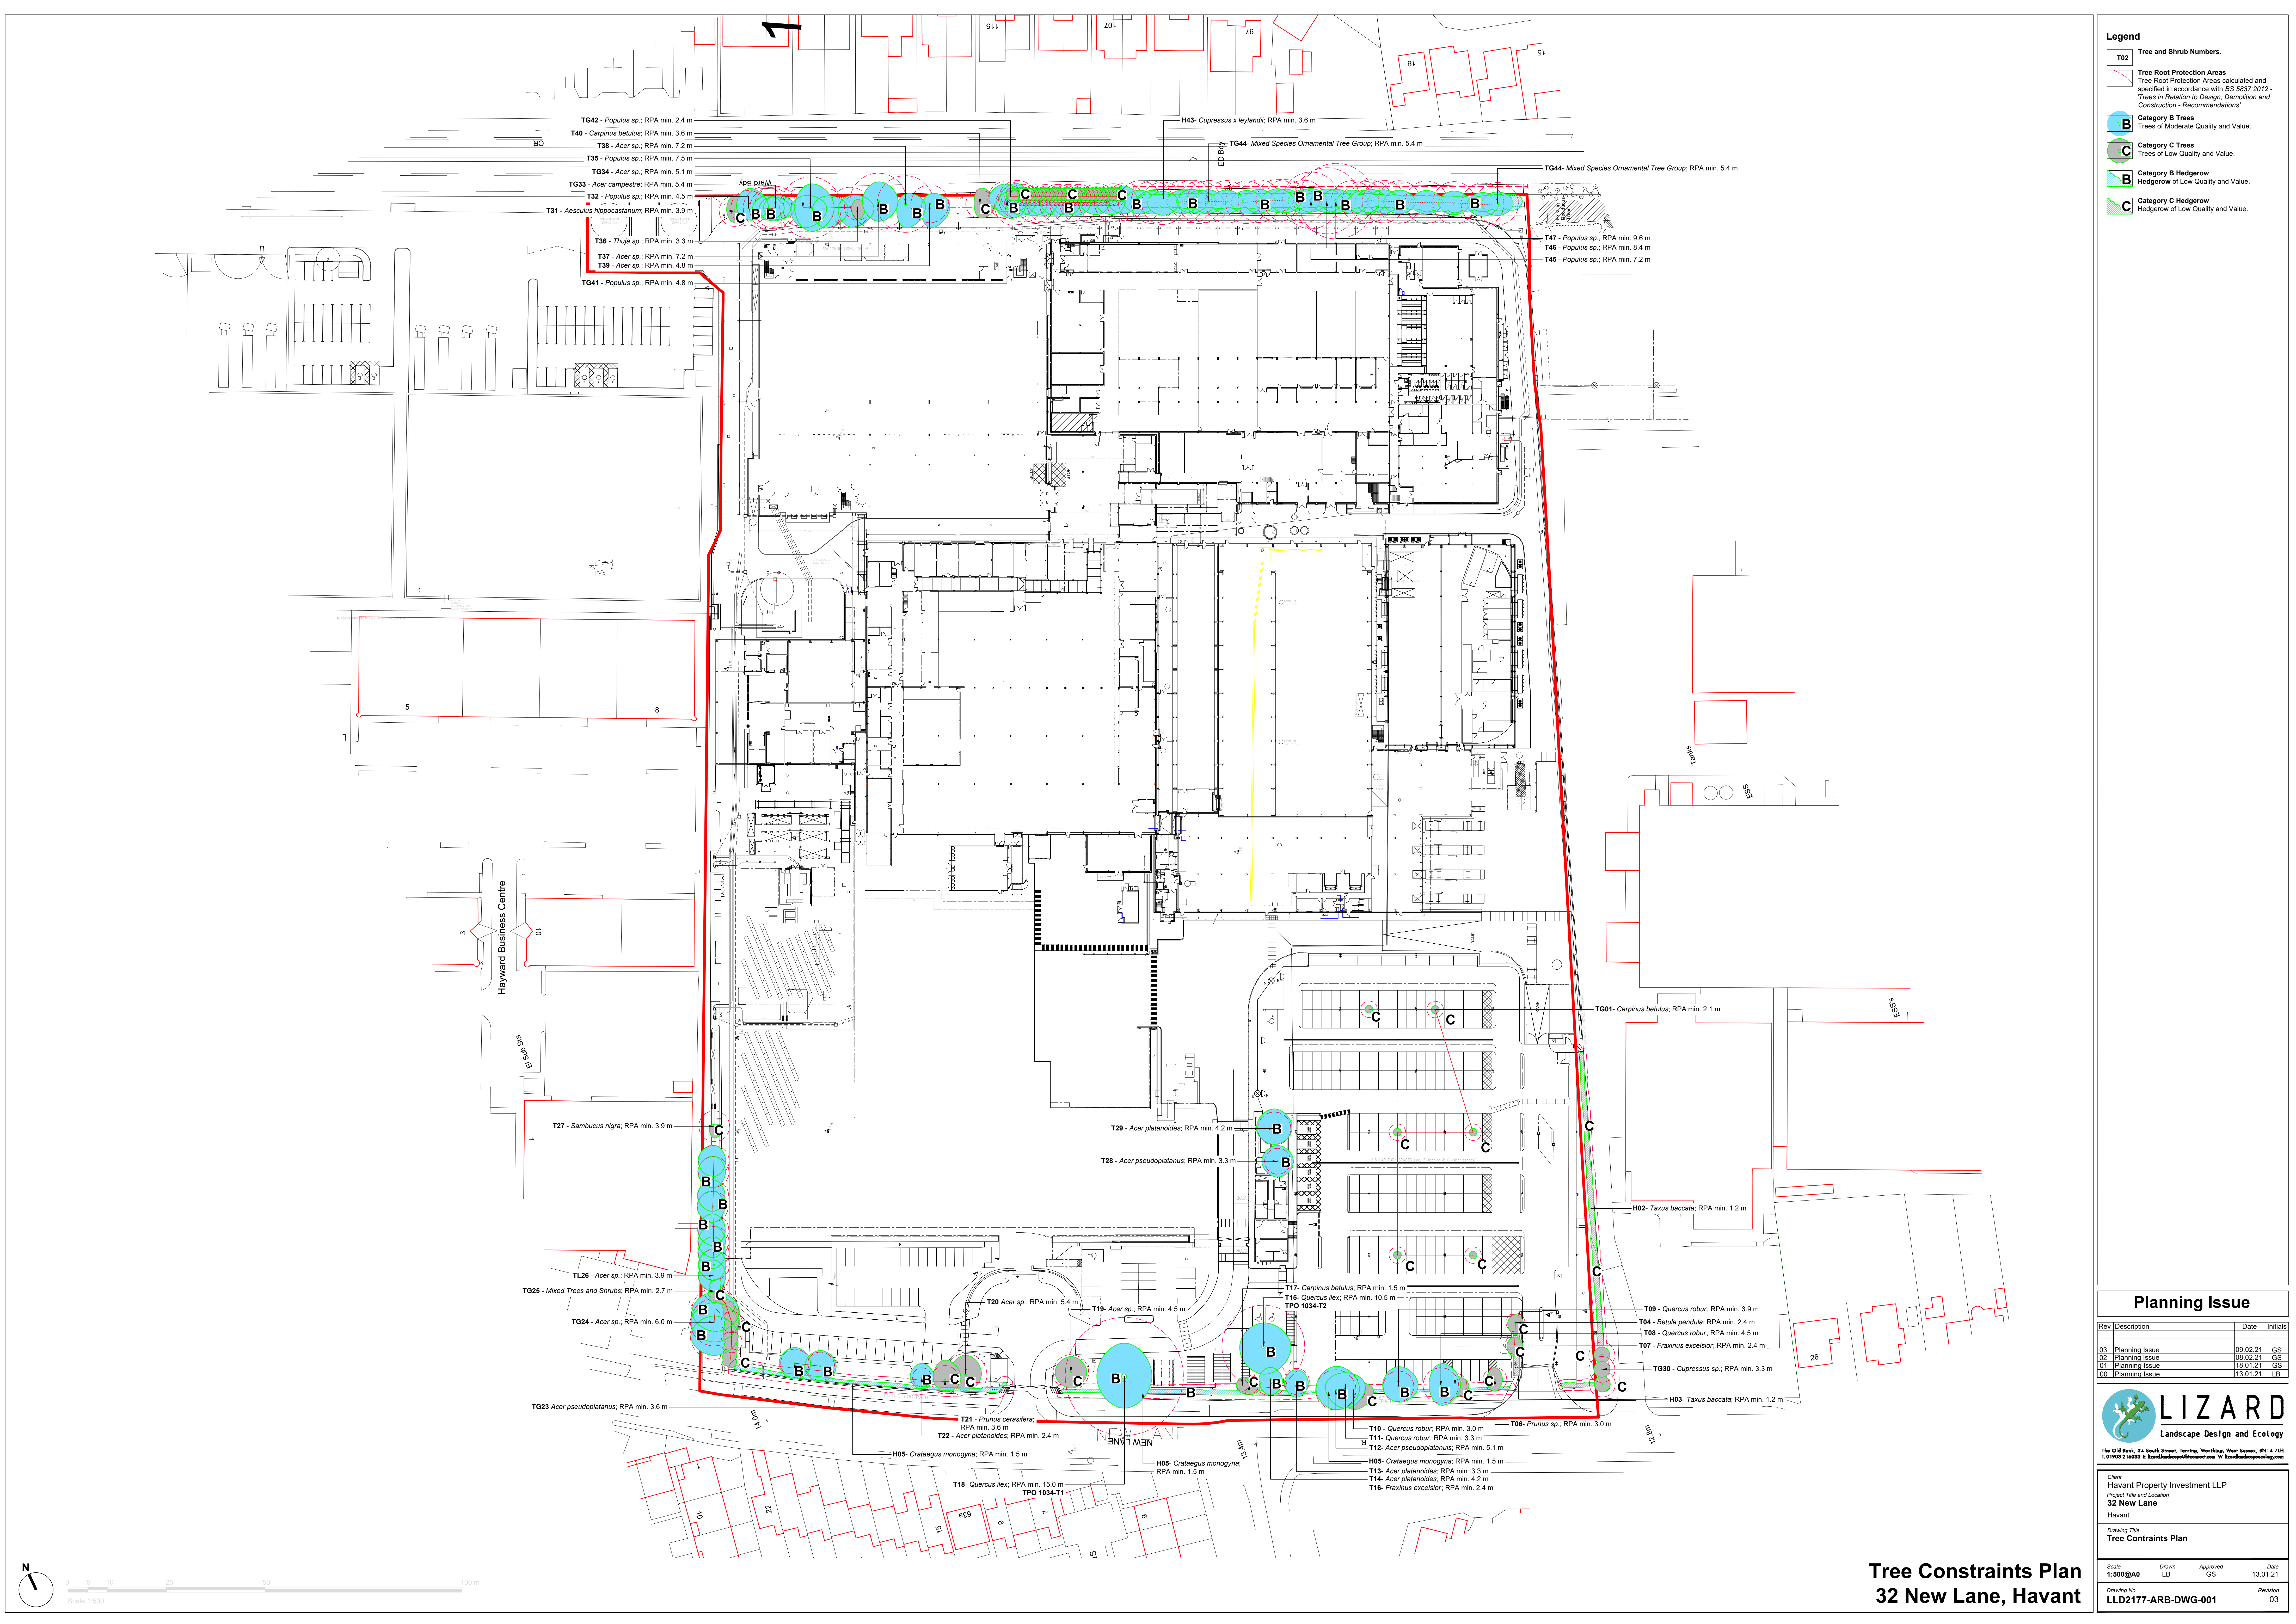

- Legend**
- T02** Tree and Shrub Numbers.
- Tree Root Protection Areas**
Tree Root Protection Areas calculated and specified in accordance with BS 5837:2012 - 'Trees in Relation to Design, Demolition and Construction - Recommendations'.
- Category B Trees**
Trees of Moderate Quality and Value.
- Category C Trees**
Trees of Low Quality and Value.
- Category B Hedgerow**
Hedgerow of Low Quality and Value.
- Category C Hedgerow**
Hedgerow of Low Quality and Value.

Planning Issue

Rev	Description	Date	Initials
03	Planning Issue	09.02.21	GS
02	Planning Issue	08.02.21	GS
01	Planning Issue	18.01.21	GS
00	Planning Issue	13.01.21	LB



Client	Havant Property Investment LLP
Project Title and Location	32 New Lane
Havant	
Drawing Title	Tree Constraints Plan
Scale	1:500@A0
Drawn	LB
Approved	GS
Date	13.01.21
Drawing No.	LLD2177-ARB-DWG-001
Revision	03